


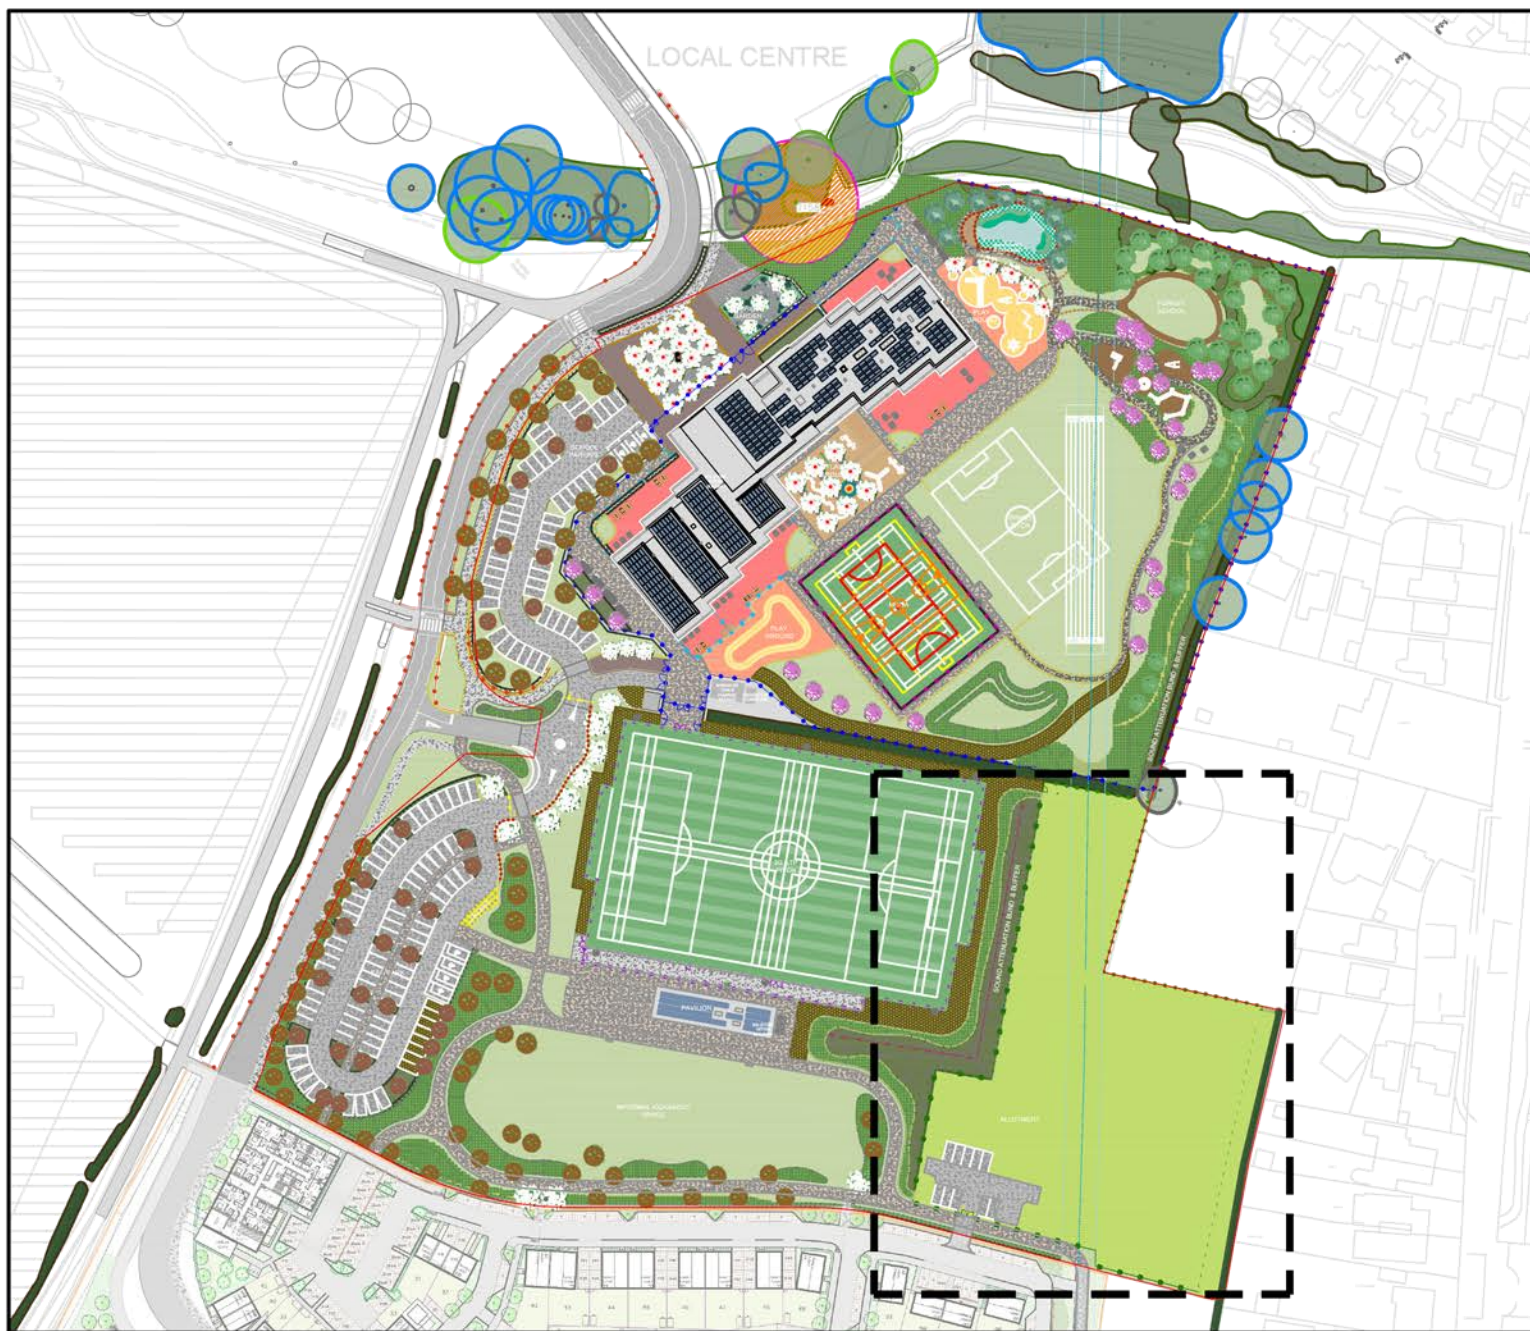

EARTHWORKS, DRAINAGE & LIGHTING		HARD LANDSCAPE - FENCING	
	PROPOSED LEVELS, GRADIENTS & EARTHWORKS To Engineers Design & Specification.		SCHOOL BOUNDARY SECURITY FENCING: 1.8m high, as required to Eastleigh Borough Council Guidelines. Gates to match.
	BASIN To Engineers Design & Specification.		SCHOOL FENCING: 1m high, as required to Eastleigh Borough Council Guidelines. Gates to match.
	INDICATIVE LIGHTING LOCATIONS To Engineers Design & Specification.		PICKET FENCE: 1.2m high, timber fence. Gates to match.
SOFT LANDSCAPE - PROPOSED TREE PLANTING			KNEE RAIL: 455mm high, timber knee rail with horizontal top rail.
	STRUCTURAL TREE PLANTING Refer to Plant Schedule for details.		MUGA FENCE: 3m high Ball Stop Fencing.
	WOODLAND TREE PLANTING Refer to Plant Schedule for details.		3G PITCH : 4.5M PERIMETER FENCING: Galvanised twin bar super rebound fencing (Black or Green) on all sides of the 3G FTP, supported by box section posts. Gates: 1 x single access gate. 1 x pair of double emergency vehicular access gates. 1 x single gate for ball retrieval.
	WETLAND TREE PLANTING Refer to Plant Schedule for details.		3G PITCH : 1.2M SPECTATOR FENCING: Galvanised twin bar super rebound pitch perimeter fencing. Gates: 1 x single gate access along. 1 x pair of double gates for maintenance vehicular access from storage area.
	CARPARK TREES Refer to Plant Schedule for details.		ALLOTMENT FENCING: 1.8m high, Weldmesh dark green powder coated as required to Eastleigh Borough Council Guidelines. Gates to match.
	FOCAL POINT TREE PLANTING WITHIN HARDSCAPE Refer to Plant Schedule for details.		ALLOTMENT FENCING: 900mm high, rabbit proof fencing. Timber post and rail fencing with galvanneal wire netting.
	FEATURE TREE PLANTING WITHIN SOFTSCAPE Refer to Plant Schedule for details.		ACOUSTIC FENCING: Timber acoustic barrier, maximum 3m high, including bund and fence. Height and Specification to Engineers details.
	PLAZA / FEATURE TREE PLANTING Refer to Plant Schedule for details.		HEIGHT RESTRICTION BARRIER: 1. Barrier to school with keypads / intercom. 2. Height Restriction Barrier, lockable, double leaf opening to sports pitch car park. 3. Height restriction barrier and lockable gate. Height and Specification to Engineers details.
	INDICATIVE HARD TREE PIT Location of specialist tree pit - modular suspended pavement system using plastic crates - all size & construction details to be approved by Eastleigh Borough Council		SAFETY FENCING: Refer to RIDGE SID Road drawings for details.
SOFT LANDSCAPE - STRUCTURAL PLANTING		HARD LANDSCAPE - PLAY & ART	
	WOODLAND PLANTING Area to include both Native Woodland Mix & Ground flora Plant Mix Perennials & Bulbs. Refer to Plant Schedule for details.		PROPOSED INDICATIVE PUBLIC ART
	WOODLAND EDGE PLANTING Refer to Plant Schedule for details.		INDICATIVE PLAY EQUIPMENT Refer to Play Strategy and Play Manufacturers details for detailed information.
	HEDGE PLANTING Species rich native and ornamental hedge planting. Native hedge gapping up to existing hedgerows. Refer to Plant Schedule for details.		INDICATIVE PLAYGROUND MARKINGS Refer to Play Strategy and Play Manufacturers details for detailed information.
	SHRUB & PERENNIAL PLANTING Shrubs & perennial planting. Refer to Plant Schedule for details.	HARD LANDSCAPE - FOREST SCHOOL	
	MARGINAL PLANTING Including native shrub and marginal planting. Refer to Plant Schedule for details.		PROPOSED PLAY BARK
	AQUATIC PLANTING Refer to Plant Schedule for details.	HARD LANDSCAPE - STREET FURNITURE	
	RAIN GARDEN PLANTING Shrub & perennial planting. Refer to Plant Schedule for details.		CYCLE & SCOOTER STORE Store with 5No. Junior Cycle Stands, or Store with 3No. Junior Cycle Stands with 1No. 20x Scooter Rack
	ALLOTMENT PLANTING Shrubs, herbs & perennial planting. Refer to Plant Schedule for details.		CYCLE STANDS Brouse Sheffield Cycle Stand. Galvanised steel stands.
SOFT LANDSCAPE - GRASS PLANTING			BENCHES Woodscape's Type 2 Backless Bench.
	AMENITY GRASS Refer to Plant Schedule for details.		FURNITURE Furniture sets for Pavilion
	NATIVE WILDFLOWER GRASS Refer to Plant Schedule for details.		PICNIC SET Timber with seats and table
	NATIVE MEADOW GRASS FOR WET SOIL Refer to Plant Schedule for details.		GROW BOXES
NOTE:			SHED
Refer to Drawing OHH-ZZ-00-DR-L-000200 for Plant Schedule.			TIMBER LITTER BIN Woodscape's LBS 112 / 220 Square Litter Bin
Landscape Proposals show the landscape finishes/ aesthetic only. This information has been produced for Planning Purposes. Refer to Engineers proposals for detailed specifications or levels for hard landscape including construction or build-ups or foundations and setting out. All below ground work to be carried out by Project Engineer.			DOG BIN Hardwood timber with galvanised steel and powder coated frame. Steel liner, 2 litter apertures, text on bin 'Dog Waste'.
External light fitting types and locations are to be confirmed with the Electrical Engineer.			BOLLARDS Woodscape's fixed hardwood square timber bollards. 100mm flat groove, 500mm height with white band.
All finish levels and final service coordination to be determined between the Engineer. Main contractor to determine exact location of services/drainage, this should to be confirmed on site prior to commencement of works to avoid tree pit / services conflicts.			LIFE BUOY RING



The scaling of this drawing cannot be assured

Revision B Fire tender access to pavilion updated 24.06.26

Date 18.05.2026

Dm LA RM&W

N

LEGEND

BOUNDARIES

RESERVED MATTERS SUBMISSION RED LINE

EXISTING BASELINE FEATURES

EXISTING TREES
Refer to Tyler Grange Tree Constraints plan Ref: 11705_P42b_Tree Constraints Plan_Overlay.

EXISTING VETERAN TREE WITH 16.5M BUFFER
Refer to Tyler Grange Tree Constraints plan Ref: 11705_P42b_Tree Constraints Plan_Overlay.

EXISTING VEGETATION
Refer to Tyler Grange Tree Constraints plan Ref: 11705_P42b_Tree Constraints Plan_Overlay.

WATER PIPE EASEMENT
Proposals within this area are to be compliant with Southern Water's Developers Services 'A Guide to Tree Planting near Southern Water Mains and Sewers'.

FUTURE BASELINE FEATURES

FOWWOOD ROAD (SID -Secondary Infrastructure Distributor)
Planned & permitted but not constructed

UPPER ACRE RESIDENTIAL DEVELOPMENT
Development currently under construction.

HARD LANDSCAPE - SURFACING

TARMAC SURFACE
Tarmac, to Engineers Design & Specification with countryside kerb.

FOOTPATHS: TARMAC SURFACE
Tarmac, to Engineers Design & Specification with countryside kerb.

FOOTPATHS: COLOURED ASPHALT SURFACE
Tarmac, to Engineers Design & Specification with countryside kerb.

PARKING: PERMEABLE TARMAC SURFACE
Tarmac, to Engineers Design & Specification.

PUBLIC OPEN SPACE PLAZA: ENHANCED BLOCK PAVING
Tegula block paving
Size: 240 x 160mm to be confirmed by Engineer.
Colour: Harvest Buff.
Pattern: Herringbone, with Single Soldier course of Harvest Buff 240 x 160mm block.

PUBLIC OPEN SPACE PLAZA: STONE DUST
Size: 6mm to dust aggregate size
Colour: Golden Colour, or as locally sourced.
Additional: Tegula Cobble concrete block paving or equal and approved, 100 x 100mm Traditional, double staggered soldier as edging.

PUBLIC OPEN SPACE PLAZA & ALLOTMENT: STONE DUST
Size: 6mm to dust aggregate size
Colour: Golden Colour, or as locally sourced.
Additional: Tegula Cobble concrete block paving or equal and approved, 100 x 100mm Traditional, double staggered soldier as edging.

ROAD FOCAL PAVING: ENHANCED SURFACING
Concrete block paving or similar.
Size: 240 x 160mm to be confirmed by Engineer.
Colour: Pennant Grey
Pattern: Herringbone, with Single Soldier course of Pennant Grey 240 x 160mm block.

PUBLIC OPEN SPACE FOOTPATHS: Stone dust
Size: 6mm to dust aggregate size
Colour: Golden Colour, or as locally sourced.
Additional: Tegula Cobble concrete block paving or equal and approved, 100 x 100mm Traditional, double staggered soldier as edging.

RAIN GARDEN PATH
Tarmac, to Engineers Design & Specification with countryside kerb.

RAIN GARDEN
Feature rock boulders set in 20mm gravel

PLAYGROUND
Porous Coloured Asphalt

PLAYGROUND: HARD SURFACE PLAY AREA
Wet Pour Rubber Surface.

PLAYGROUND: OUTDOOR CLASSROOM AREA
Wet Pour Rubber Surface.

PLAYGROUND: GRASS AREA

MAINTENANCE ACCESS: PERMEABLE PAVING
Recycled proprietary reinforced plastic cell system - top soil filled and seeded all constructed to take maintenance vehicles. All to Project engineer's design and specification.

BARK PATH
TBC

TIMBER DECK
TBC

SPORTS PITCHES

3G ATP PITCH
Refer to 3G ATP specialist's design for details.

MUGA (MULTI USE GAMES AREA)
To specialist's design and specification.

GRASS PITCH
Refer to specialist's design for details.

RUNNING TRACK

Project
Horton Heath Primary School

Drawing Title
Landscape and Public Realm
Masterplan - Sheet 8

Date 18.05.2026 Scale 1:200 @A0 Drawn by LA Check by RM&W

Project No 332613072 Drawing No OHH-ZZ-00-DR-L-000009 Revision B

Stantec

Stantec UK Limited
101 Victoria Street
Bristol
BS1 6JW
T: 0117 929 9677

