


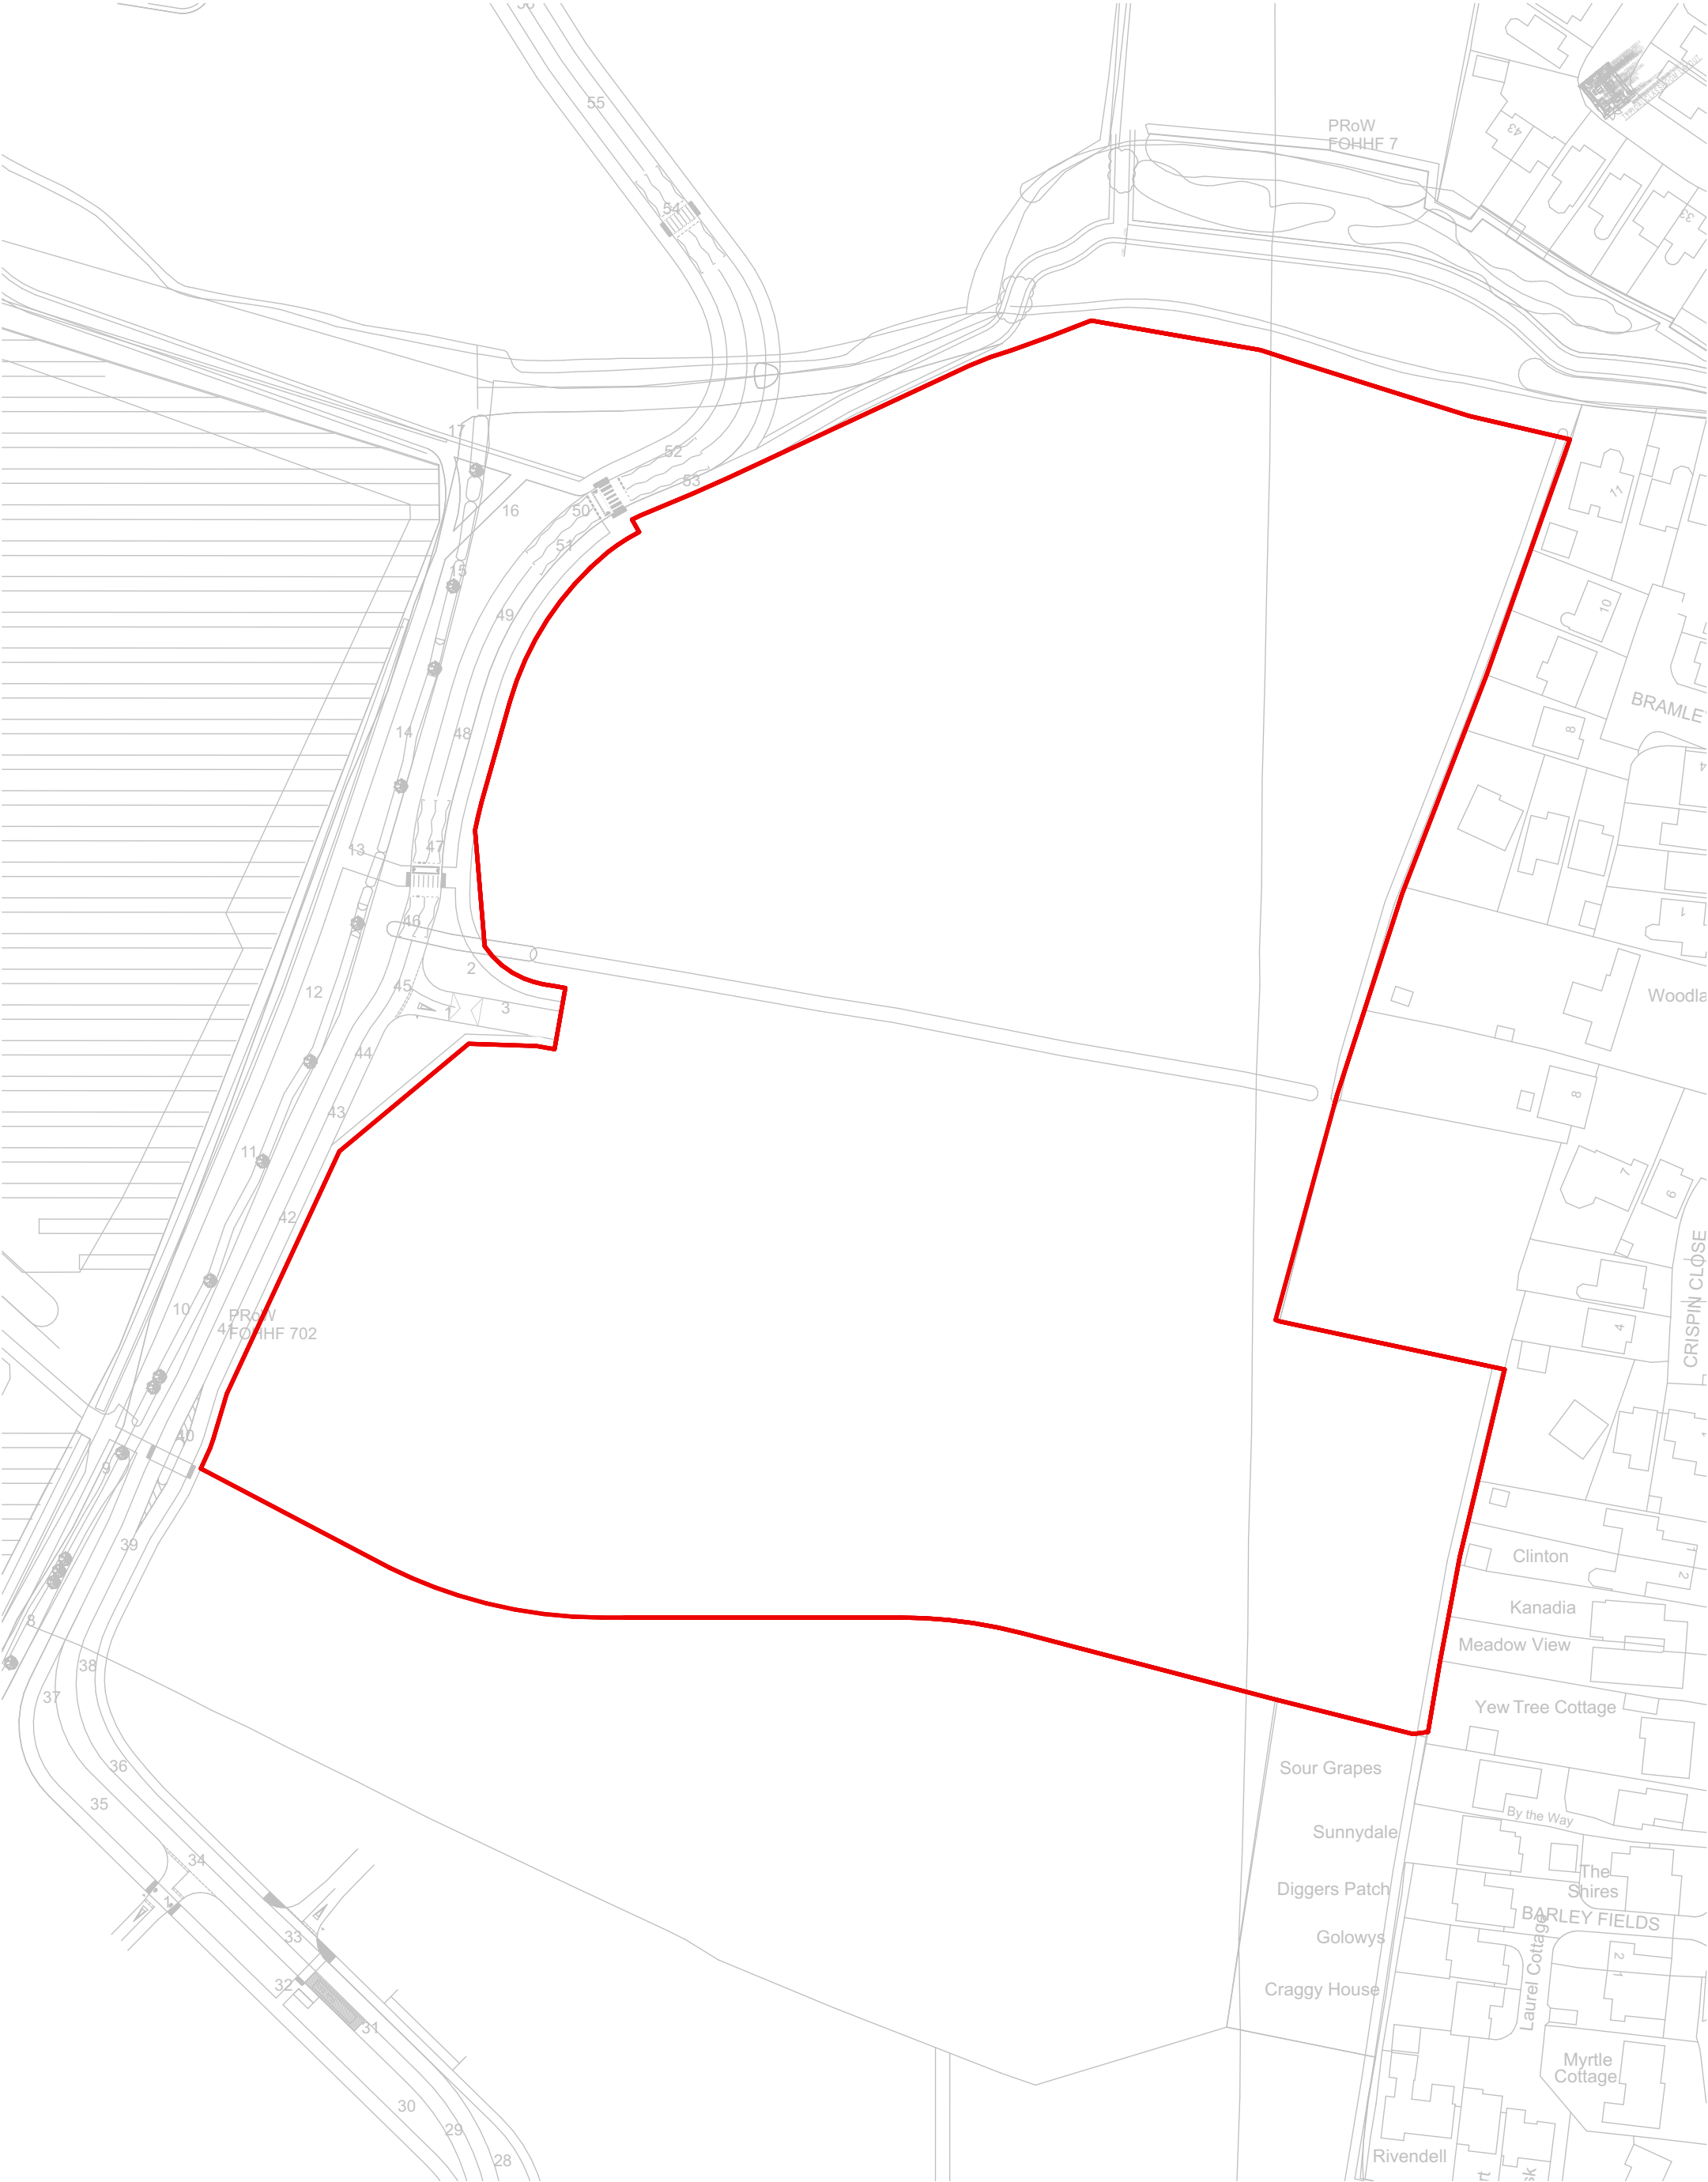

this drawing is the copyright of Re-Format LLP and may not be copied, altered or reproduced in any way or passed to a third party without written authority. All dimensions subject to site survey and site verification. Do not scale for construction ©

www.re-format.co.uk
mail@re-format.co.uk
+44 (0)1730 778778

drawn by
MD

checked by
AS

date created
Sep 2025

scale at A3
1:1250

project title
One Horton Heath School

document title
Location Plan

project	originator	volume	level	type	role	number
OHHPs- RFT - 00 - ZZ - DR - A - 0001						

status	suitability description	revision
S4	Planning Stage Approval	P06

rev.	date
P06	18/06/2026
P05	17/05/2026
P04	11/02/2026

changes description

status	issued by
S4	MD
S0	
S0	MD

