




1:100 E-North-Pavilion Pavilion Evation



1:100 E-EAST Pavilion Elevation

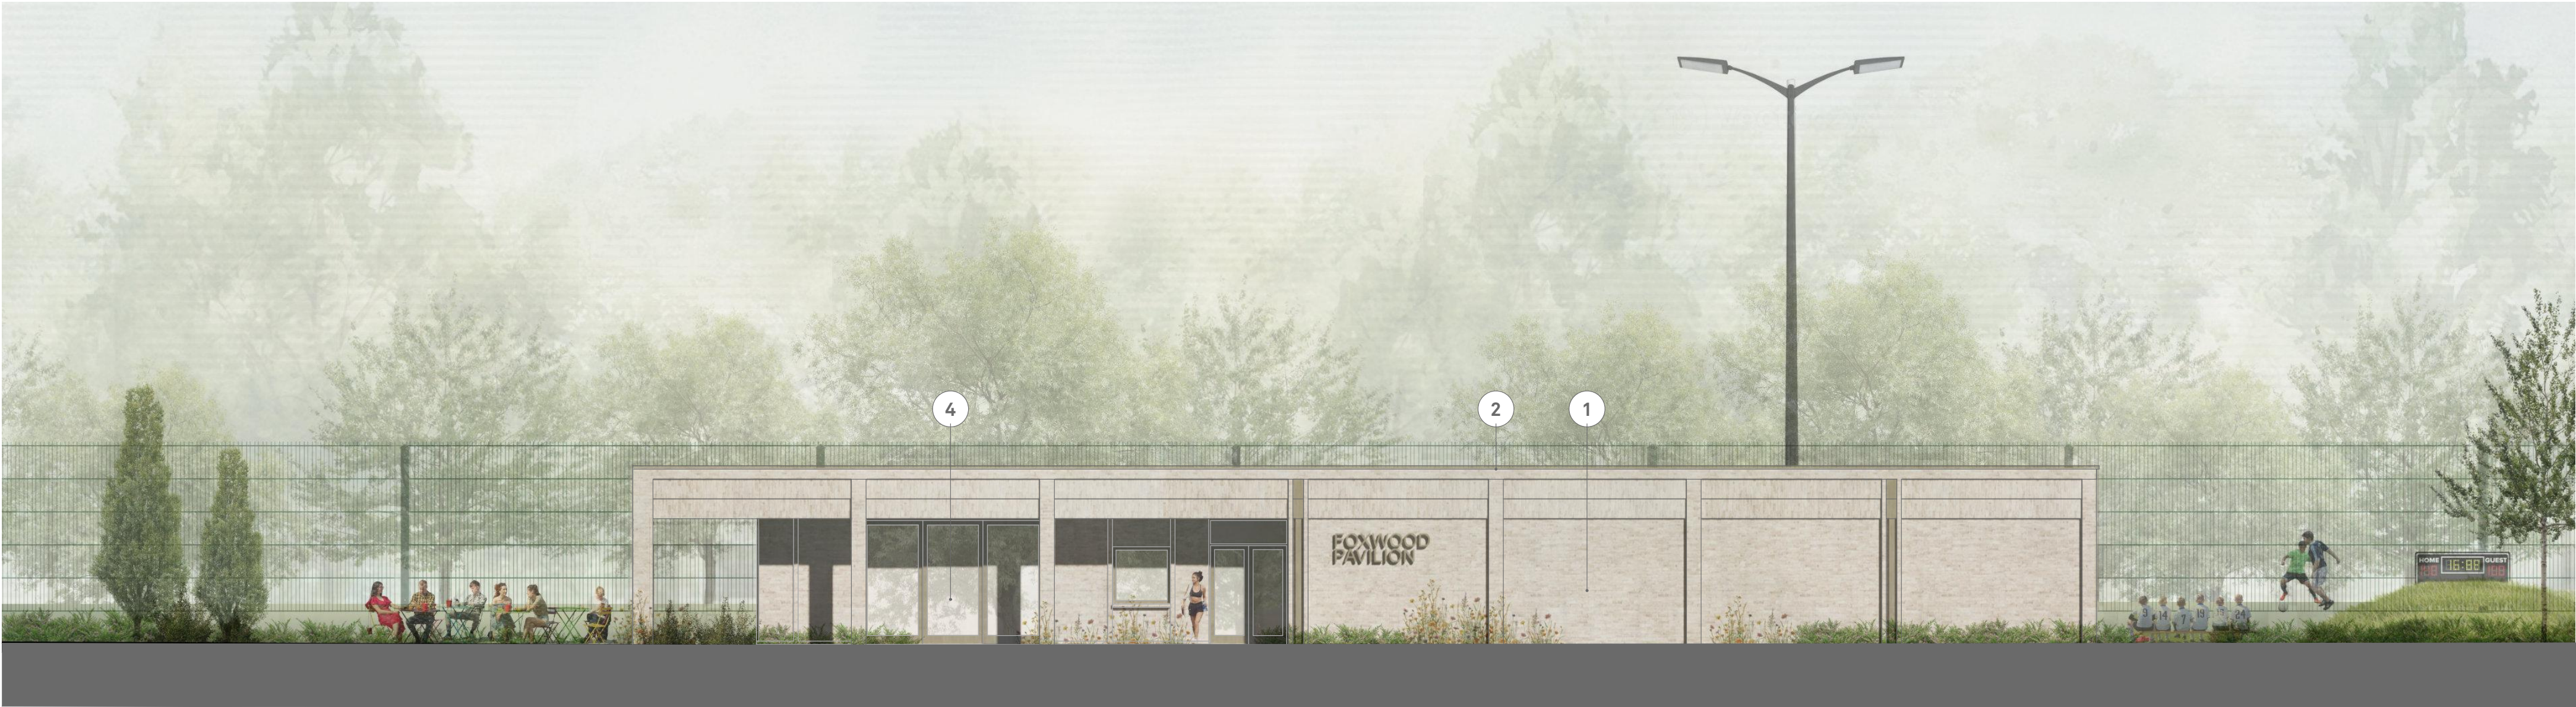

1:100 E-South-Pavilion Pavilion Evation



1:100 E-WEST Pavilion Elevation