




Stantec UK Limited
Caversham Bridge House, Waterman Place
Reading
RG1 8DN
Tel. +44 1189 500 761
www.stantec.com/uk

Copyright Reserved
The Contractor shall verify and be responsible for all dimensions. DO NOT scale the drawing.
Any errors or omissions shall be reported to Stantec without delay.
The Copyrights to all designs and drawings are the property of Stantec.
Reproduction or use for any purpose other than that authorised by Stantec is forbidden.

Notes
UTILITIES NOTE: The position of any existing public or private sewers, utility services, plant or apparatus shown on this drawing is believed to be correct, but no warranty to this is expressed or implied. Other such plant or apparatus may also be present but not shown. The Contractor is therefore advised to undertake their own investigation where the presence of any existing sewers, services, plant or apparatus may affect their operations.

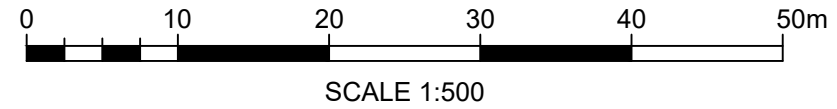

P01 - FIRST ISSUE	AS	JH	2026.05.21
Issued/Revision	By	Appd	YYYY.MM.DD
	AS	-	CE
	Dwn.	Dsgn.	Chkd.
			YYYY.MM.DD

Issue Status

S2 - FOR INFORMATION

This document is suitable only for the purpose noted above.
Use of this document for any other purpose is not permitted.

Client/Project Logo




Client/Project
EASTLEIGH BOROUGH COUNCIL (EBC)

ONE HORTON HEATH PRIMARY SCHOOL

HORTON HEATH, UK

Title
7.5t PANEL VAN & LARGE CAR
SWEEP PATH ANALYSIS

Project No.	A2 Scale
332613072	1:500
Revision	Drawing No.
P01	332613072-STN-TGN-SW-DR-TR-5507

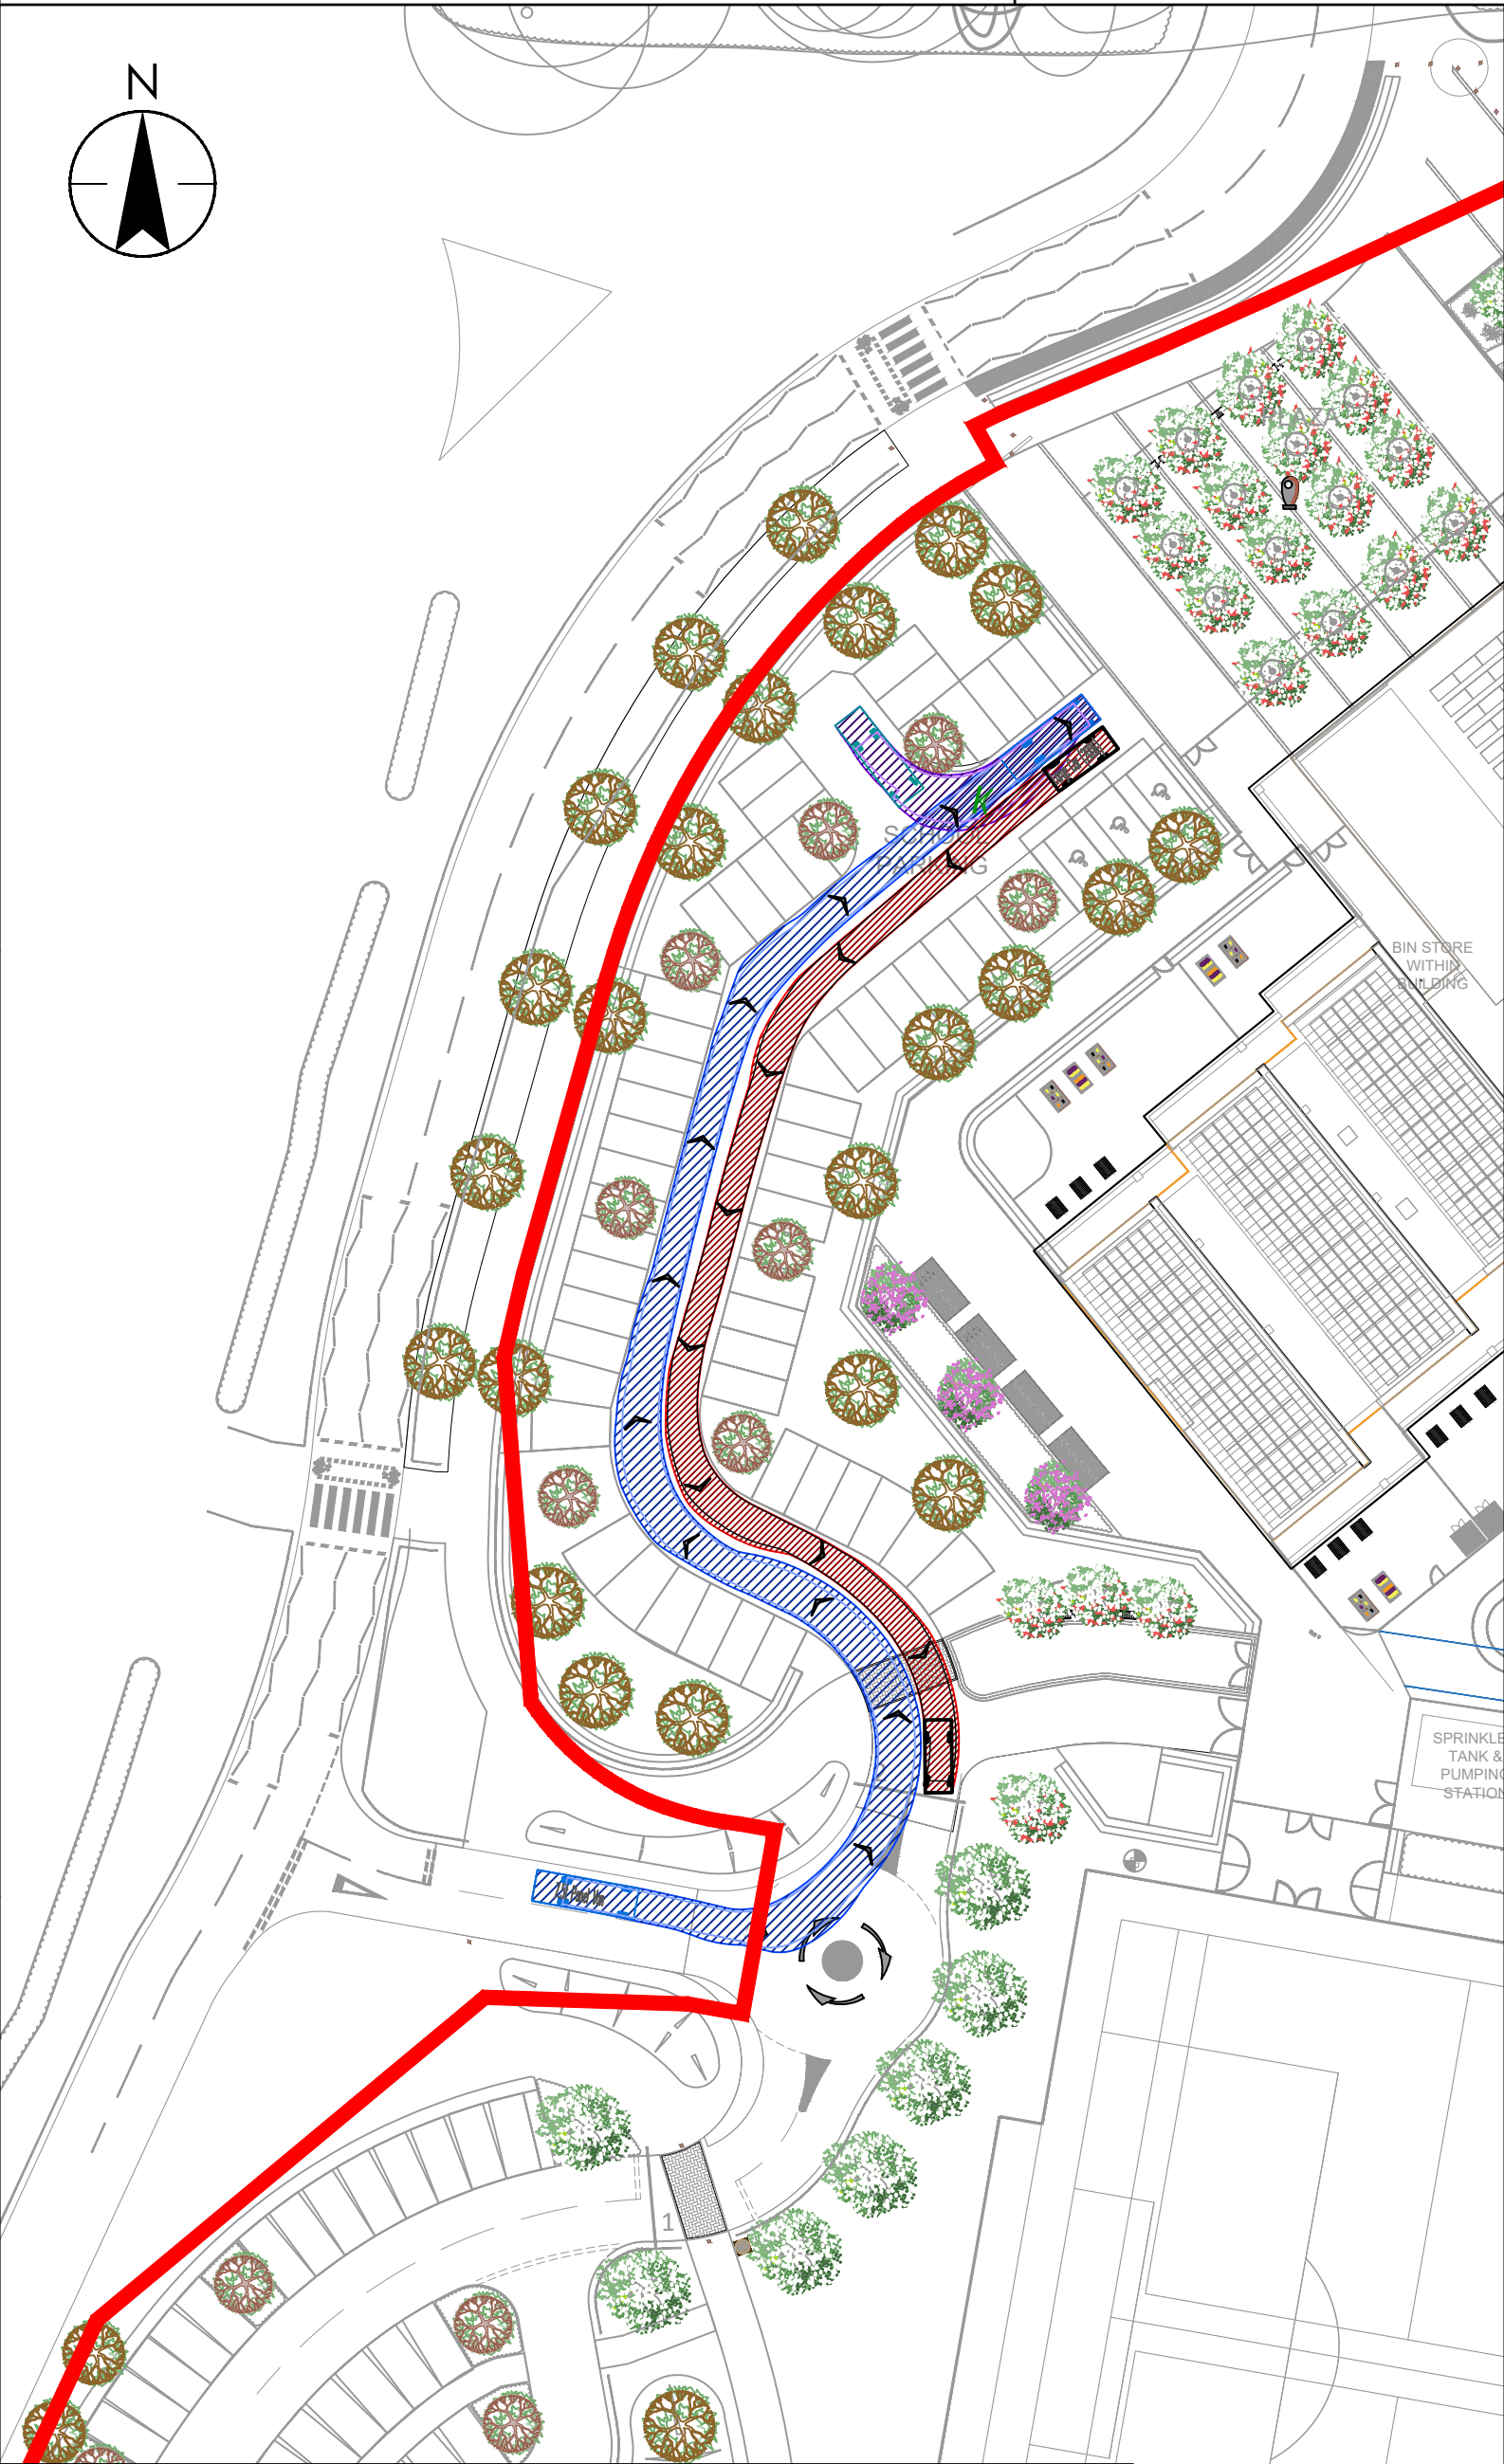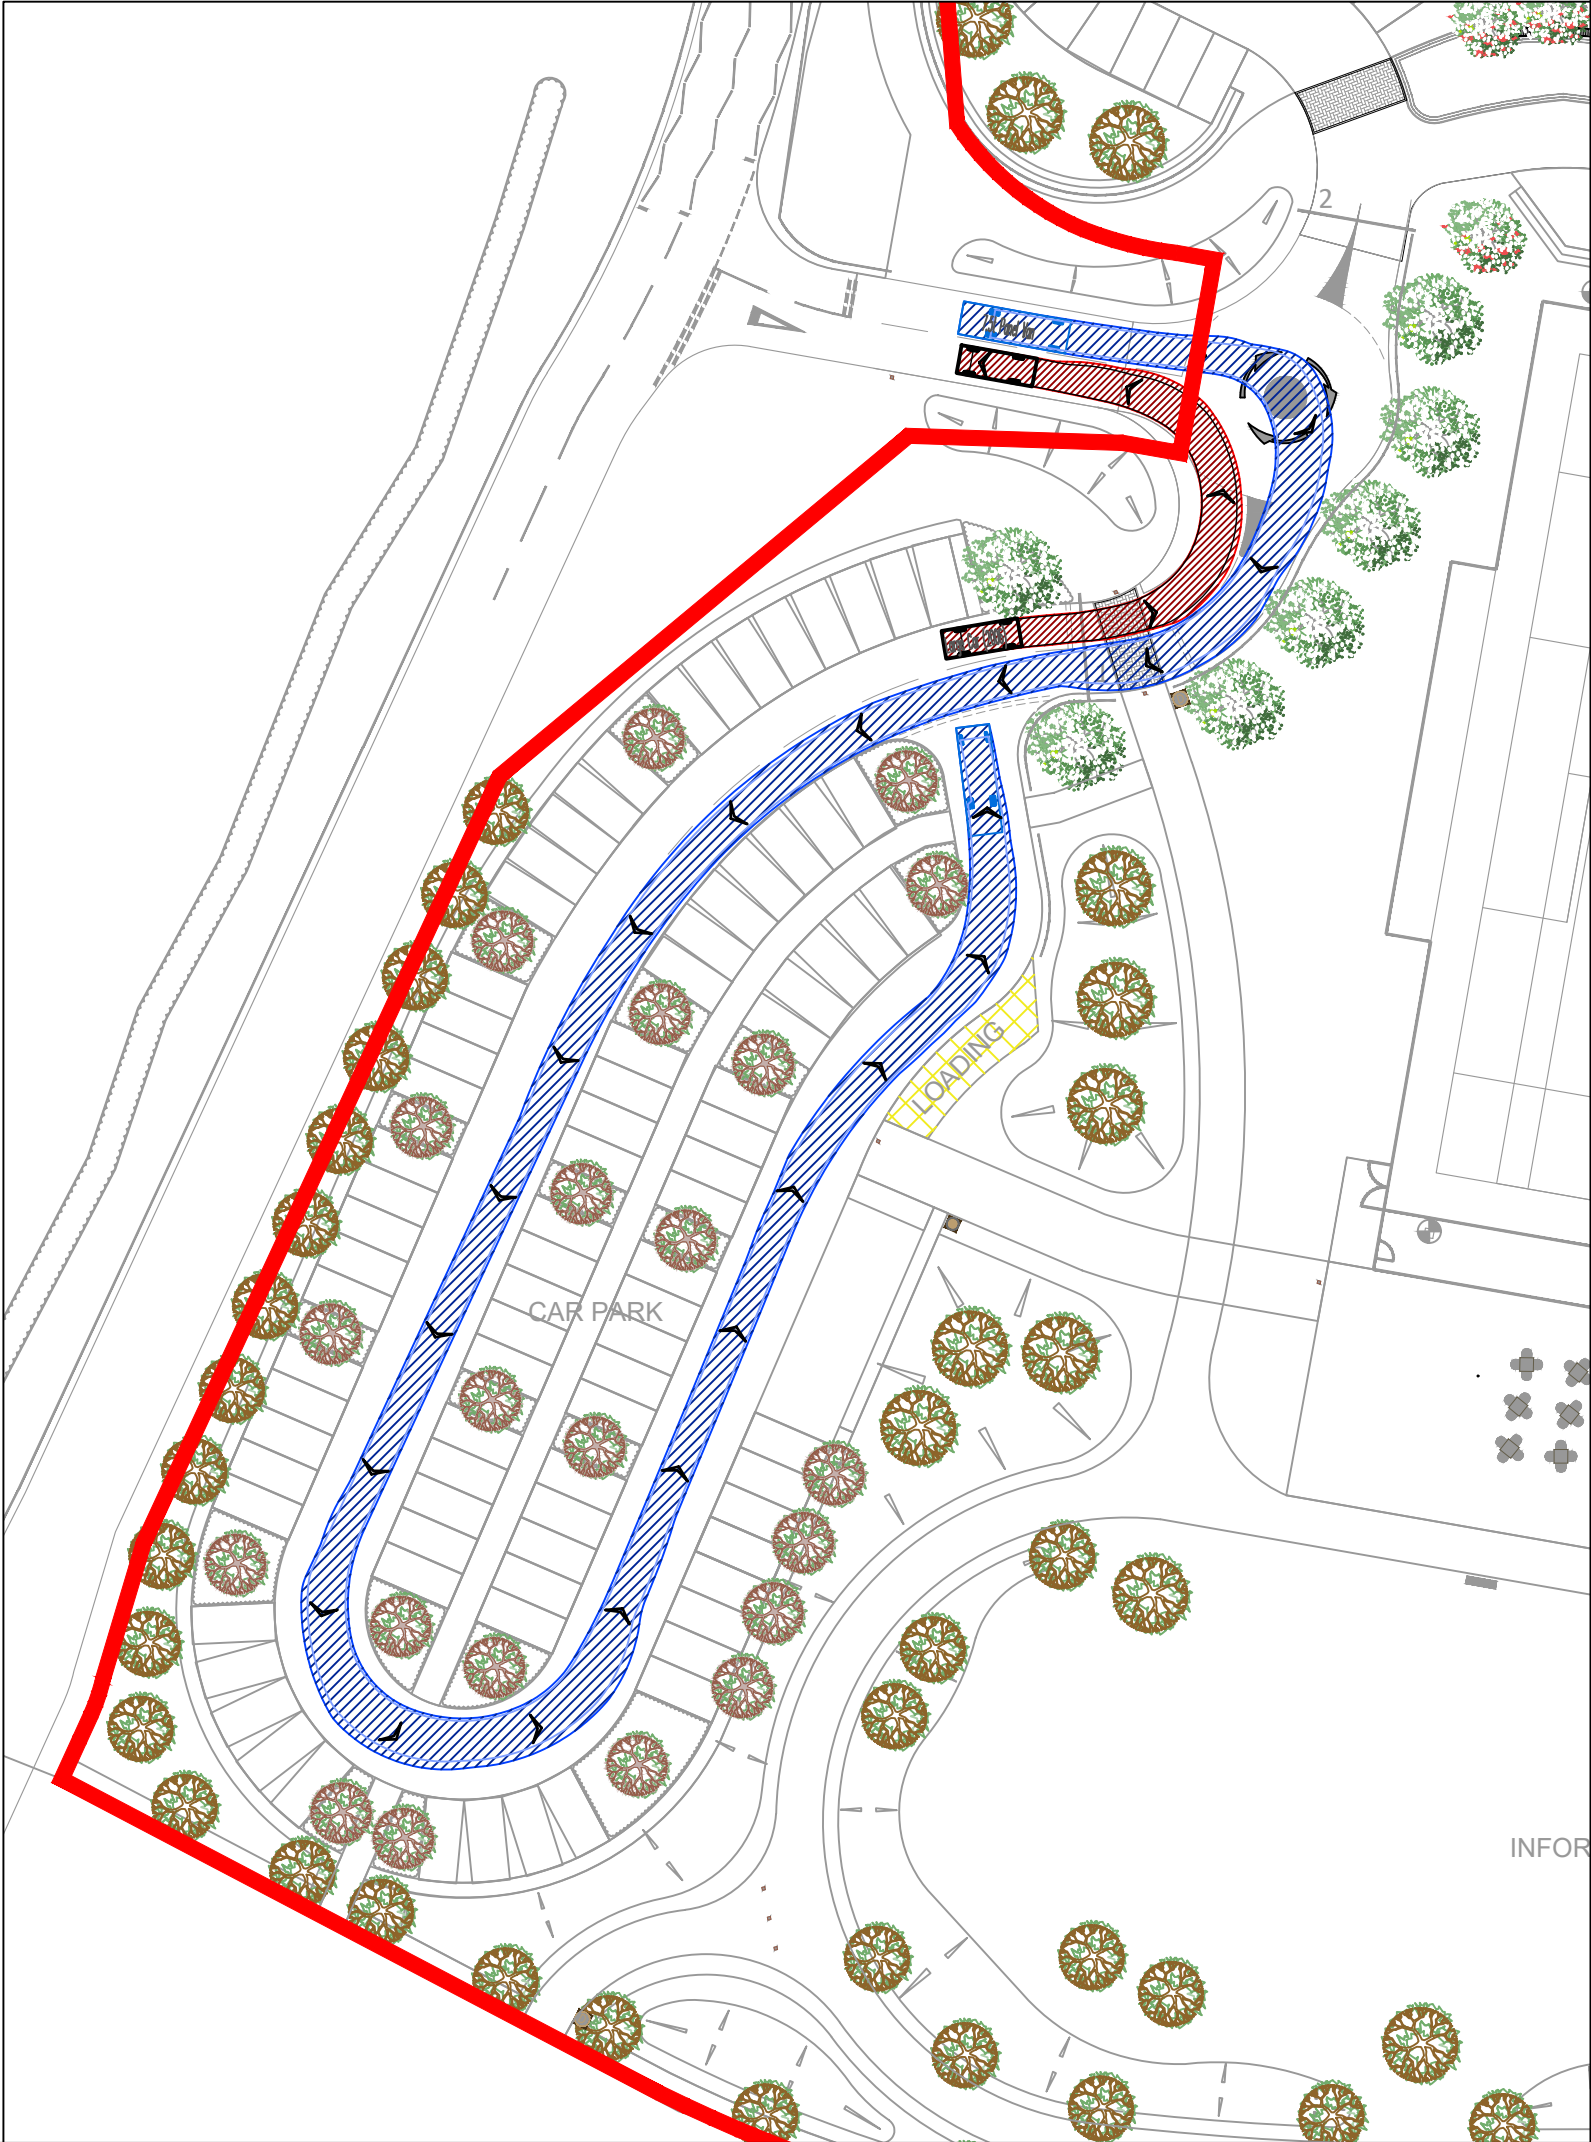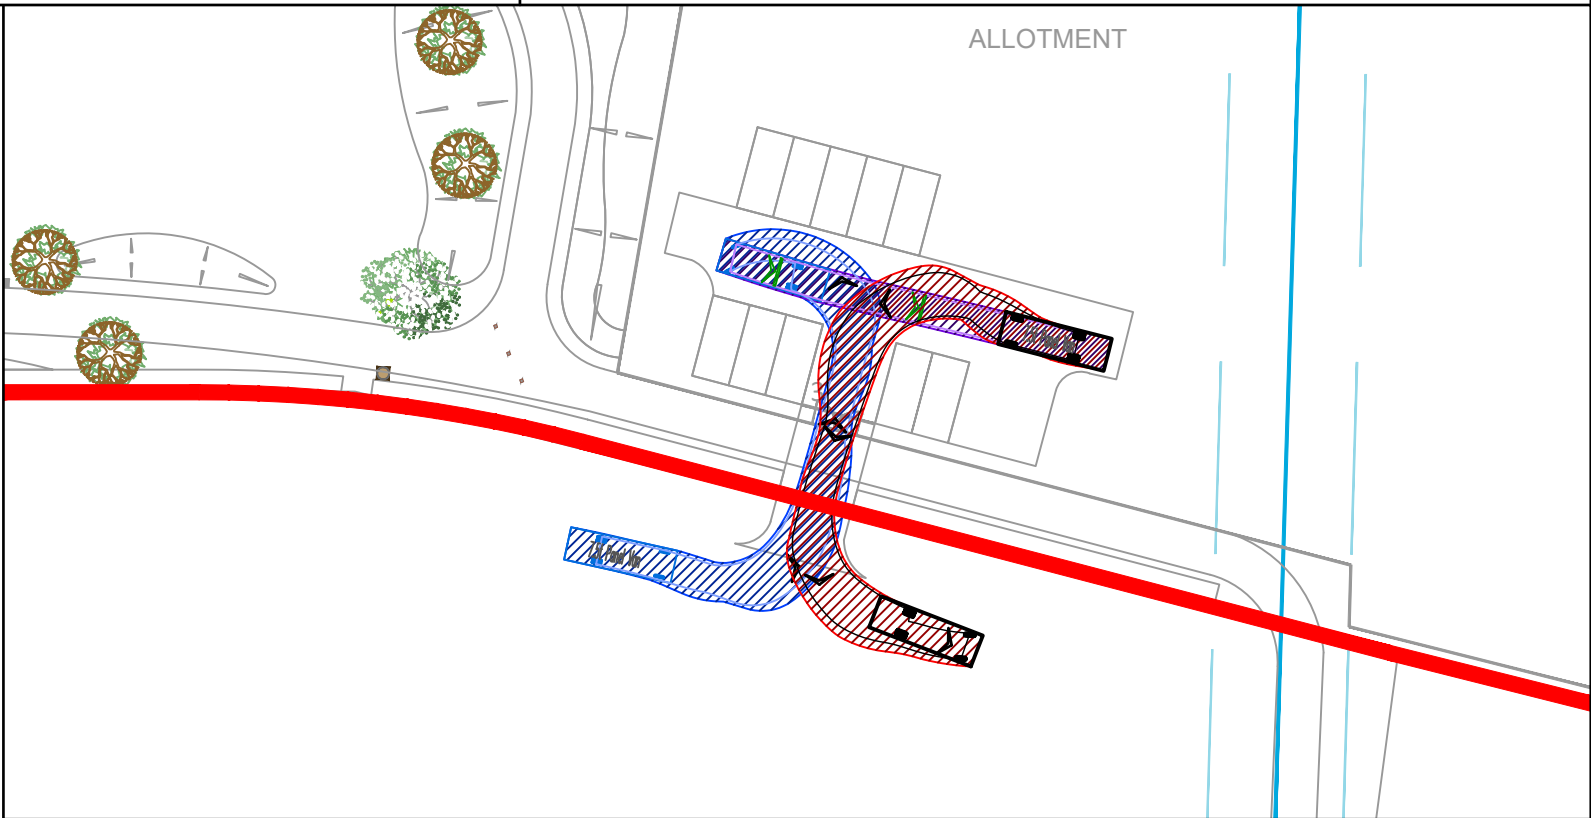

7.5t Panel Van	Large Car (2006)
Overall Length	Overall Length
Overall Width	Overall Width
Overall Body Height	Overall Body Height
Min Body Ground Clearance	Min Body Ground Clearance
Track Width	Max Track Width
Lock to lock time	Lock to lock time
Kerb to Kerb Turning Radius	Kerb to Kerb Turning Radius