



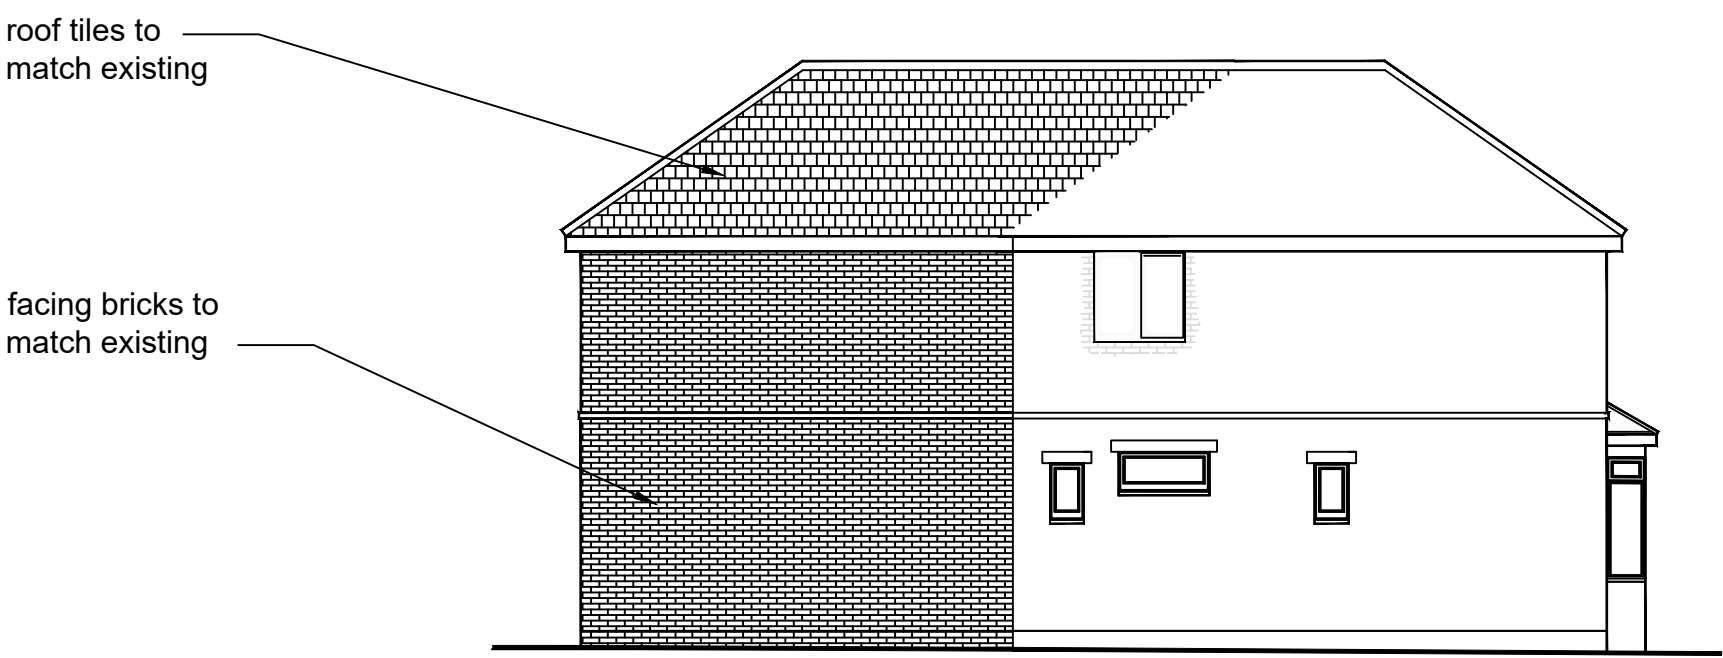


PROPOSED SIDE ELEVATION 1:100

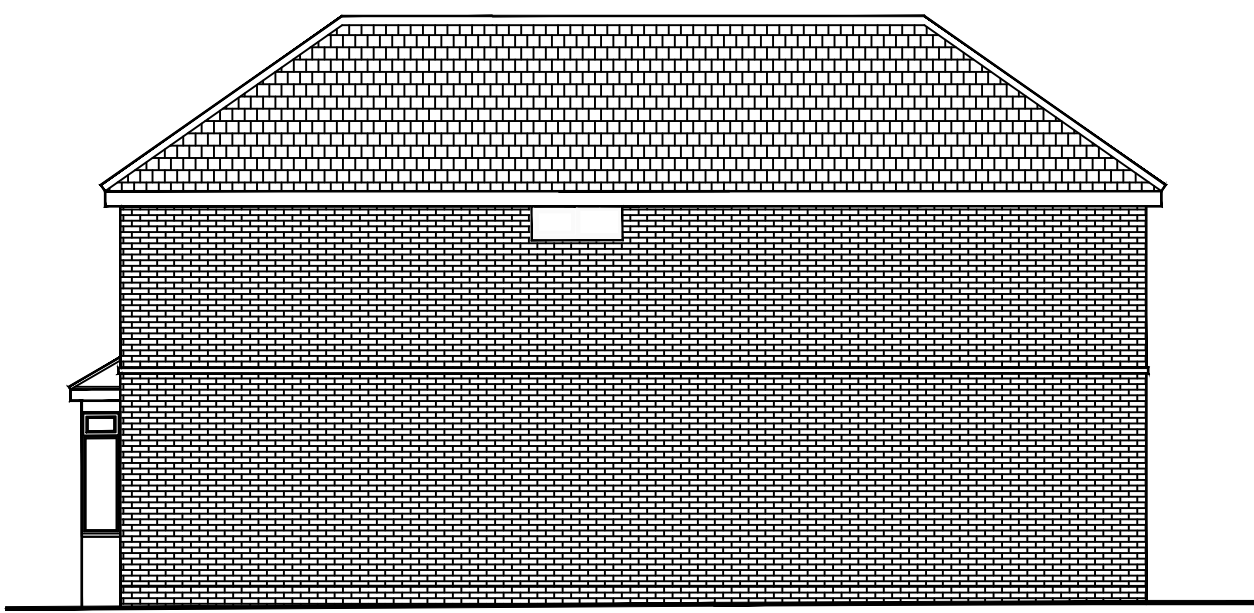

PROPOSED SIDE ELEVATION 1:100




PROPOSED FRONT ELEVATION 1:100

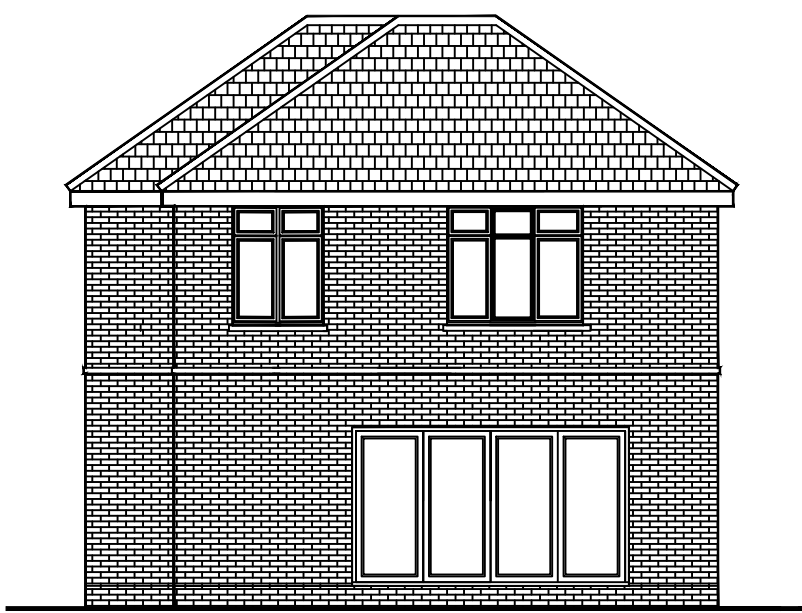


PROPOSED REAR ELEVATION 1:100

Scale bar 1:100 1 2 3 4 5m

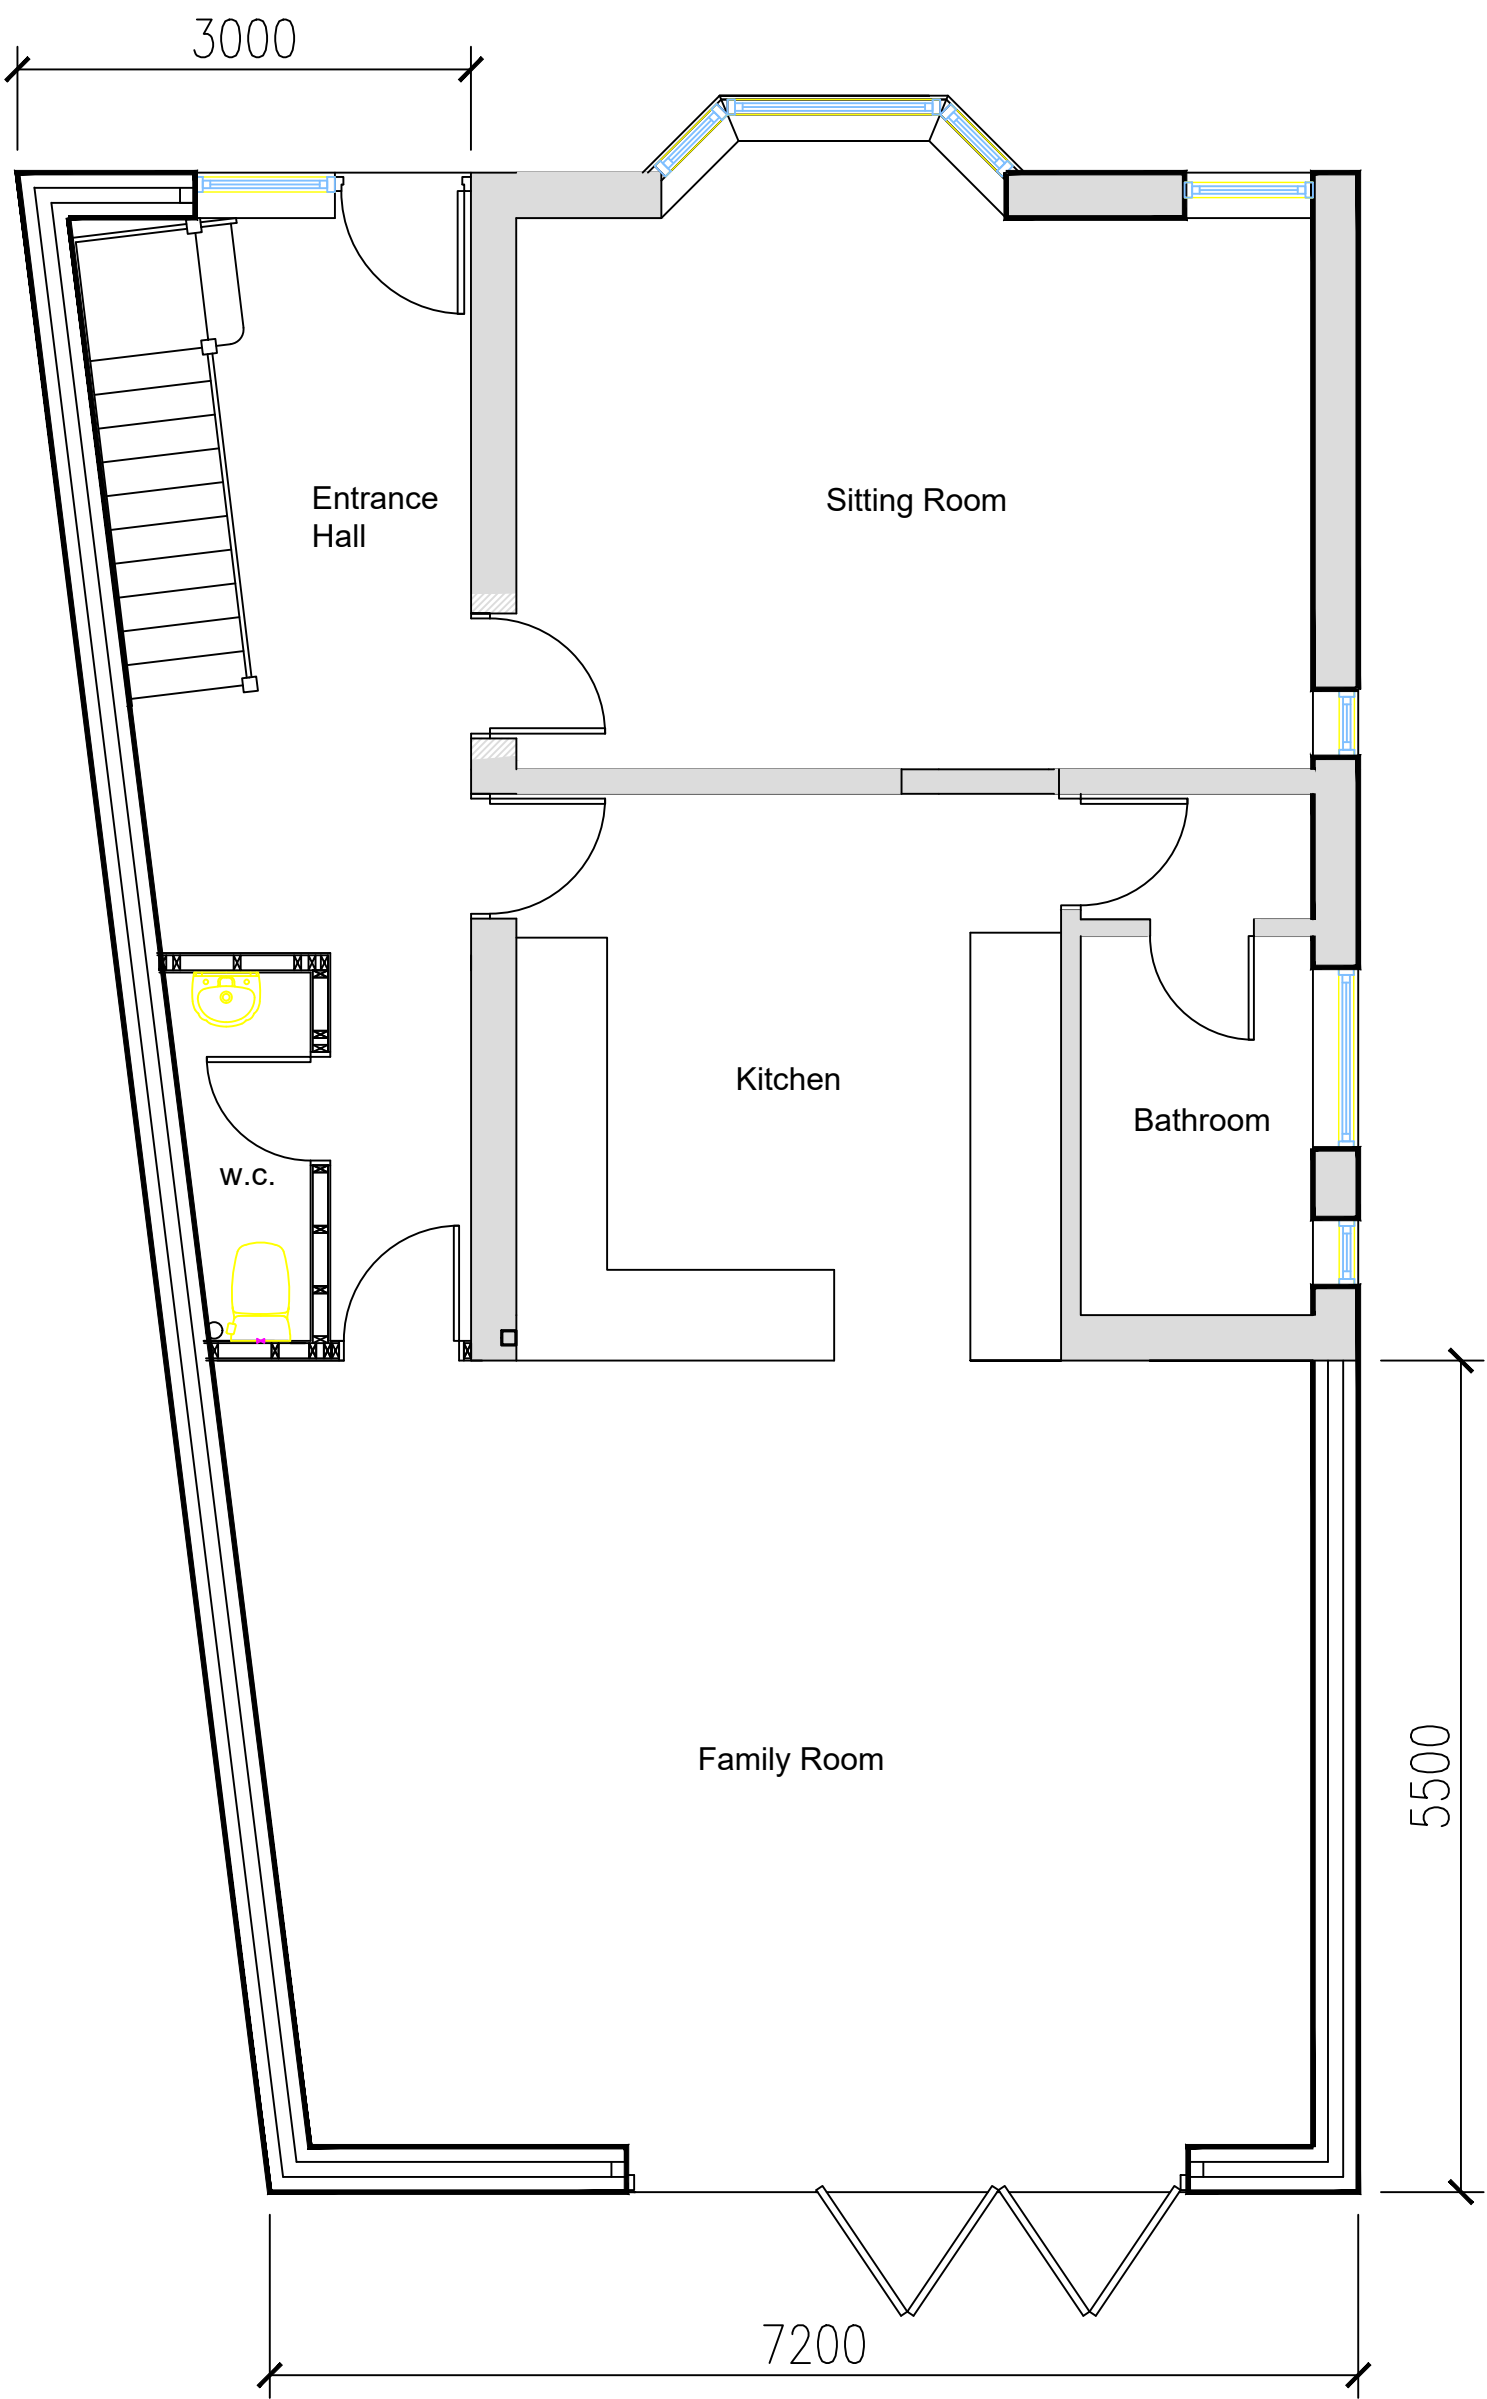


PROPOSED GROUND FLOOR PLAN 1:50

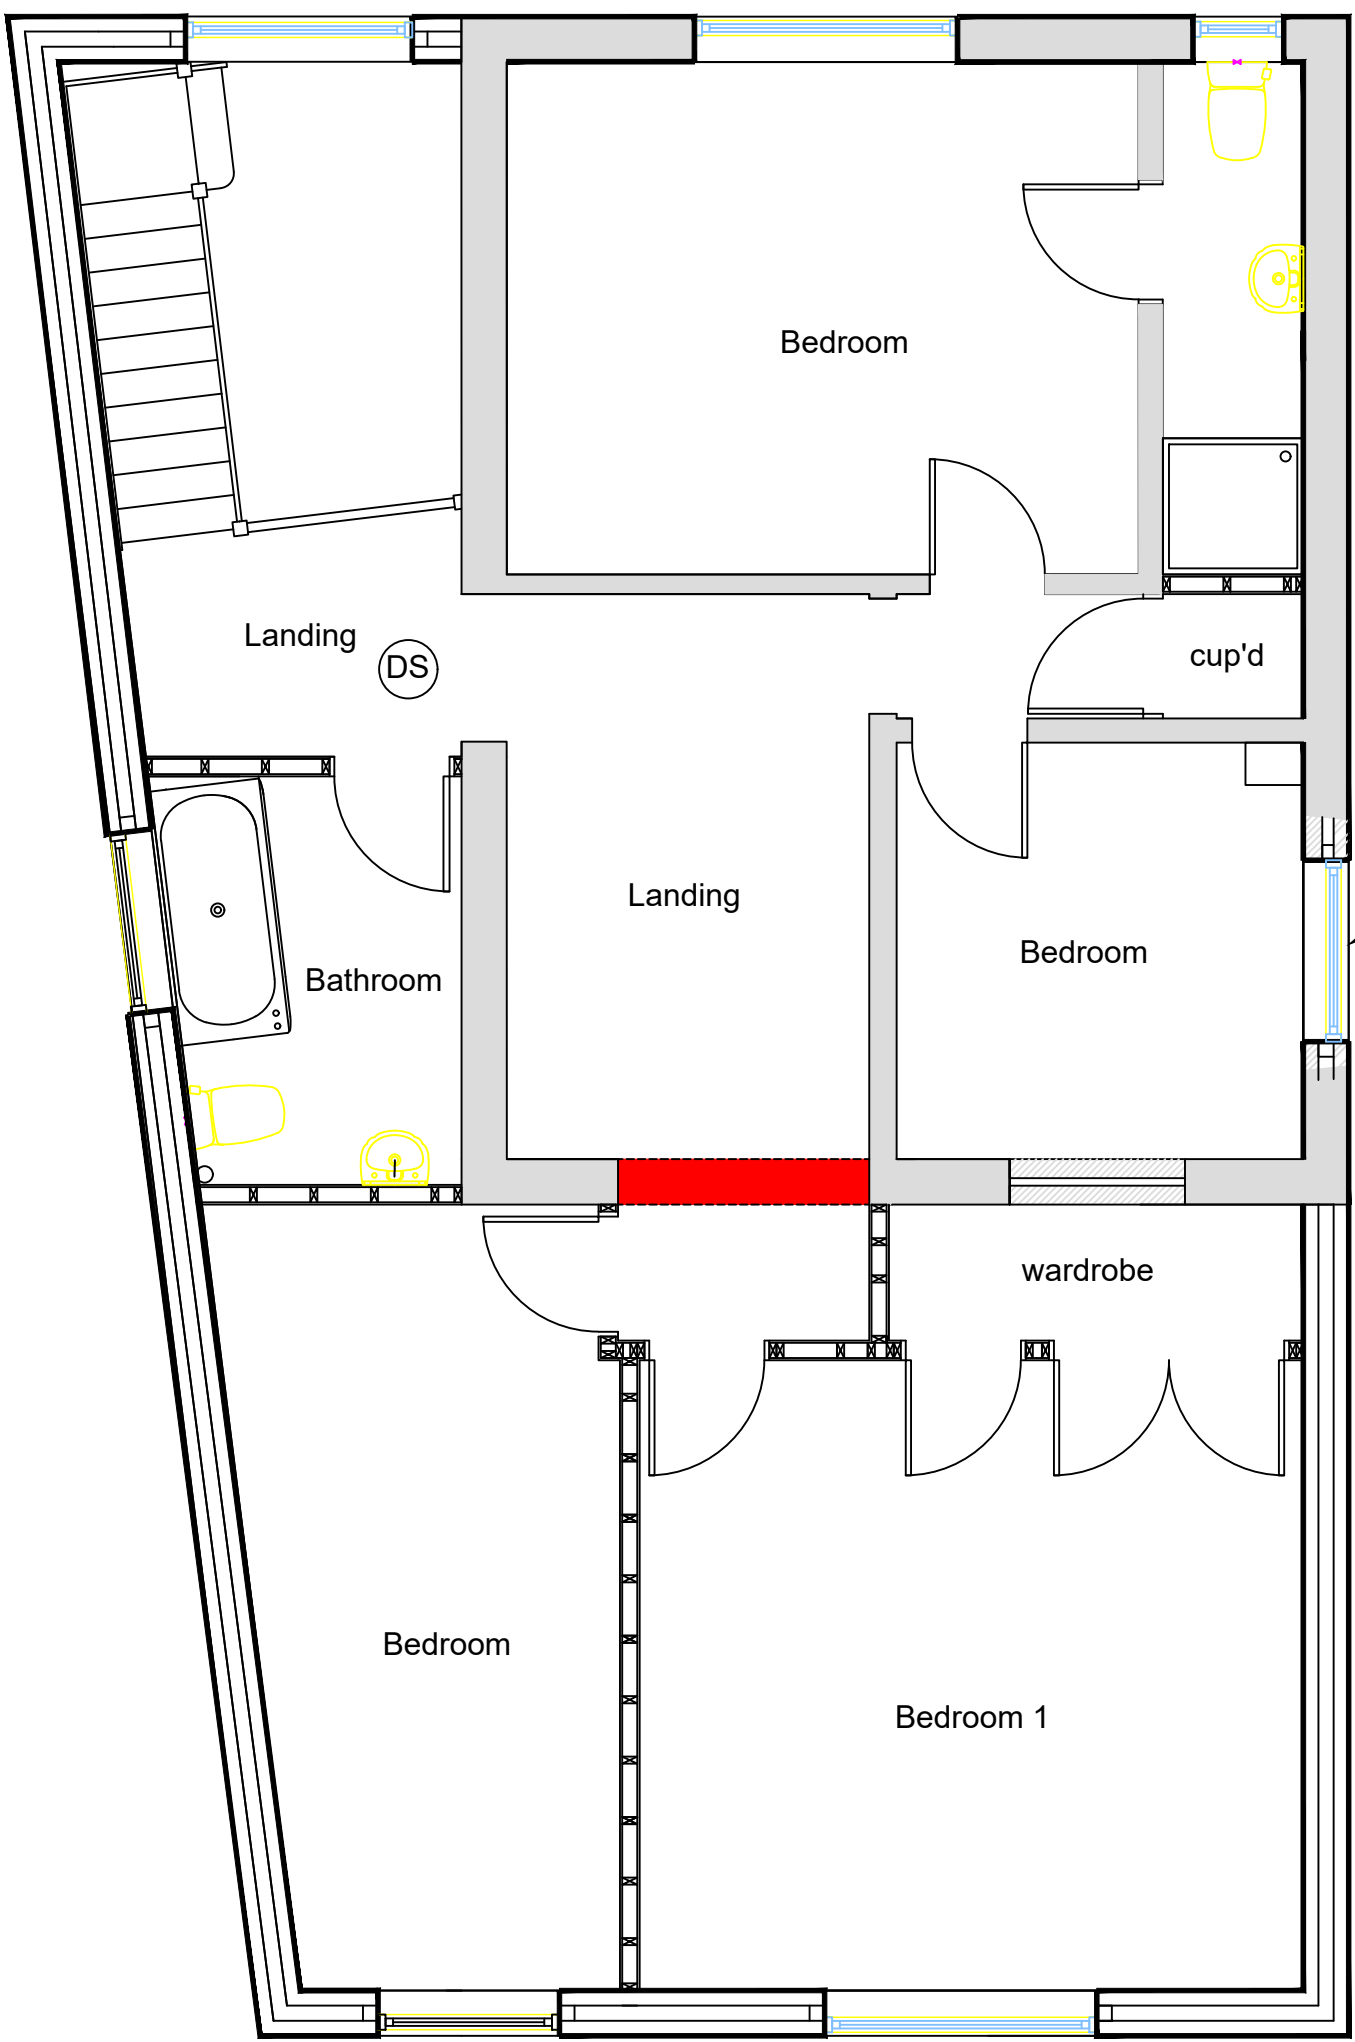

PROPOSED FIRST FLOOR PLAN 1:50

Scale Bar 1:50 0 1 2 3 4 5 m

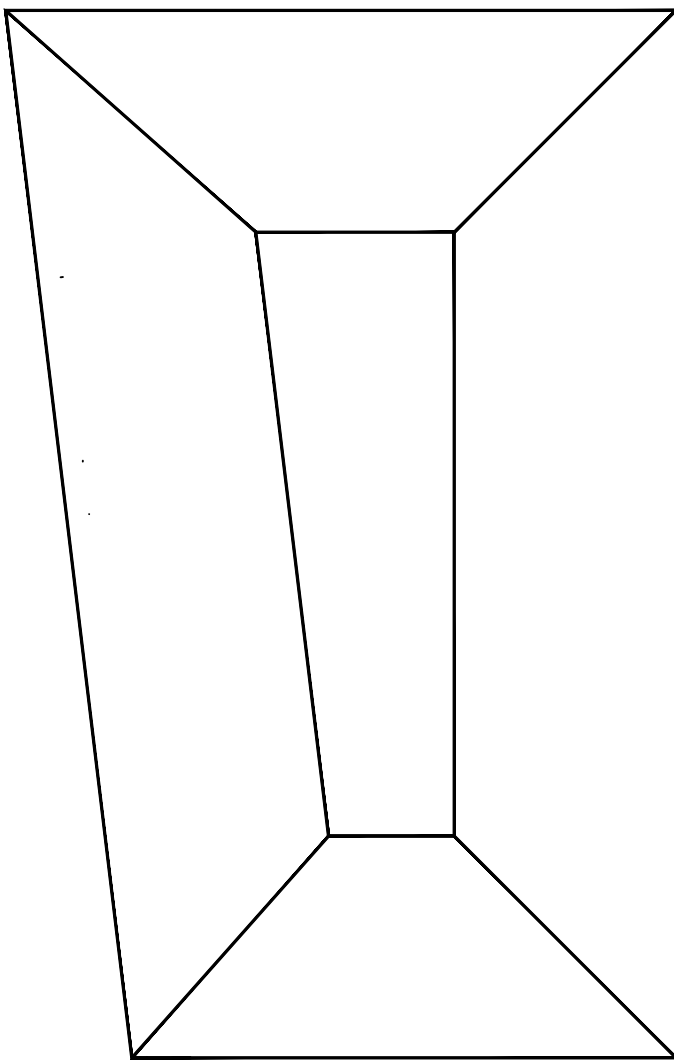

PROPOSED ROOF PLAN 1:100

PROPOSED OUTBUILDING

at

1 Oak Hill Terrace  
Burseldon  
Southampton  
SO31 8AS

Client

Mr R Haines

PROPOSED PLANS AND ELEVATIONS JUNE 26

**BUILDING PLANS & ESTIMATING**

9 The Close  
Holbury  
Southampton  
Hampshire  
SO45 2PG

Email [abbott.bob@sky.com](mailto:abbott.bob@sky.com)  
Tel 07795 692060