



Refuse Store


2x1280l EUROBINs per 6 Apts 50/6x2=16 bins
1x240l GLASS per 6 Apts 50/6 =8bins
1x240l FOOD WASTE per 6 Apts 50/6=8bins

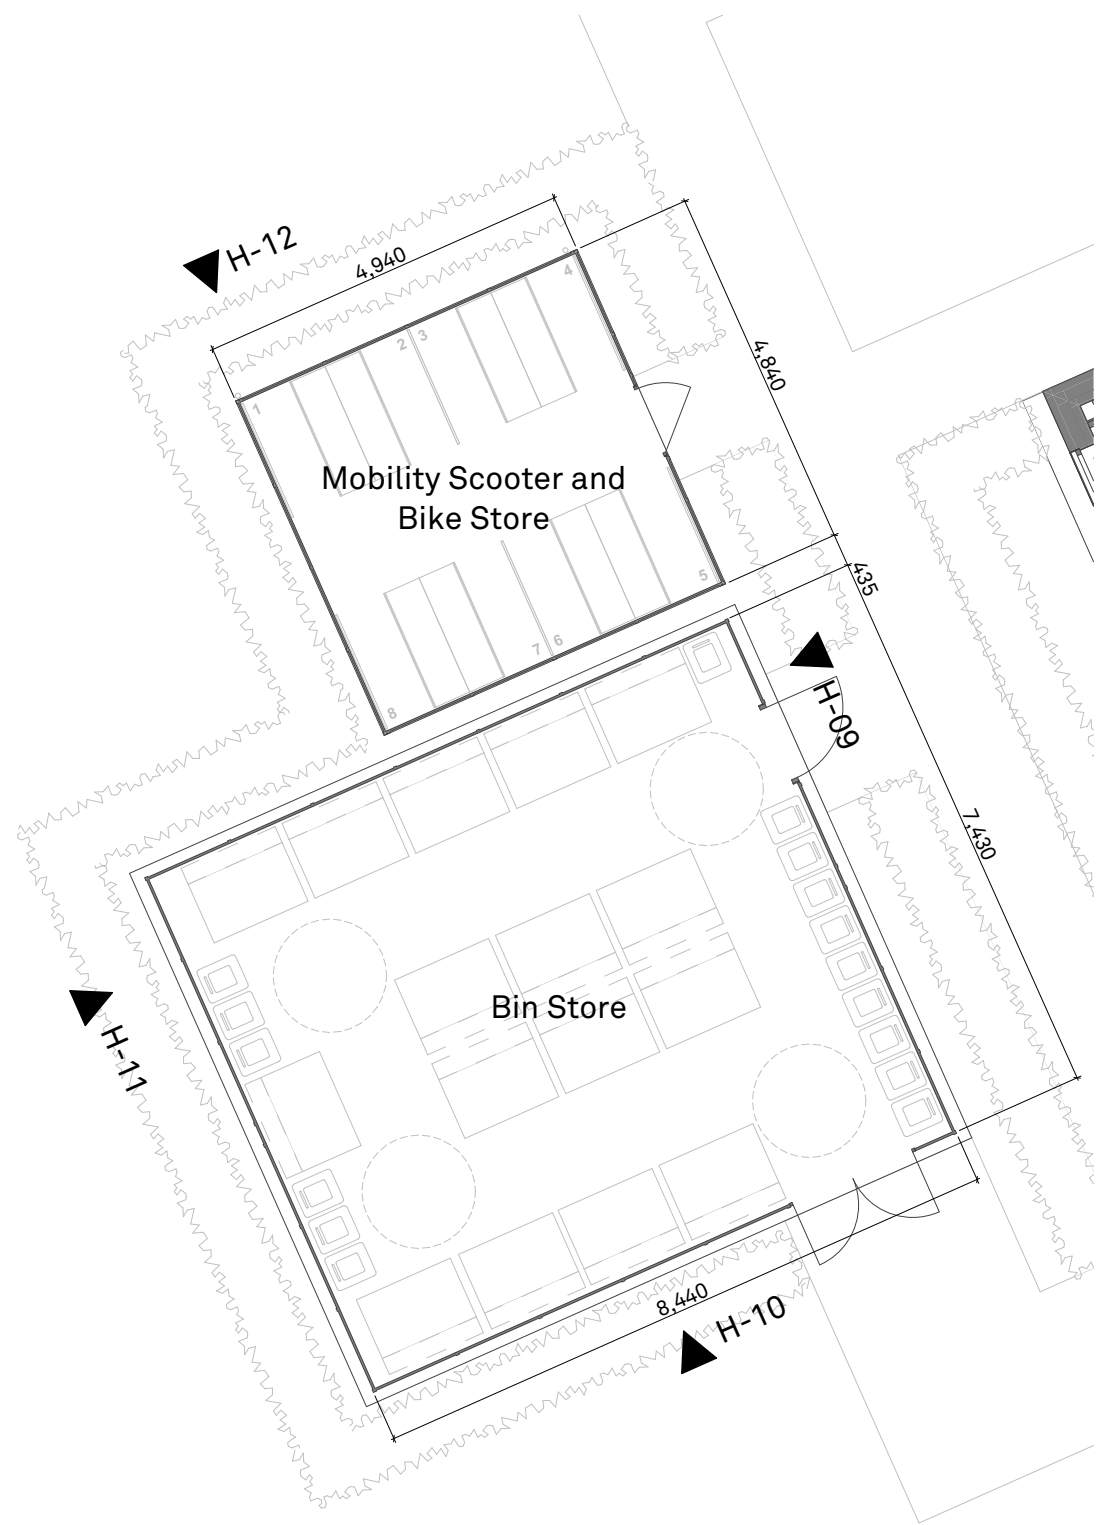


1:50 H-09 Elevation

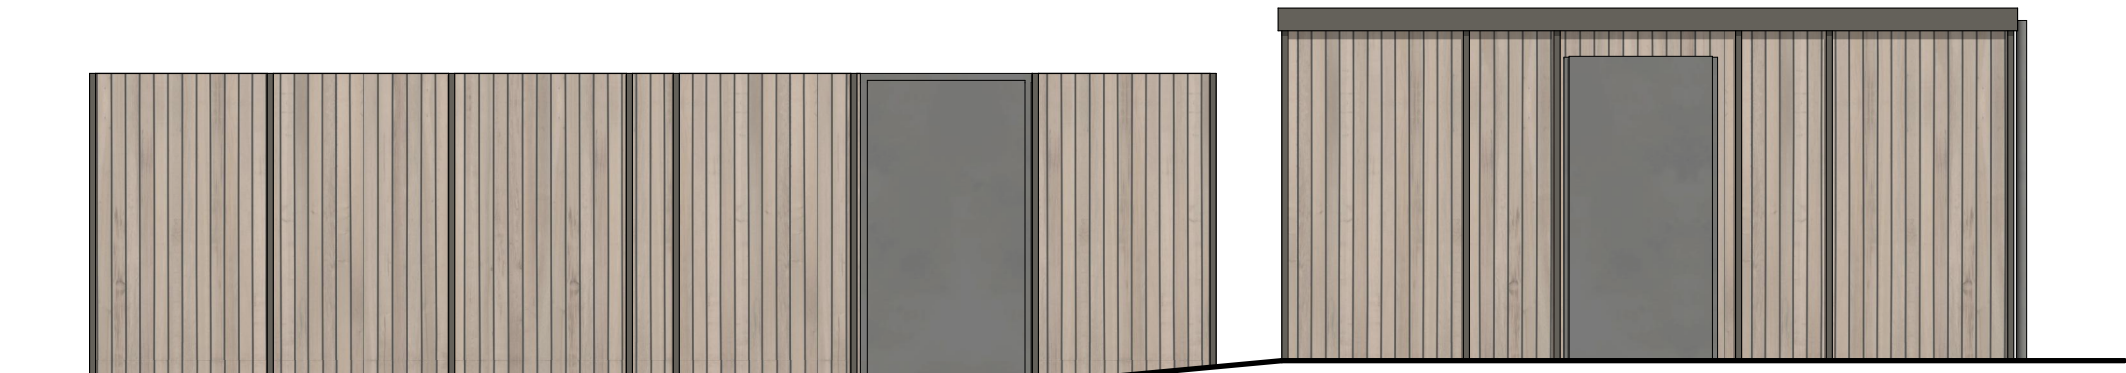


1:50 H-10 Elevation

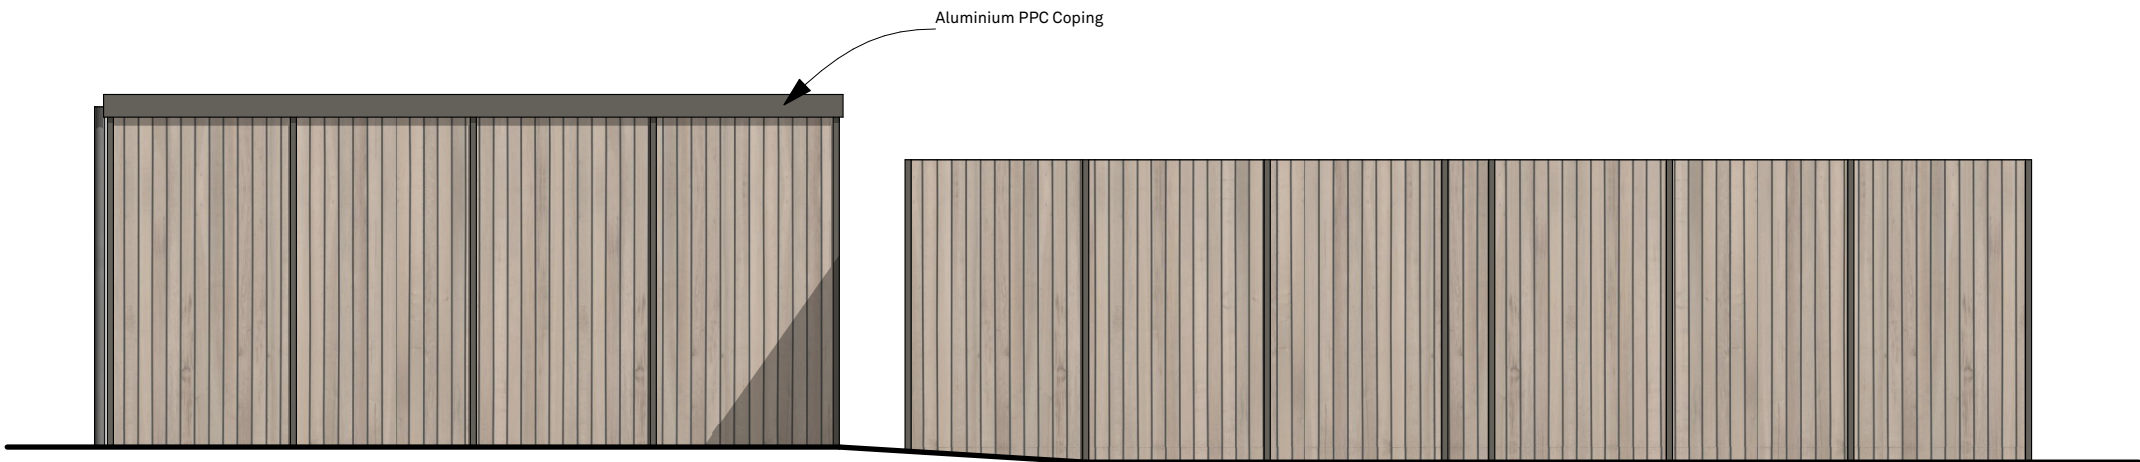

1:50 H-11 Elevation

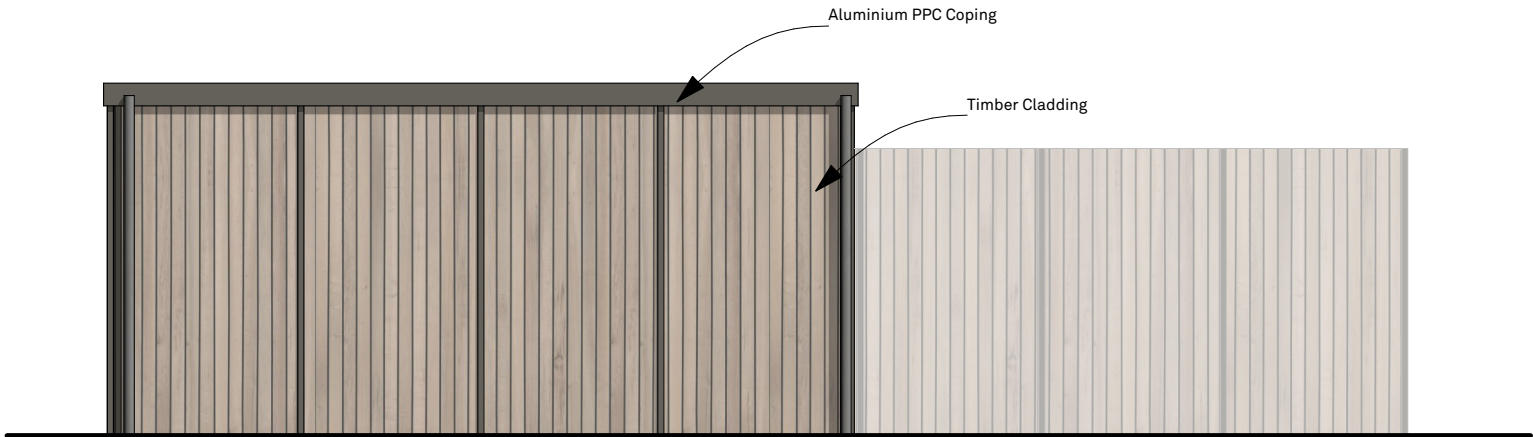

1:50 H-12 Elevation

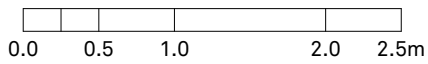

RE-FORMAT

this drawing is the copyright of Re-Format LLP and may not be copied, altered or reproduced in any way or passed to a third party without written authority. All dimensions subject to site survey and site verification. Do not scale for construction ©

www.re-format.co.uk
mail@re-format.co.uk
+44 (0)1730 778778

drawn by
KM
checked by
DB
Date
Jan 2026
Scale at A2
1:100,
1:50

region	project no.	stage no.	discipline	number
SO	2977	03	AC	0308

status	suitability description	revision
S4	Suitable for Stage Approval	P03

document title
Bin Store & Mobility Scooter Store Elevations
project title
McS Boorley Green