



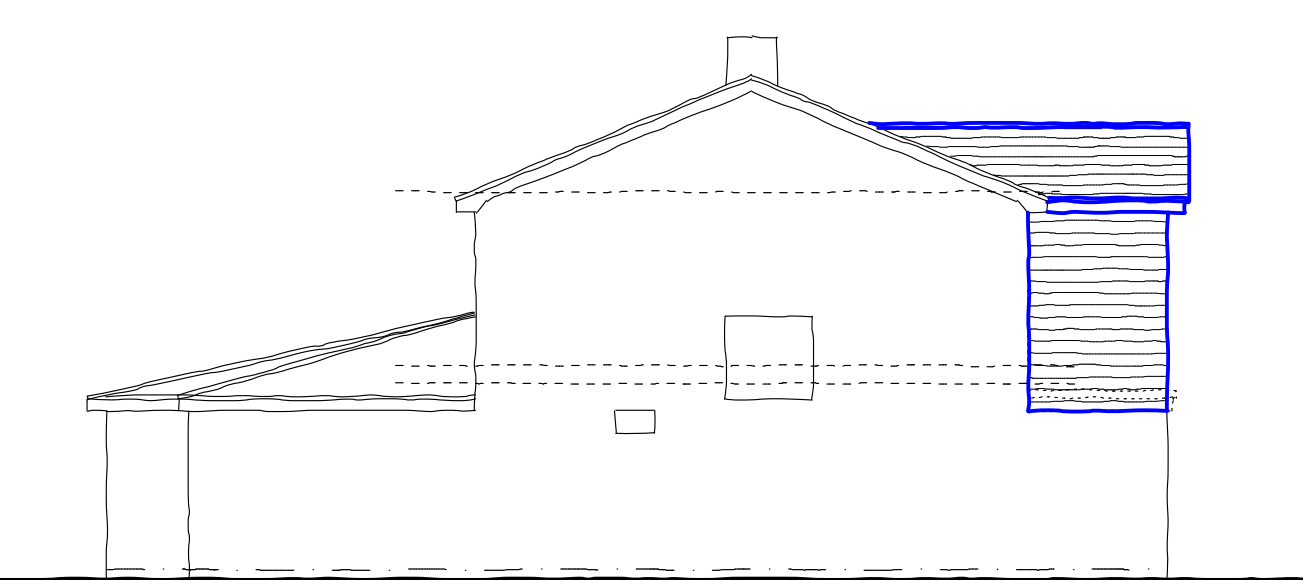


Proposed Side Elevation 1:100



Proposed Front Elevation 1:100

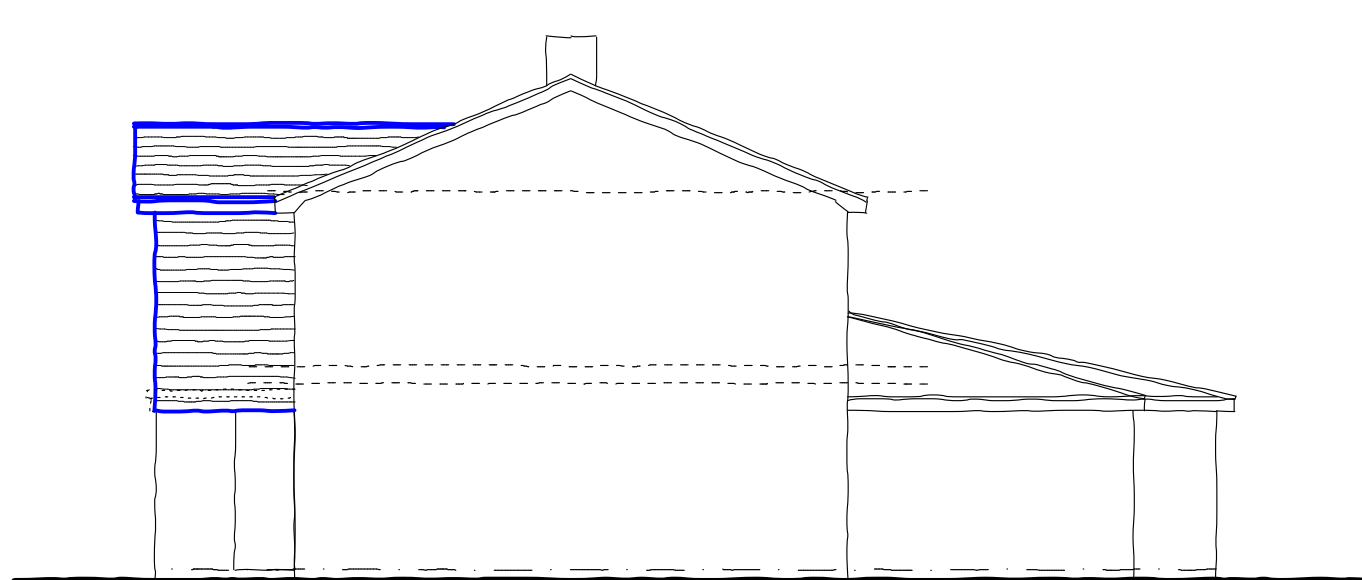


Proposed Side Elevation 1:100

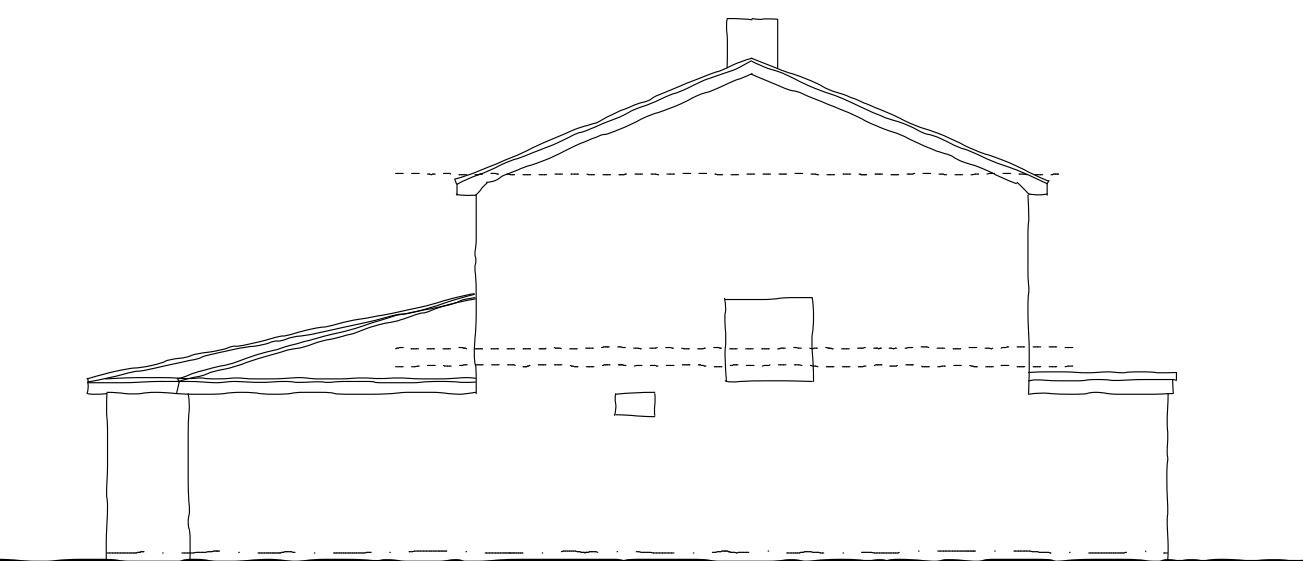


Existing Side Elevation 1:100



Existing Front Elevation 1:100

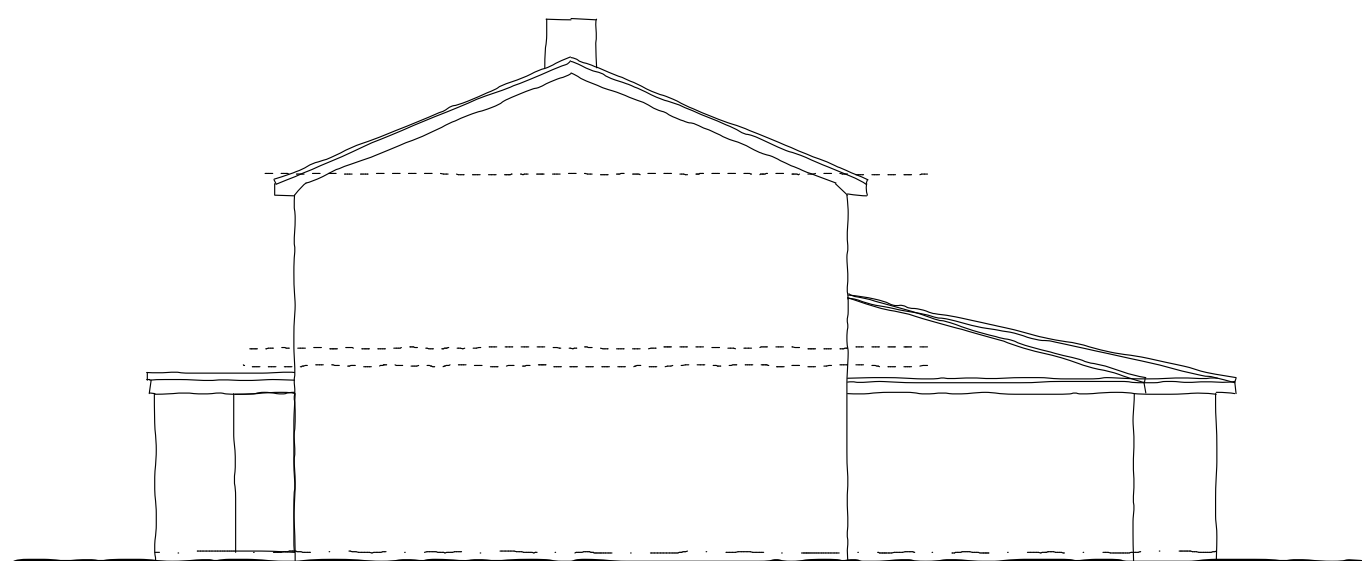


Existing Side Elevation 1:100

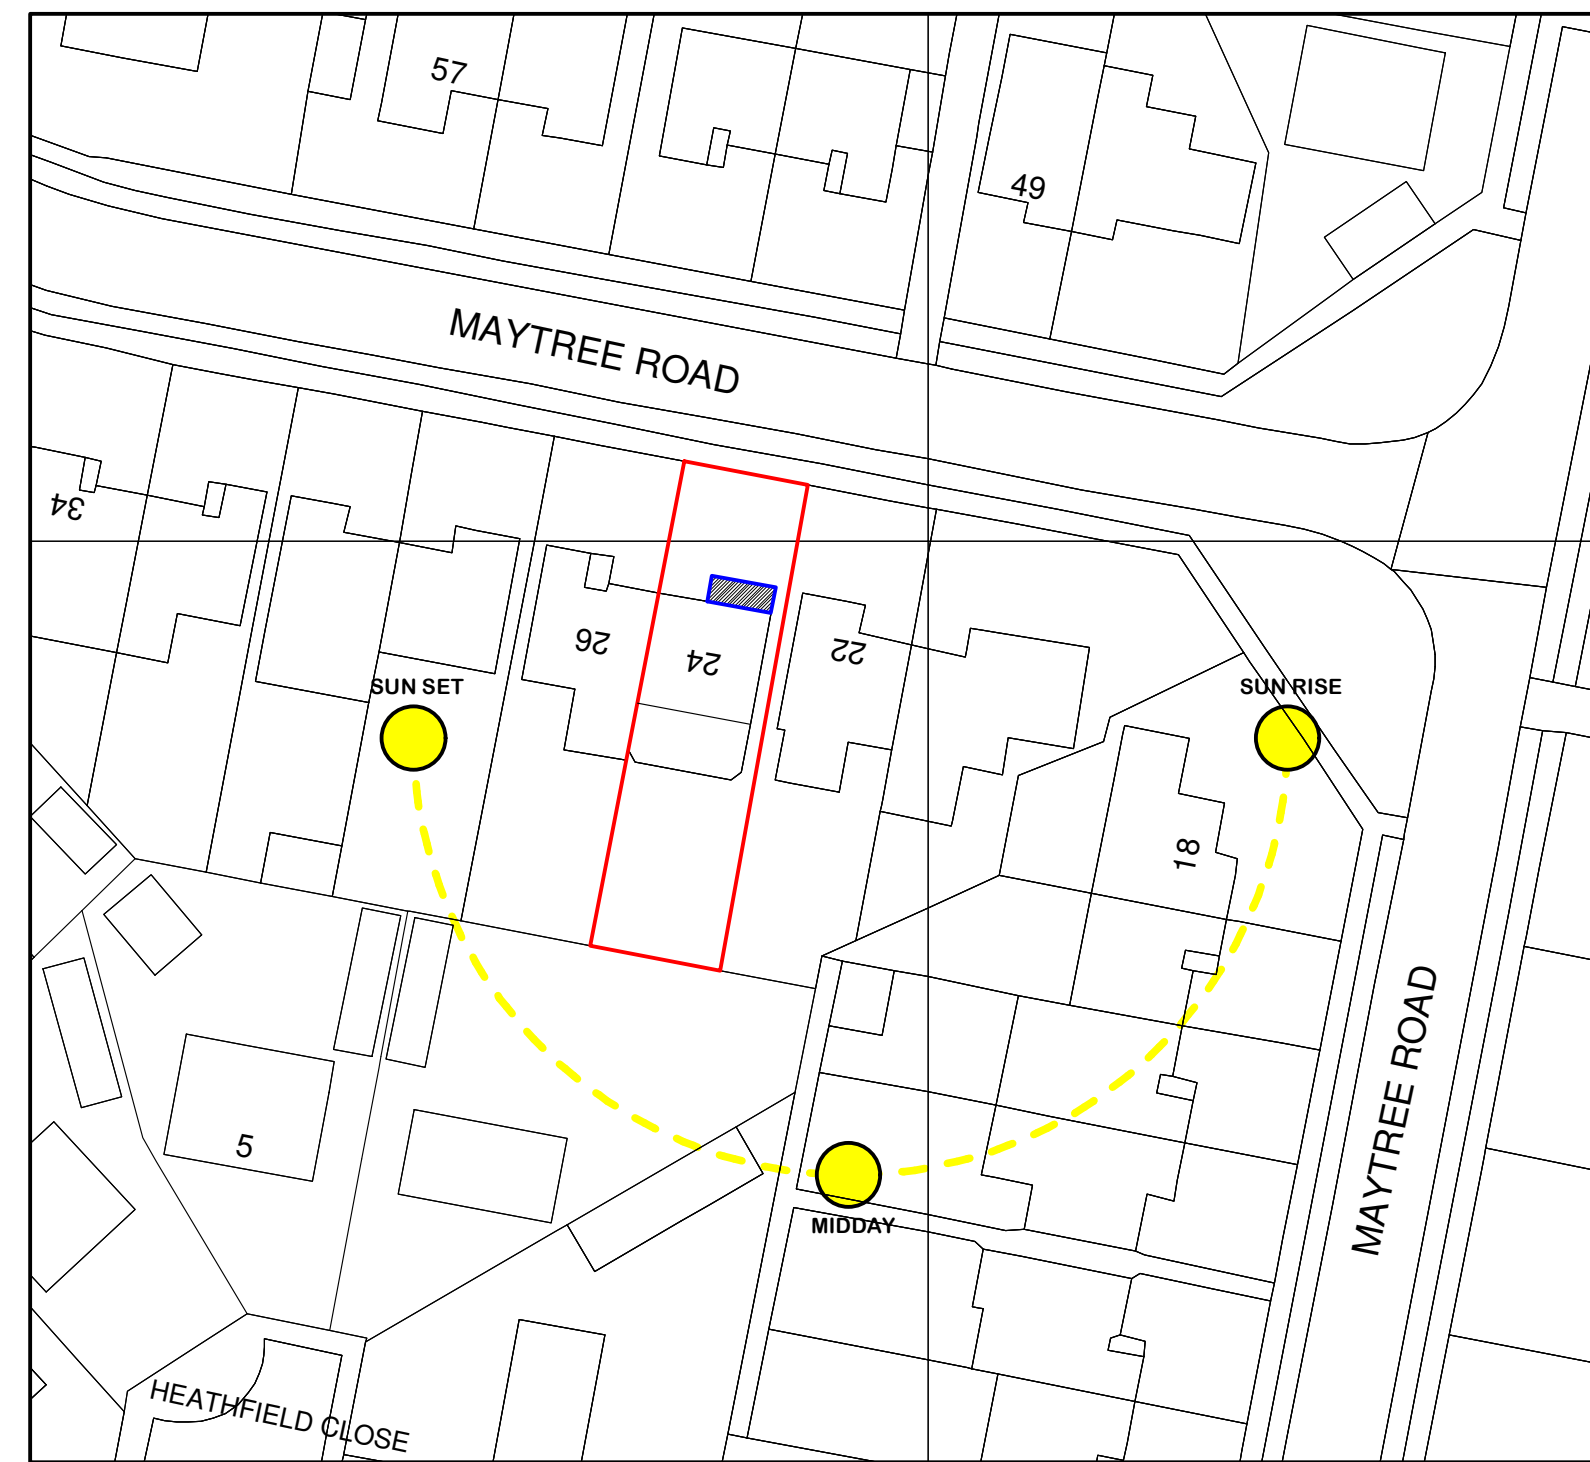


Ordnance Survey, (c) Crown Copyright 2026. All rights reserved. Licence number 100022432

Site Plan 1:500

0 10 20 30 40

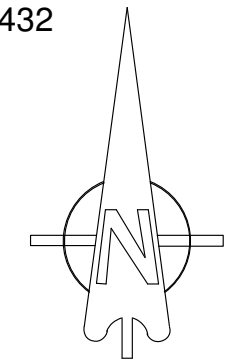


INDICATIVE

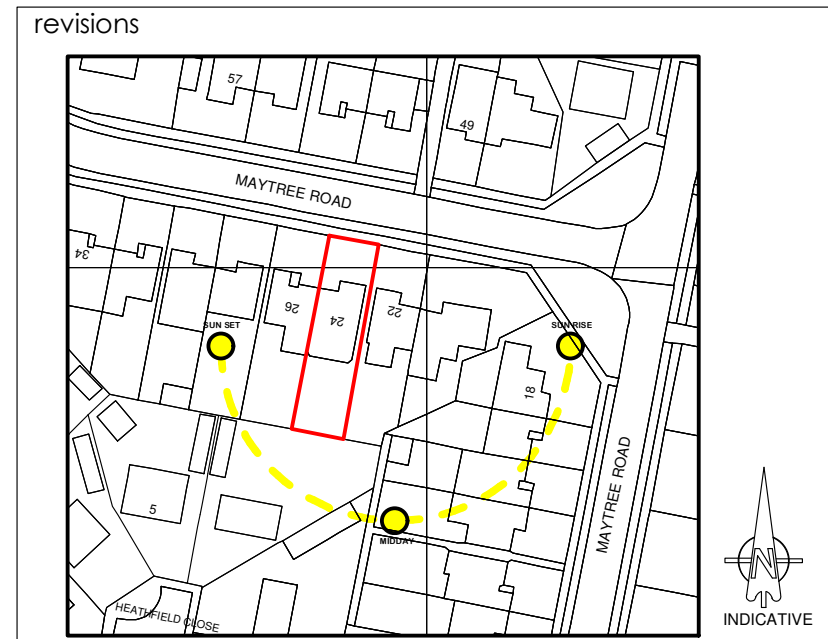

Location Plan 1:1250


Ordnance Survey, (c) Crown Copyright 2026. All rights reserved. Licence number 100022432

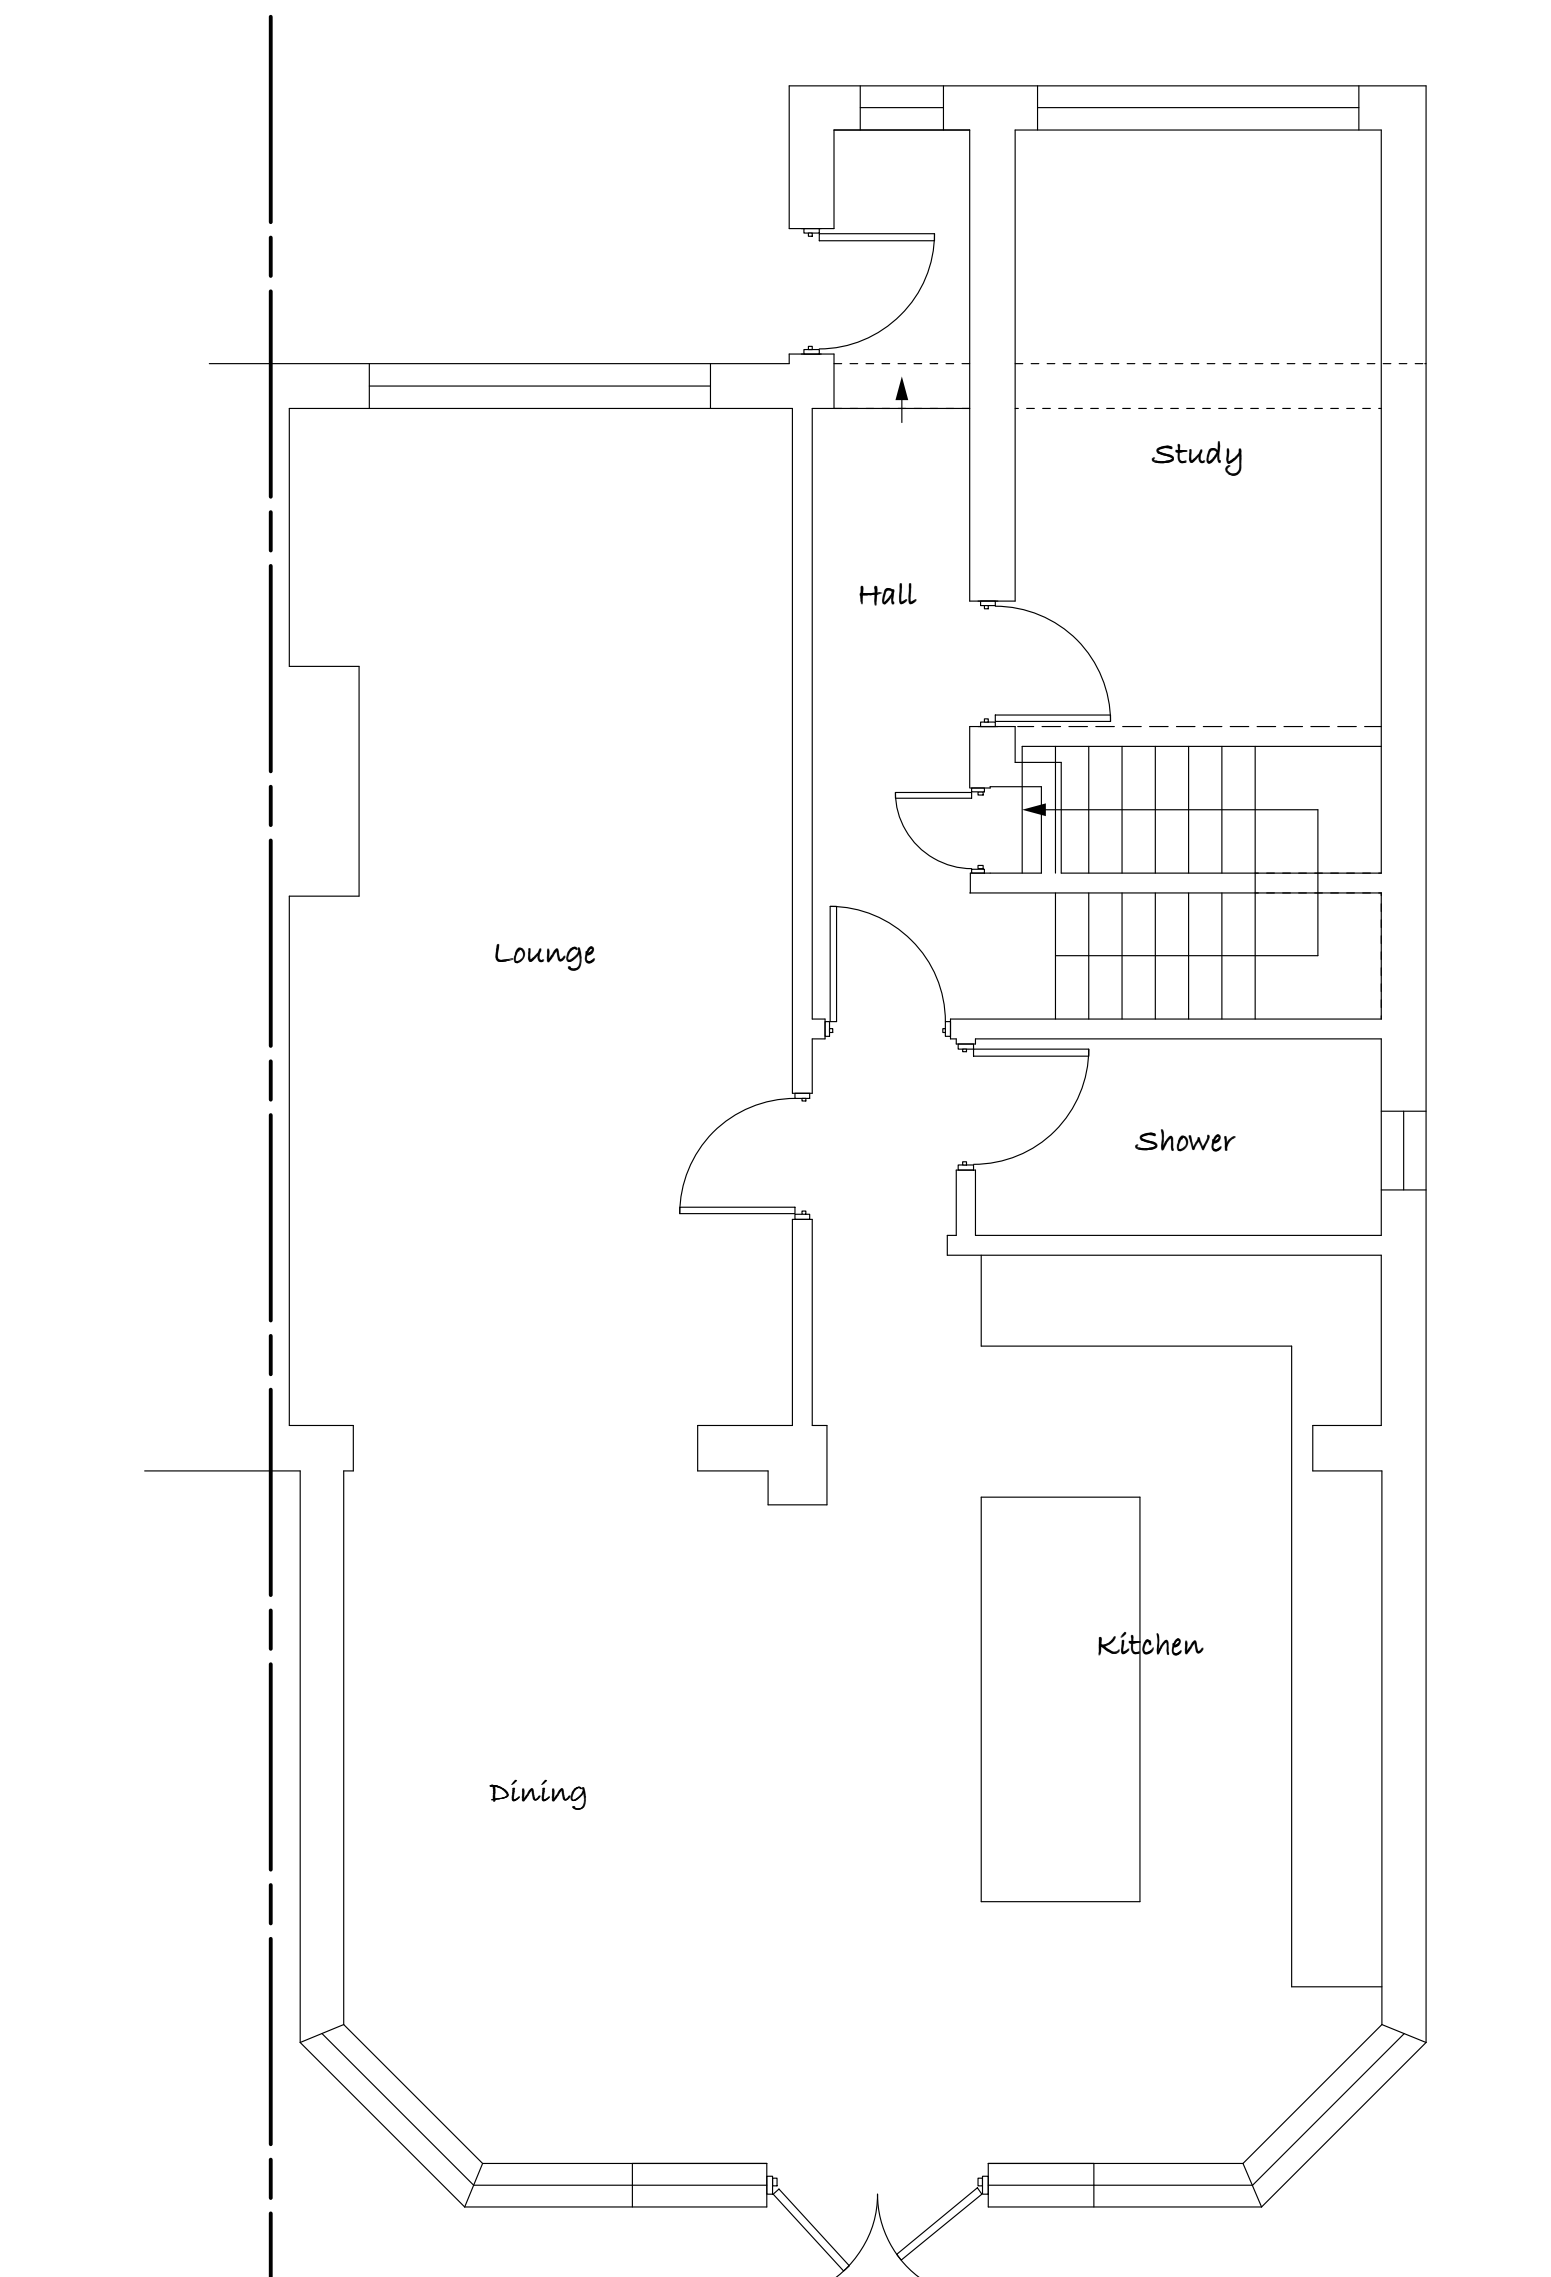

Proposed Ground Floor Plan 1:50

0 1 2 3 4 5m


© MDT Design

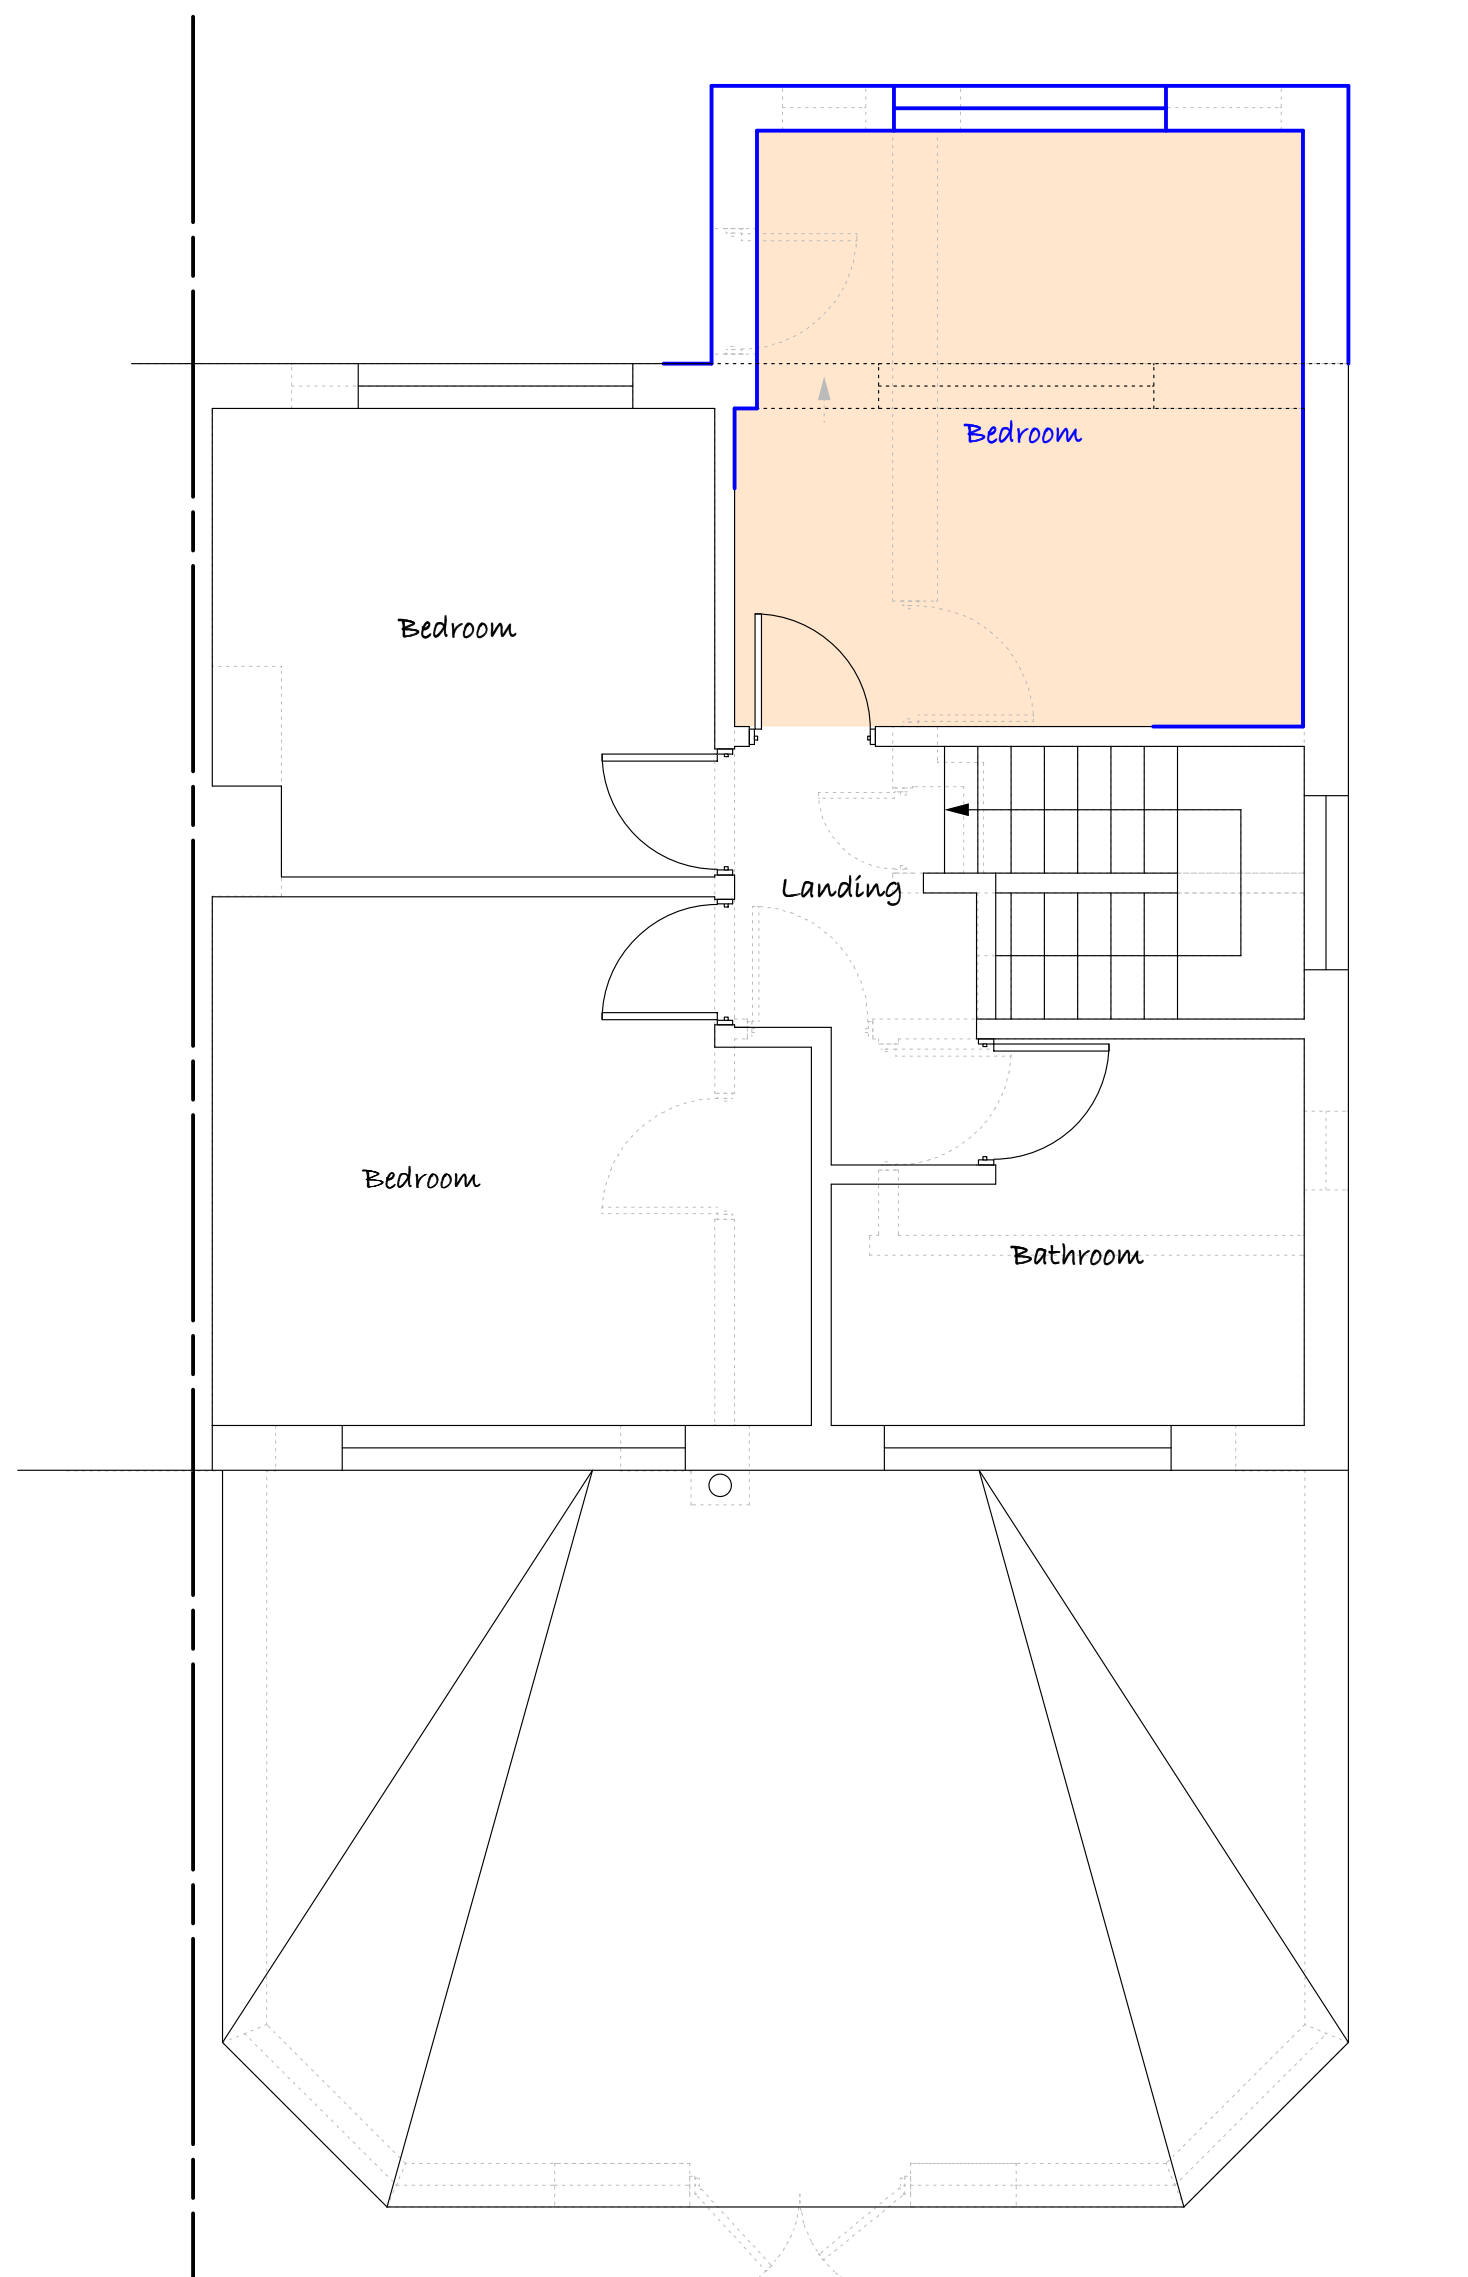

Proposed First Floor Plan 1:50


0 1 2 3 4 5m

© MDT Design

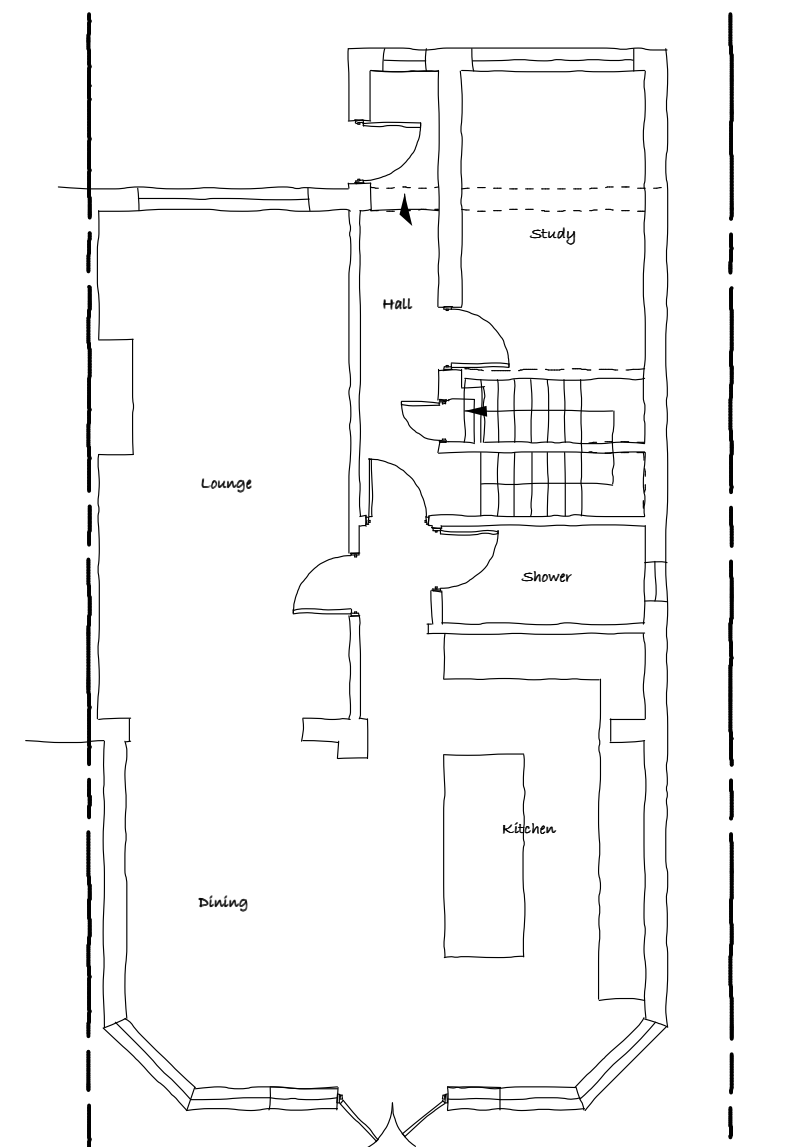

Existing Ground Floor Plan 1:100

© MDT Design

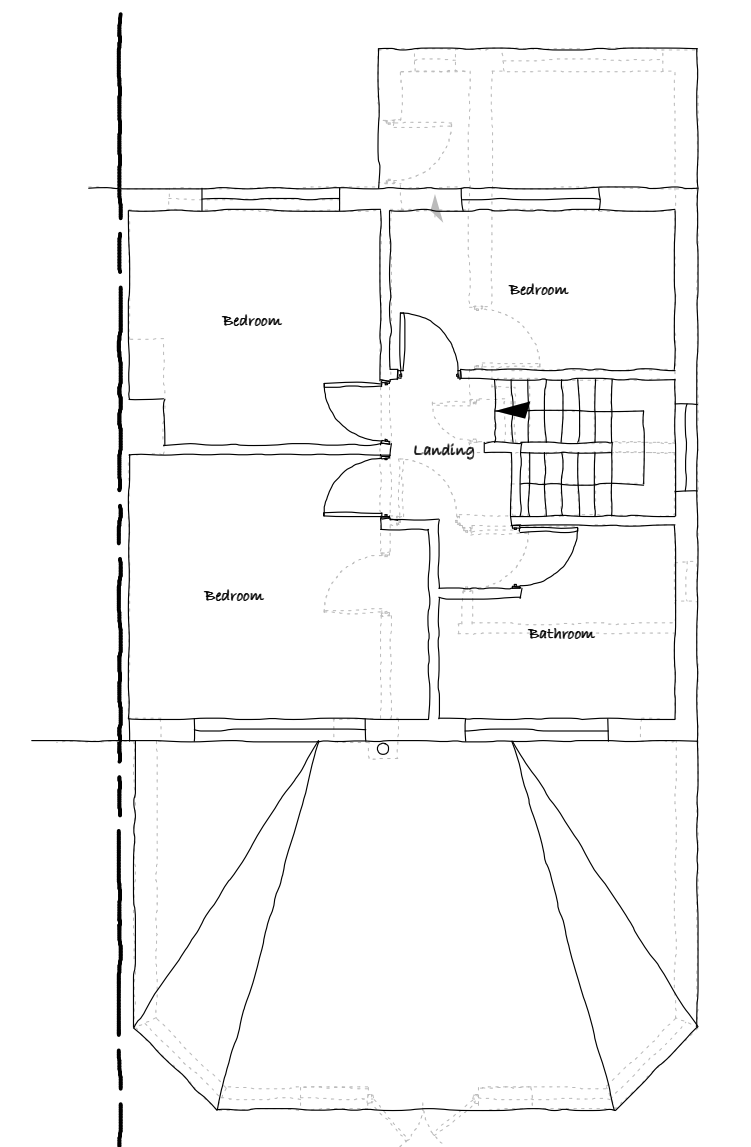

Existing First Floor Plan 1:100

© MDT Design

project

24 Maytree Road
Chandlers Ford
Eastleigh
Hampshire
SO53 5RU

client

Mr & Mrs Shale

drawing

Proposed Alterations

stage

Stage 1 - Survey

Stage 2 - Design

scale

1:100 & 1:50 @ A1

date

June 2026

job no. _

3421/06_

dwrg no. _

01_

revision

B

The Design Loft, Silver Birches
Allington Lane
Southampton
Hampshire
SO30 3HQ

T. 023 8069 3924
M. 07881 587261
E. info@mdtdesign.co.uk
W. www.mdtdesign.co.uk



design.co.uk
architectural services

Do not scale this drawing (unless for planning purposes). Use written dimensions only. All dimensions to be checked on site prior to commencement of any works.