


Planning permission

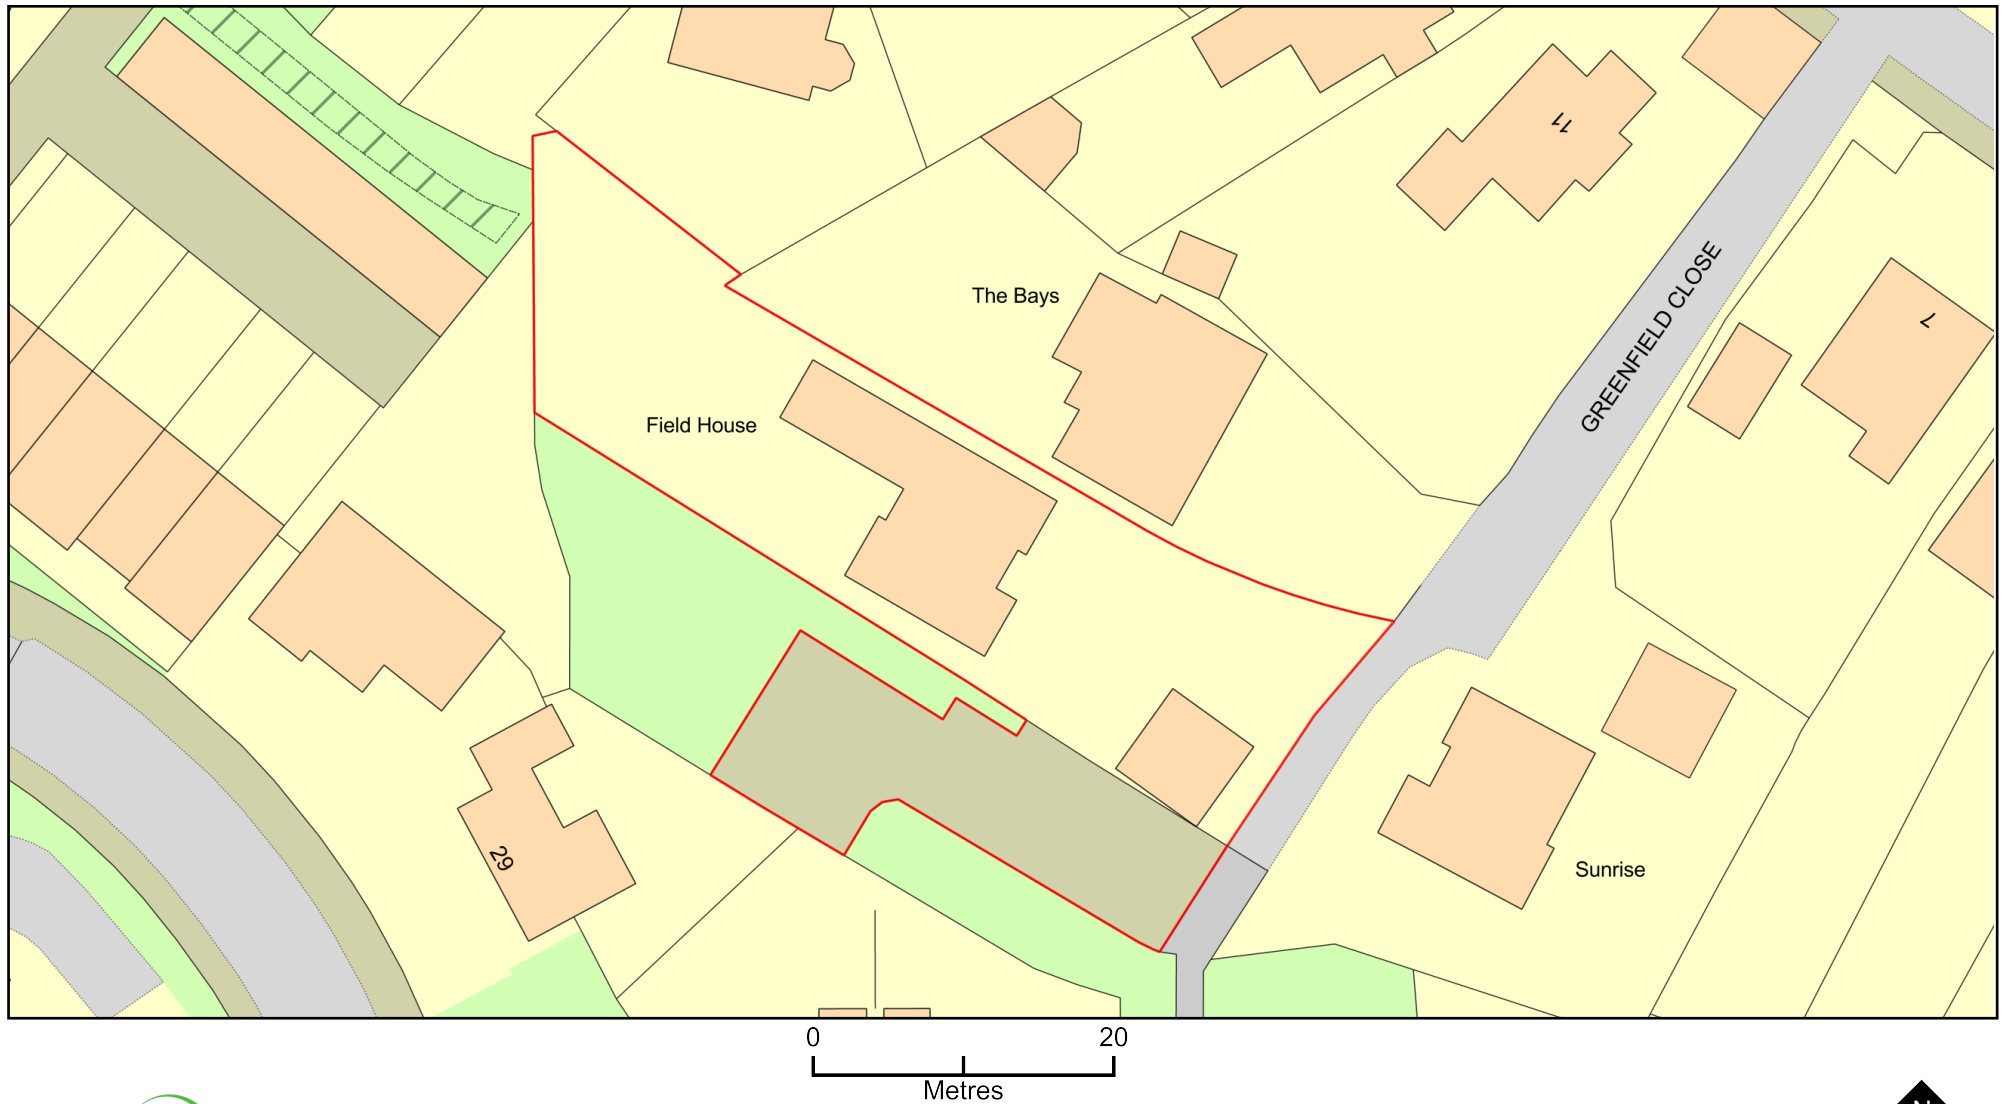

Plan Produced for: Eastleigh council

Date Produced: 18 Jun 2026

Plan Reference Number: TQRQM26169140647545

Scale: 1:500 @ A4

© Crown copyright and database rights 2025 OS 100042766