


Figured dimensions to be followed in preference to those scaled from drawing.
All dimensions to be verified on site by the contractors and such dimensions to be their responsibility.
Drawing omissions and errors to be reported immediately to the designer.


- Red hatch indicates footprint of proposed demolition
- Orange hatch indicates footprint of proposed new extension

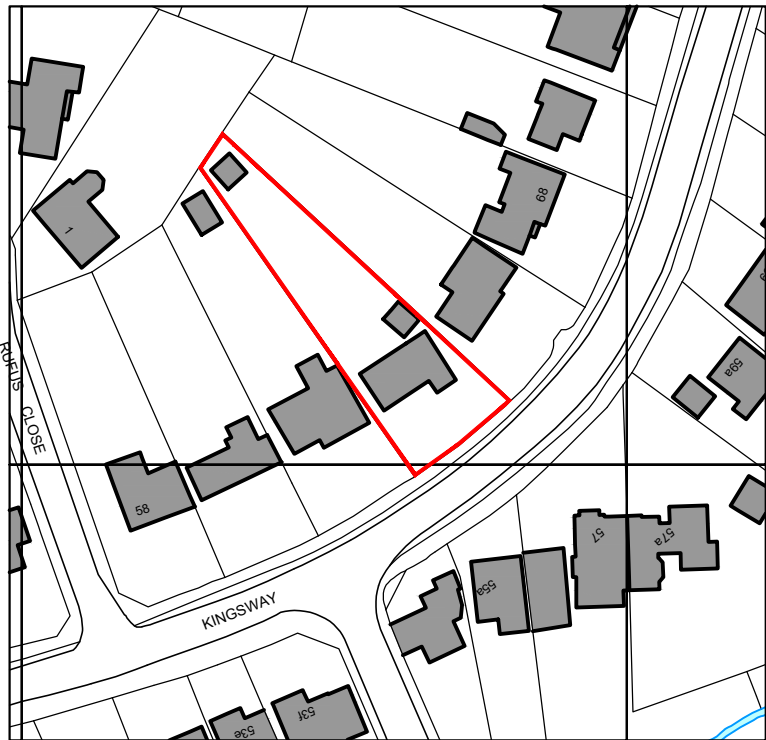

Ordnance Survey, (c) Crown Copyright 2025. All rights reserved. Licence number 100022432


SITE LOCATION PLAN

Scale 1:1250

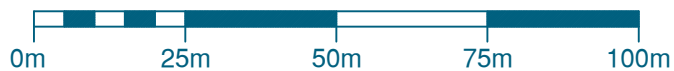

BLOCK PLAN

Scale 1:500

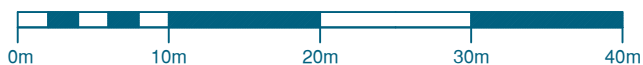

P01 25.06.26 Issued for Planning
Rev Date Description



E: martin@enzo-ds.co.uk W: www.enzo-ds.co.uk T: 07788800350
© Enzo Design Studio Limited 2026 Company Reg No.11875766

Client: Mr & Mrs Guilder	
Project: 64 Kingsway, Chandler's Ford, SO53 1FJ	

Drawing: Site Location Plan Block Plan	Existing / Proposed: Existing	
	Status: PLANNING	

Project: 2601	Drawn/Checked: MA / --	Scale: 1:1250	Month: 06
Drawing revision: [1EXG] 001_P01	Size: A3	Year: 2026	

