



Figured dimensions to be followed in preference to those scaled from drawing.
All dimensions to be verified on site by the contractors and such dimensions to be their responsibility.
Drawing omissions and errors to be reported immediately to the designer.




PROPOSED FRONT (SOUTH-EAST) ELEVATION

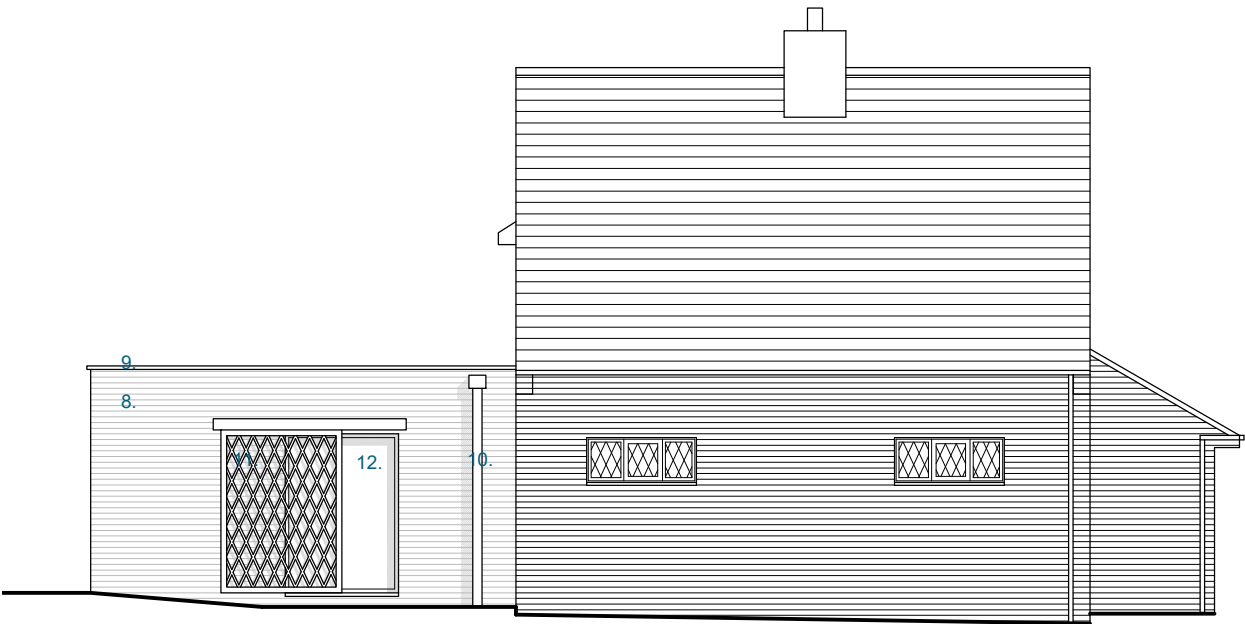

PROPOSED SIDE (SOUTH-WEST) ELEVATION

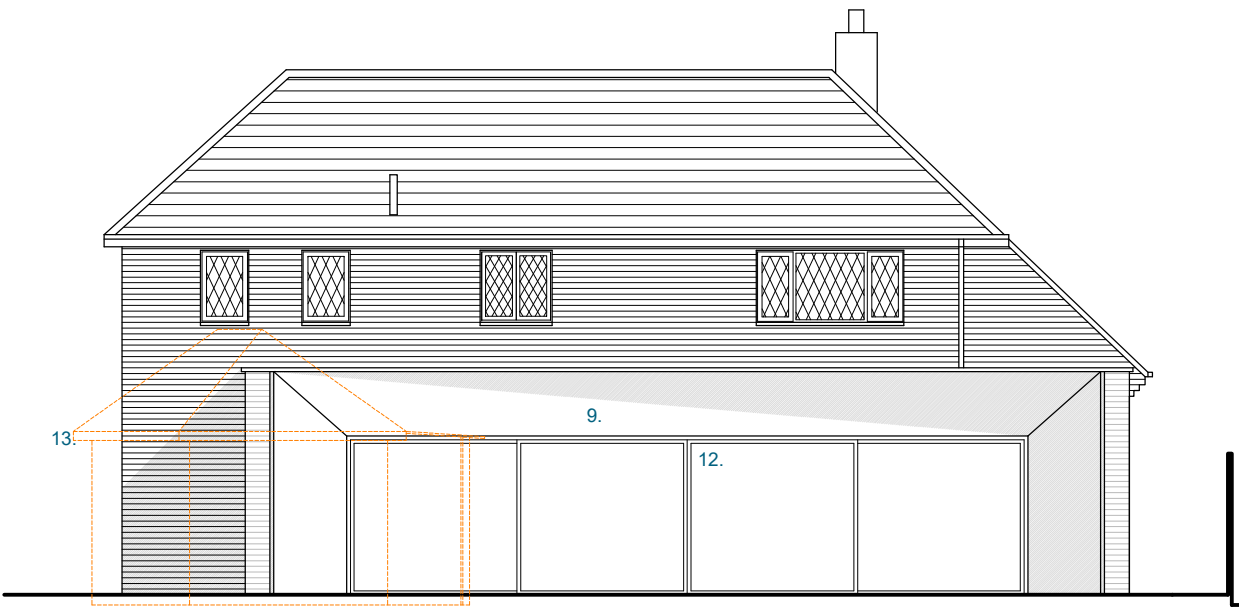

PROPOSED REAR (NORTH-WEST) ELEVATION

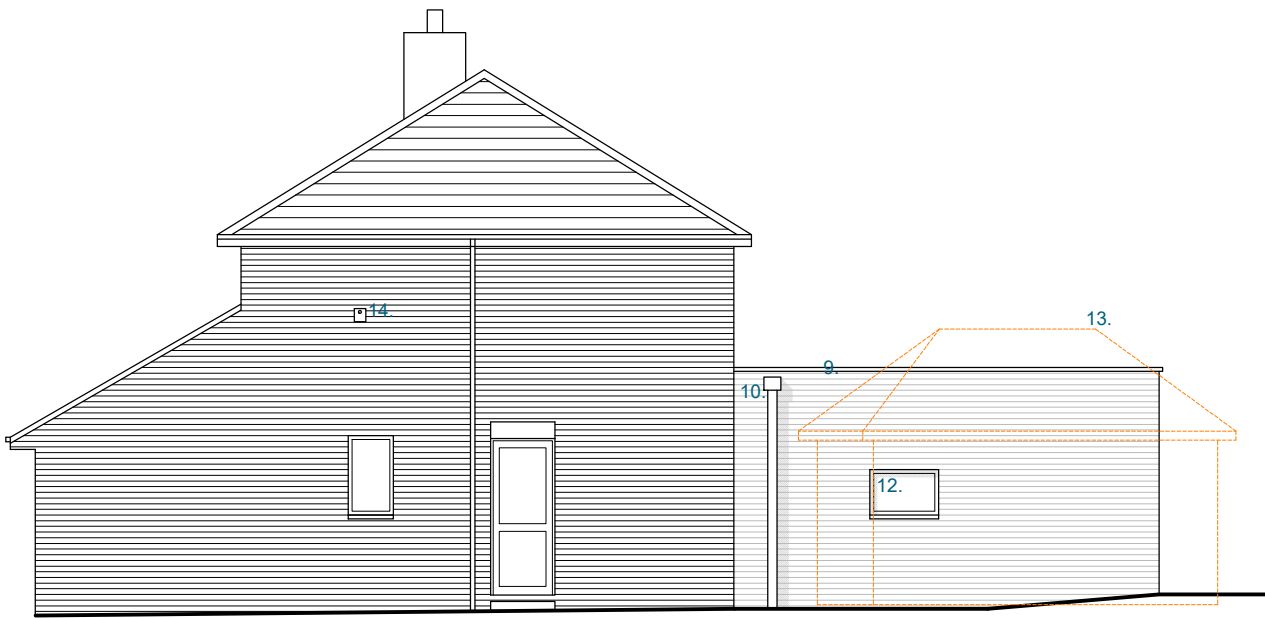

PROPOSED SIDE (NORTH-EAST) ELEVATION

- Materials Key
1. Plain clay tiles
 2. Red brick
 3. White UPVC leaded windows
 4. White render
 5. White soffits and fascias
 6. Black UPVC rainwater goods
 7. Hanging tile
 8. Red brick to match existing
 9. Metal cladding and trims
 10. Metal rainwater goods
 11. Sliding timber shading screen
 12. Anthracite aluminium windows and sliding doors
 13. Dashed orange line indicates extent of existing garage structure to be demolished
 14. Ecology enhancement - bird box

P01 25.06.26 Issued for Planning
Rev Date Description

ENZO
DESIGN STUDIO

E: martin@enzo-ds.co.uk W: www.enzo-ds.co.uk T: 07788800350
© Enzo Design Studio Limited 2026 Company Reg No.11875766

Client: Mr & Mrs Guilder			
Project: 64 Kingsway, Chandler's Ford, SO53 1FJ			
Drawing: Elevations		Existing / Proposed: Proposed	
		Status: PLANNING	
Project: 2506	Drawn/Checked: MA / --	Scale: 1:100	Month: 06
Drawing revision: [3PLN] 201_P01	Size: A3	Year: 2026	

Scale 1:100

