
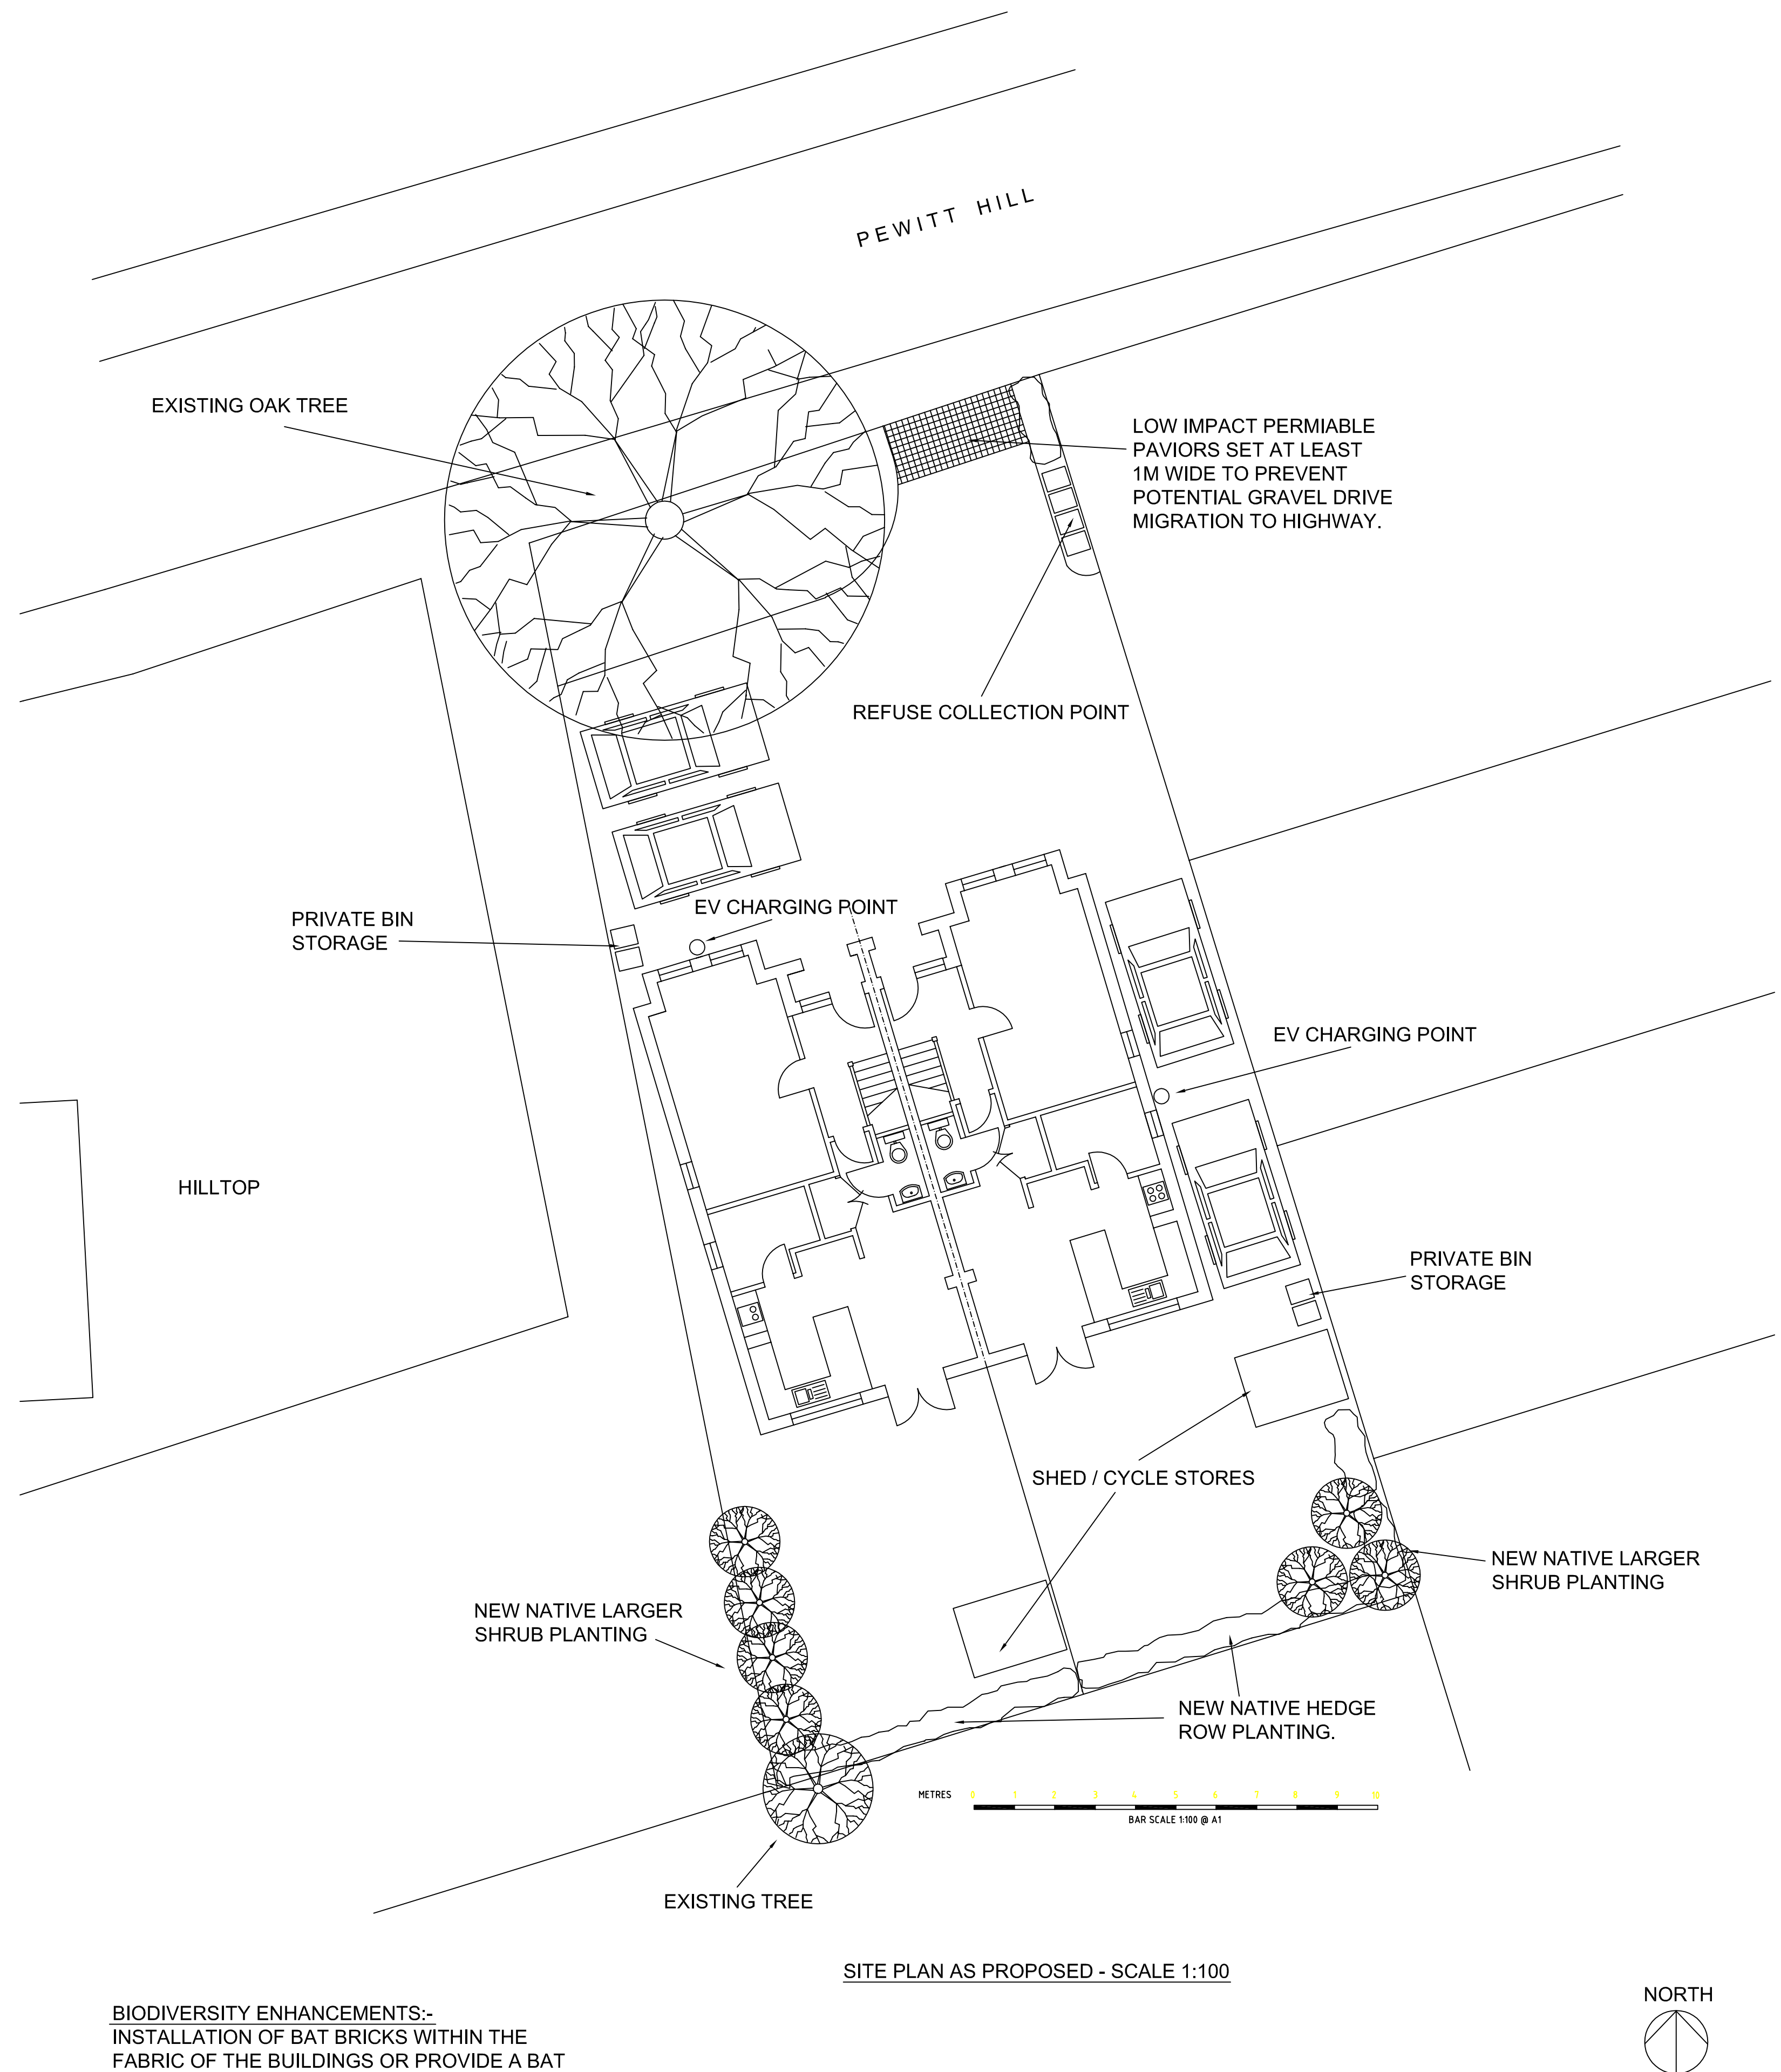
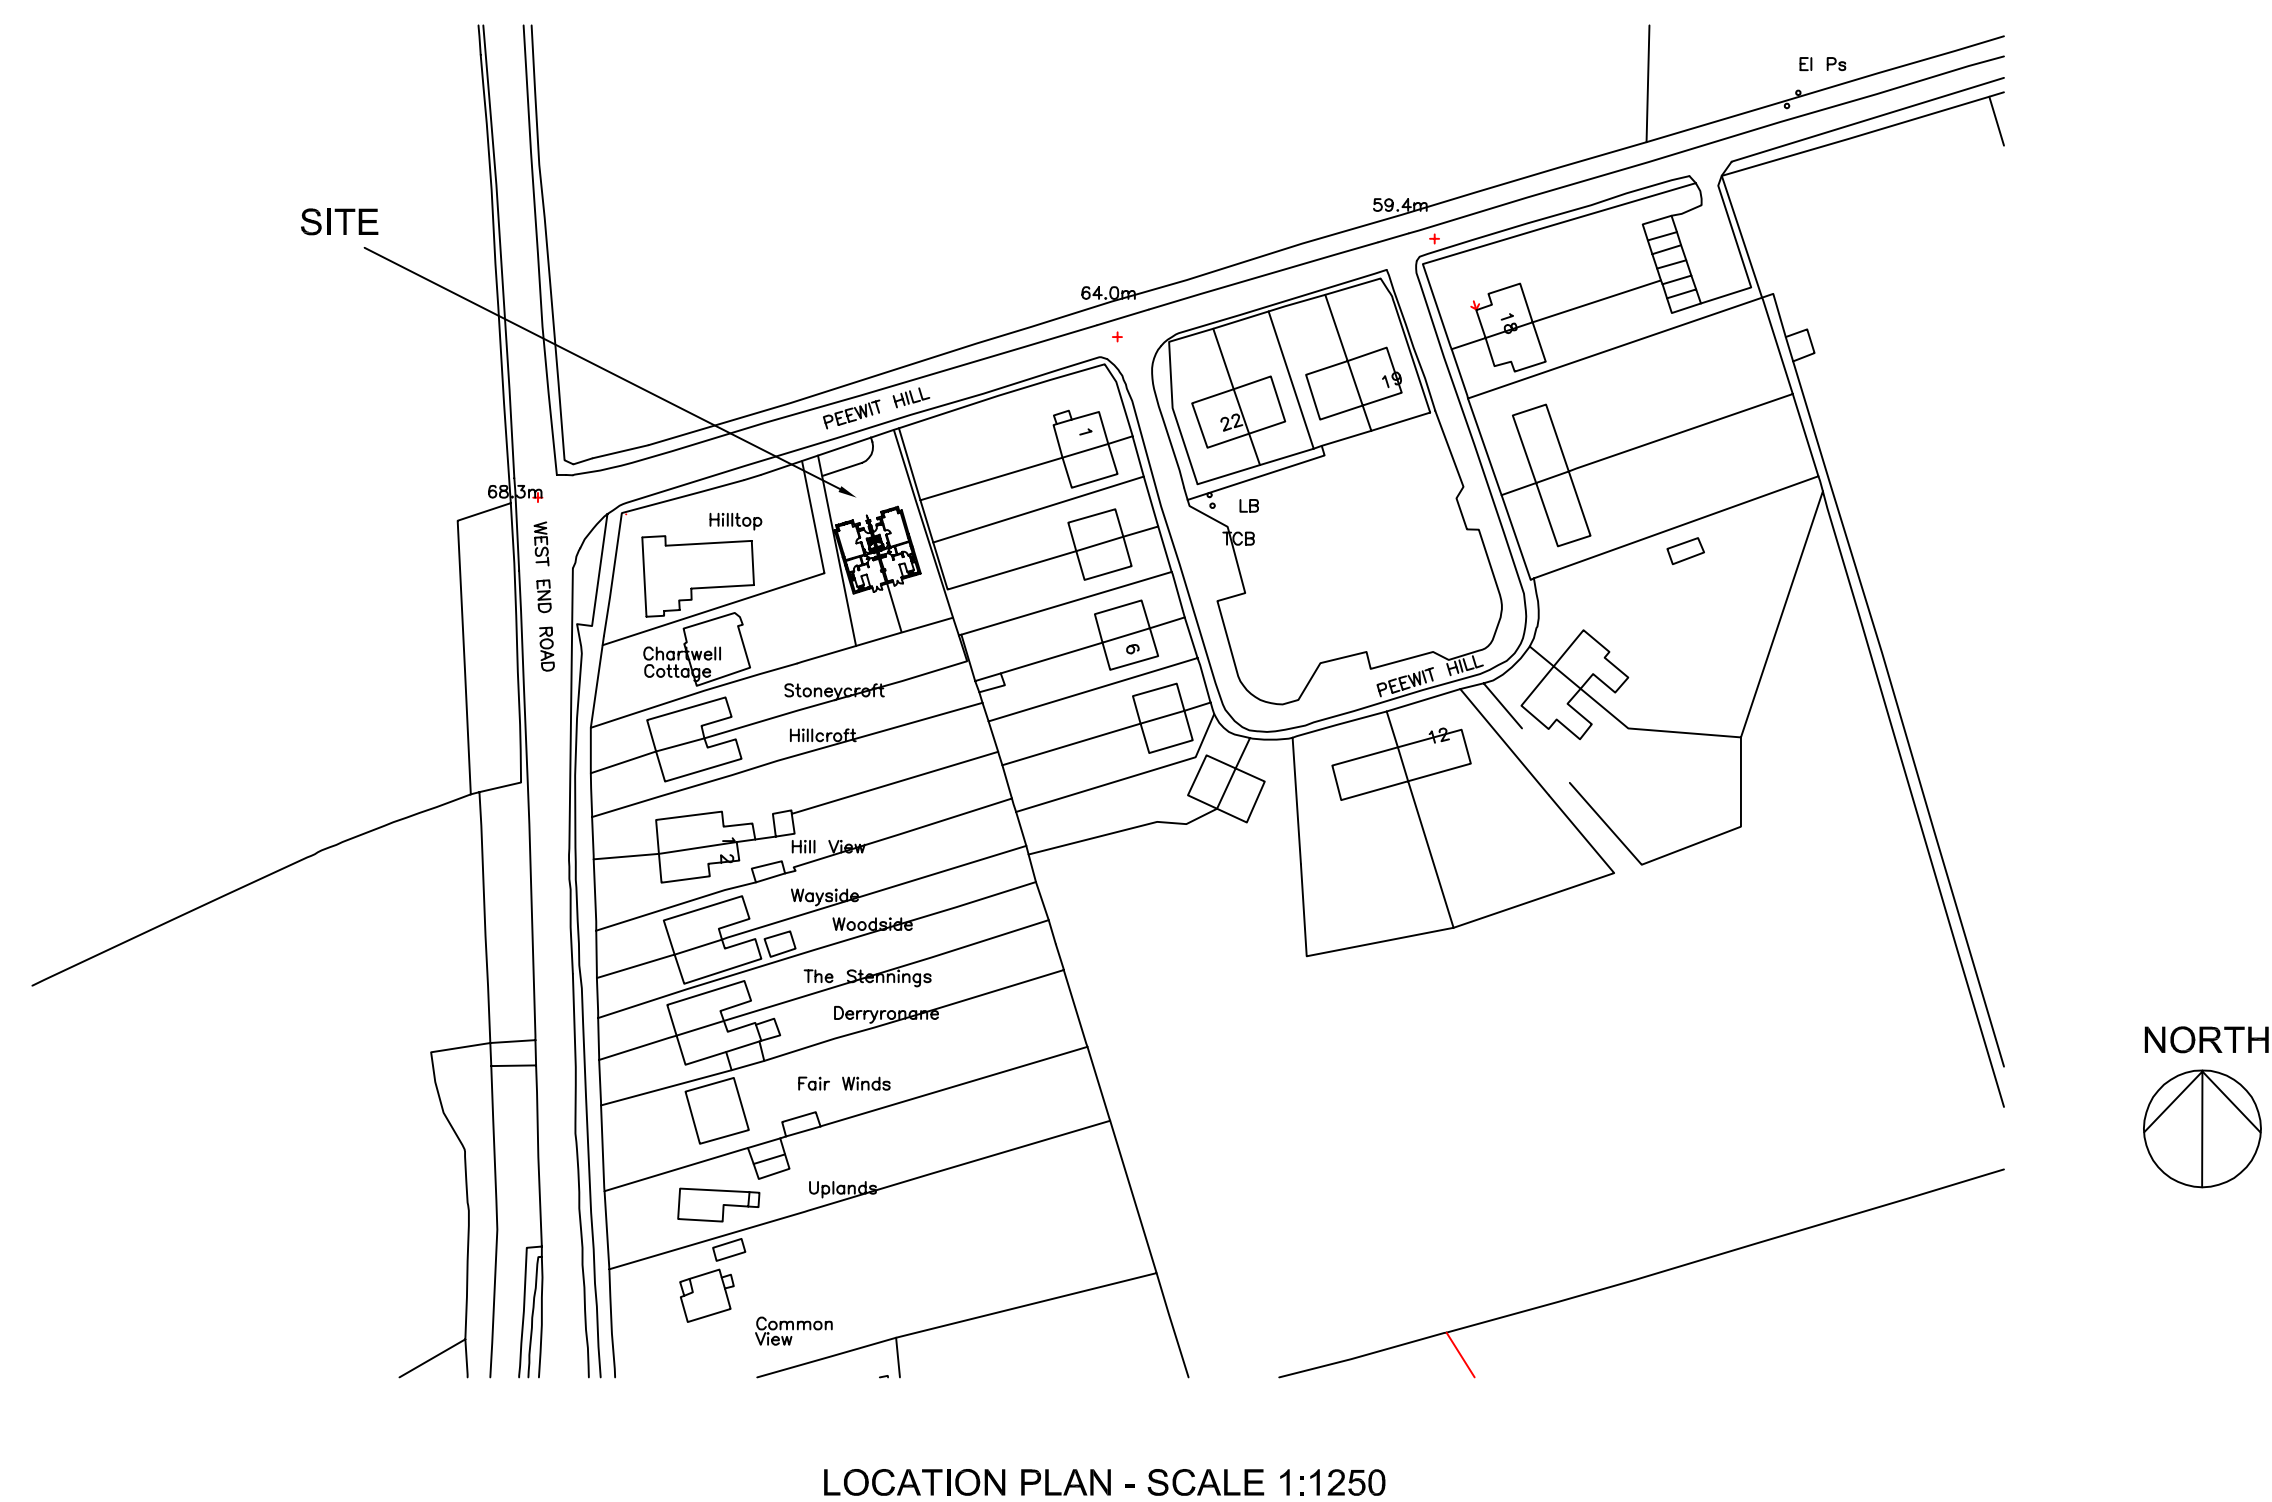
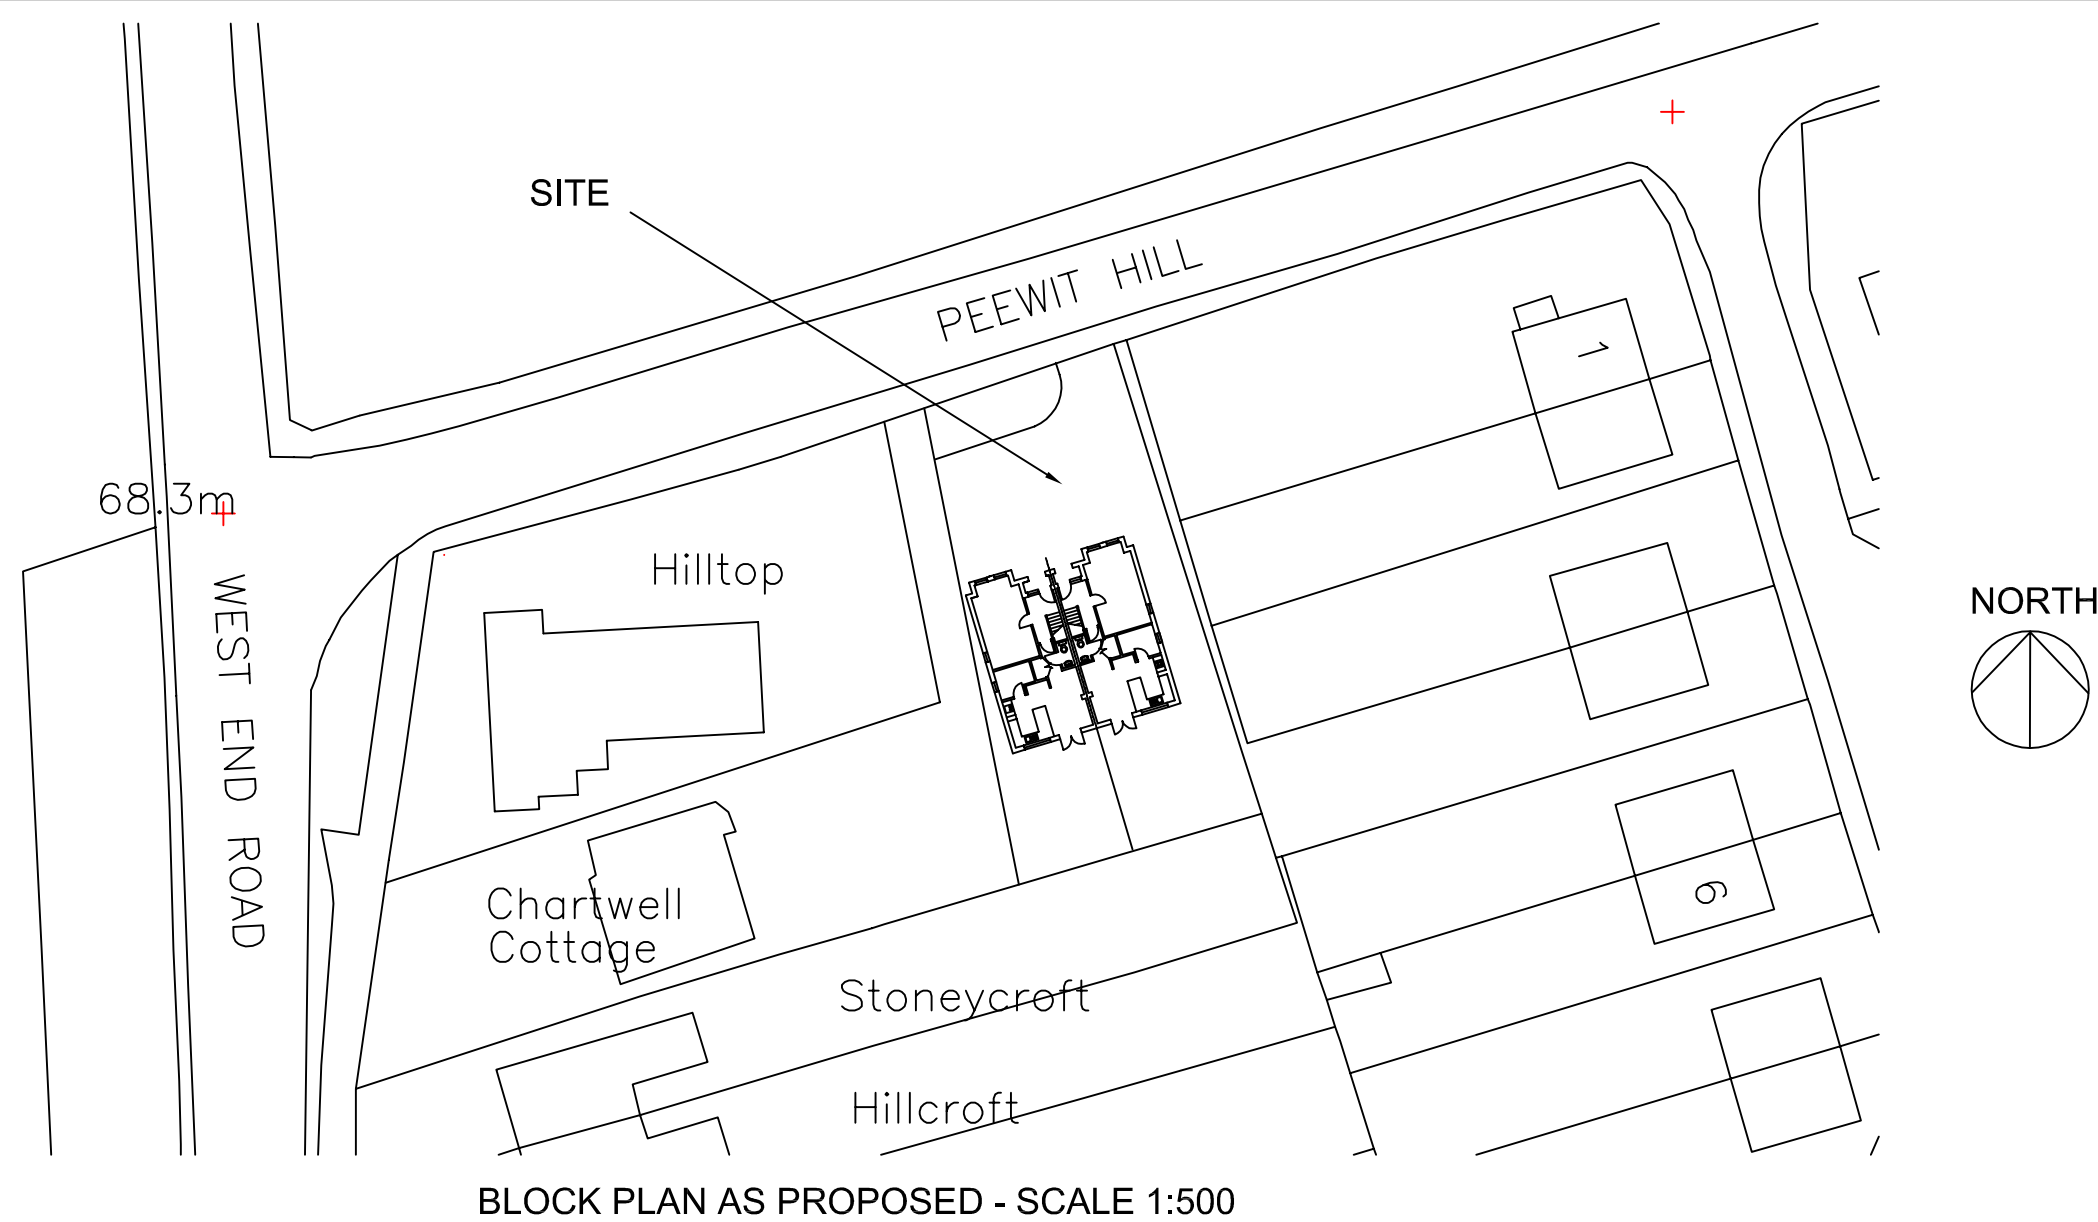


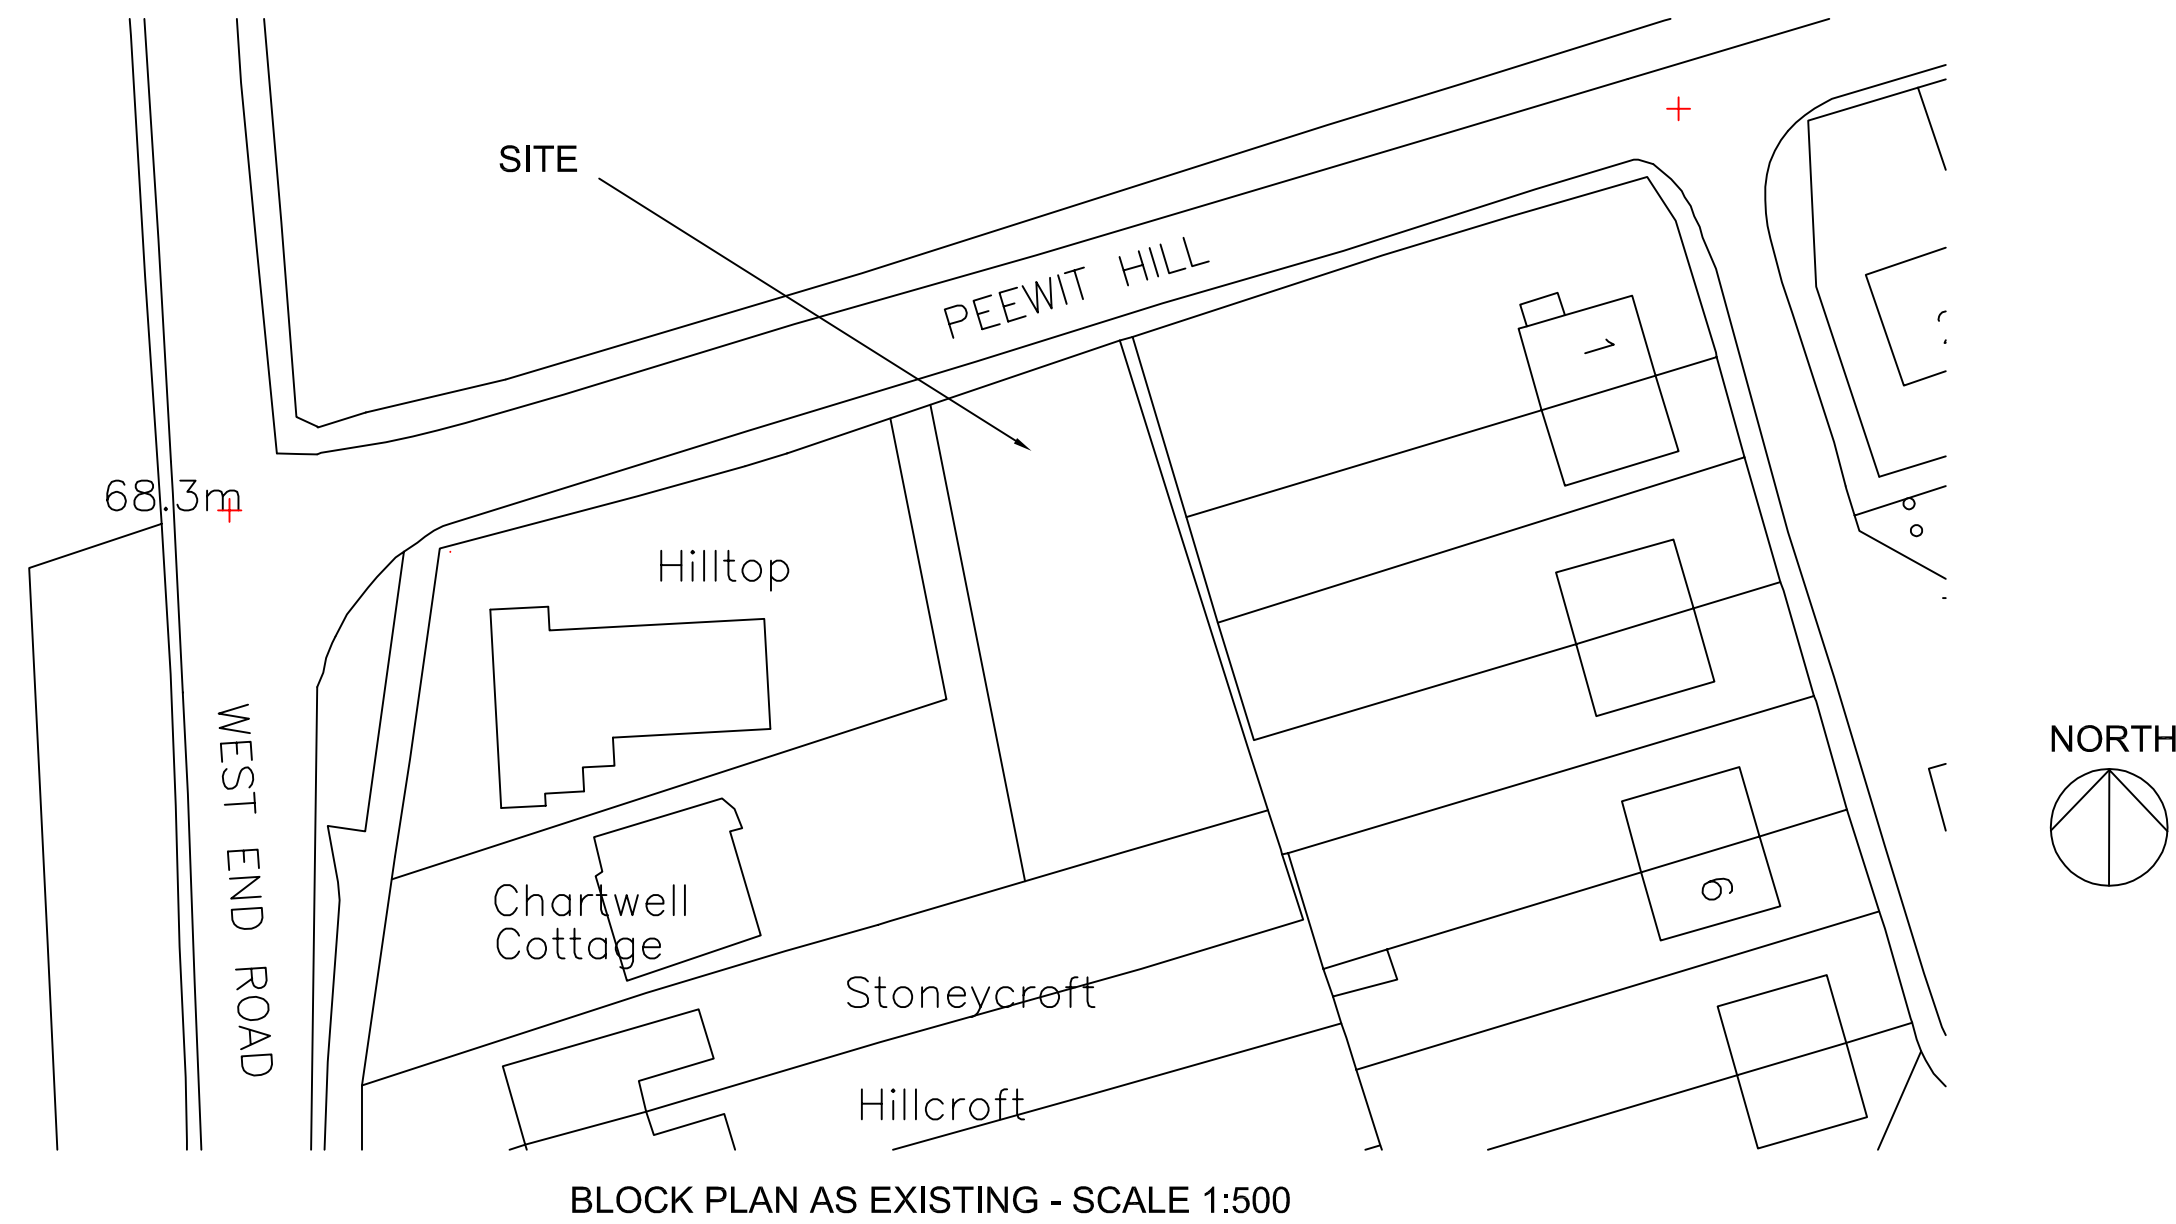

BIODIVERSITY ENHANCEMENTS:-
INSTALLATION OF BAT BRICKS WITHIN THE
FABRIC OF THE BUILDINGS OR PROVIDE A BAT
BOX IN A MATURE TREE TO REQUIRED GUIDANCE.
PROVIDE ONE SMALL HOLED NEST BOX ON A
MATURE TREE TO REQUIRED GUIDANCE
NEW NATIVE TREE AND SHRUB PLANTING
NEW NATIVE SPECIES PLANTED HEDGEROWS.

PLANNING			LAND TO REAR OF 'HILLTOP', PEWITT HILL PROPOSED PAIR OF SEMI-DETACHED HOUSES SITE, BLOCK AND LOCATION PLANS SCALES AS SHOWN
REV	DATE	AMMENDMENT	
DRAWING No: PEEWIT 02 SHEET 2 OF 3			