


1. This drawing is the copyright of Hampshire Design Consultancy Ltd. and may not be reproduced without licence.
2. The Contractor shall not scale off this drawing for construction purposes, only figured dimensions shall be worked from.
3. All dimensions and levels are to be checked on site by the Contractor before the commencement of any work and any discrepancies reported to the Architect.
4. No responsibility can be accepted for errors arising on site due to unauthorised variations from the Architects drawings.

Revision

Notes

- 1. Proposed Garden Store, built over the existing stable block, garden store sitting on the existing ground bearing slab.
- 2. The red line boundary denotes the extent of the garden curtidge -
- 3. The blue line represents the extend of the land ownership

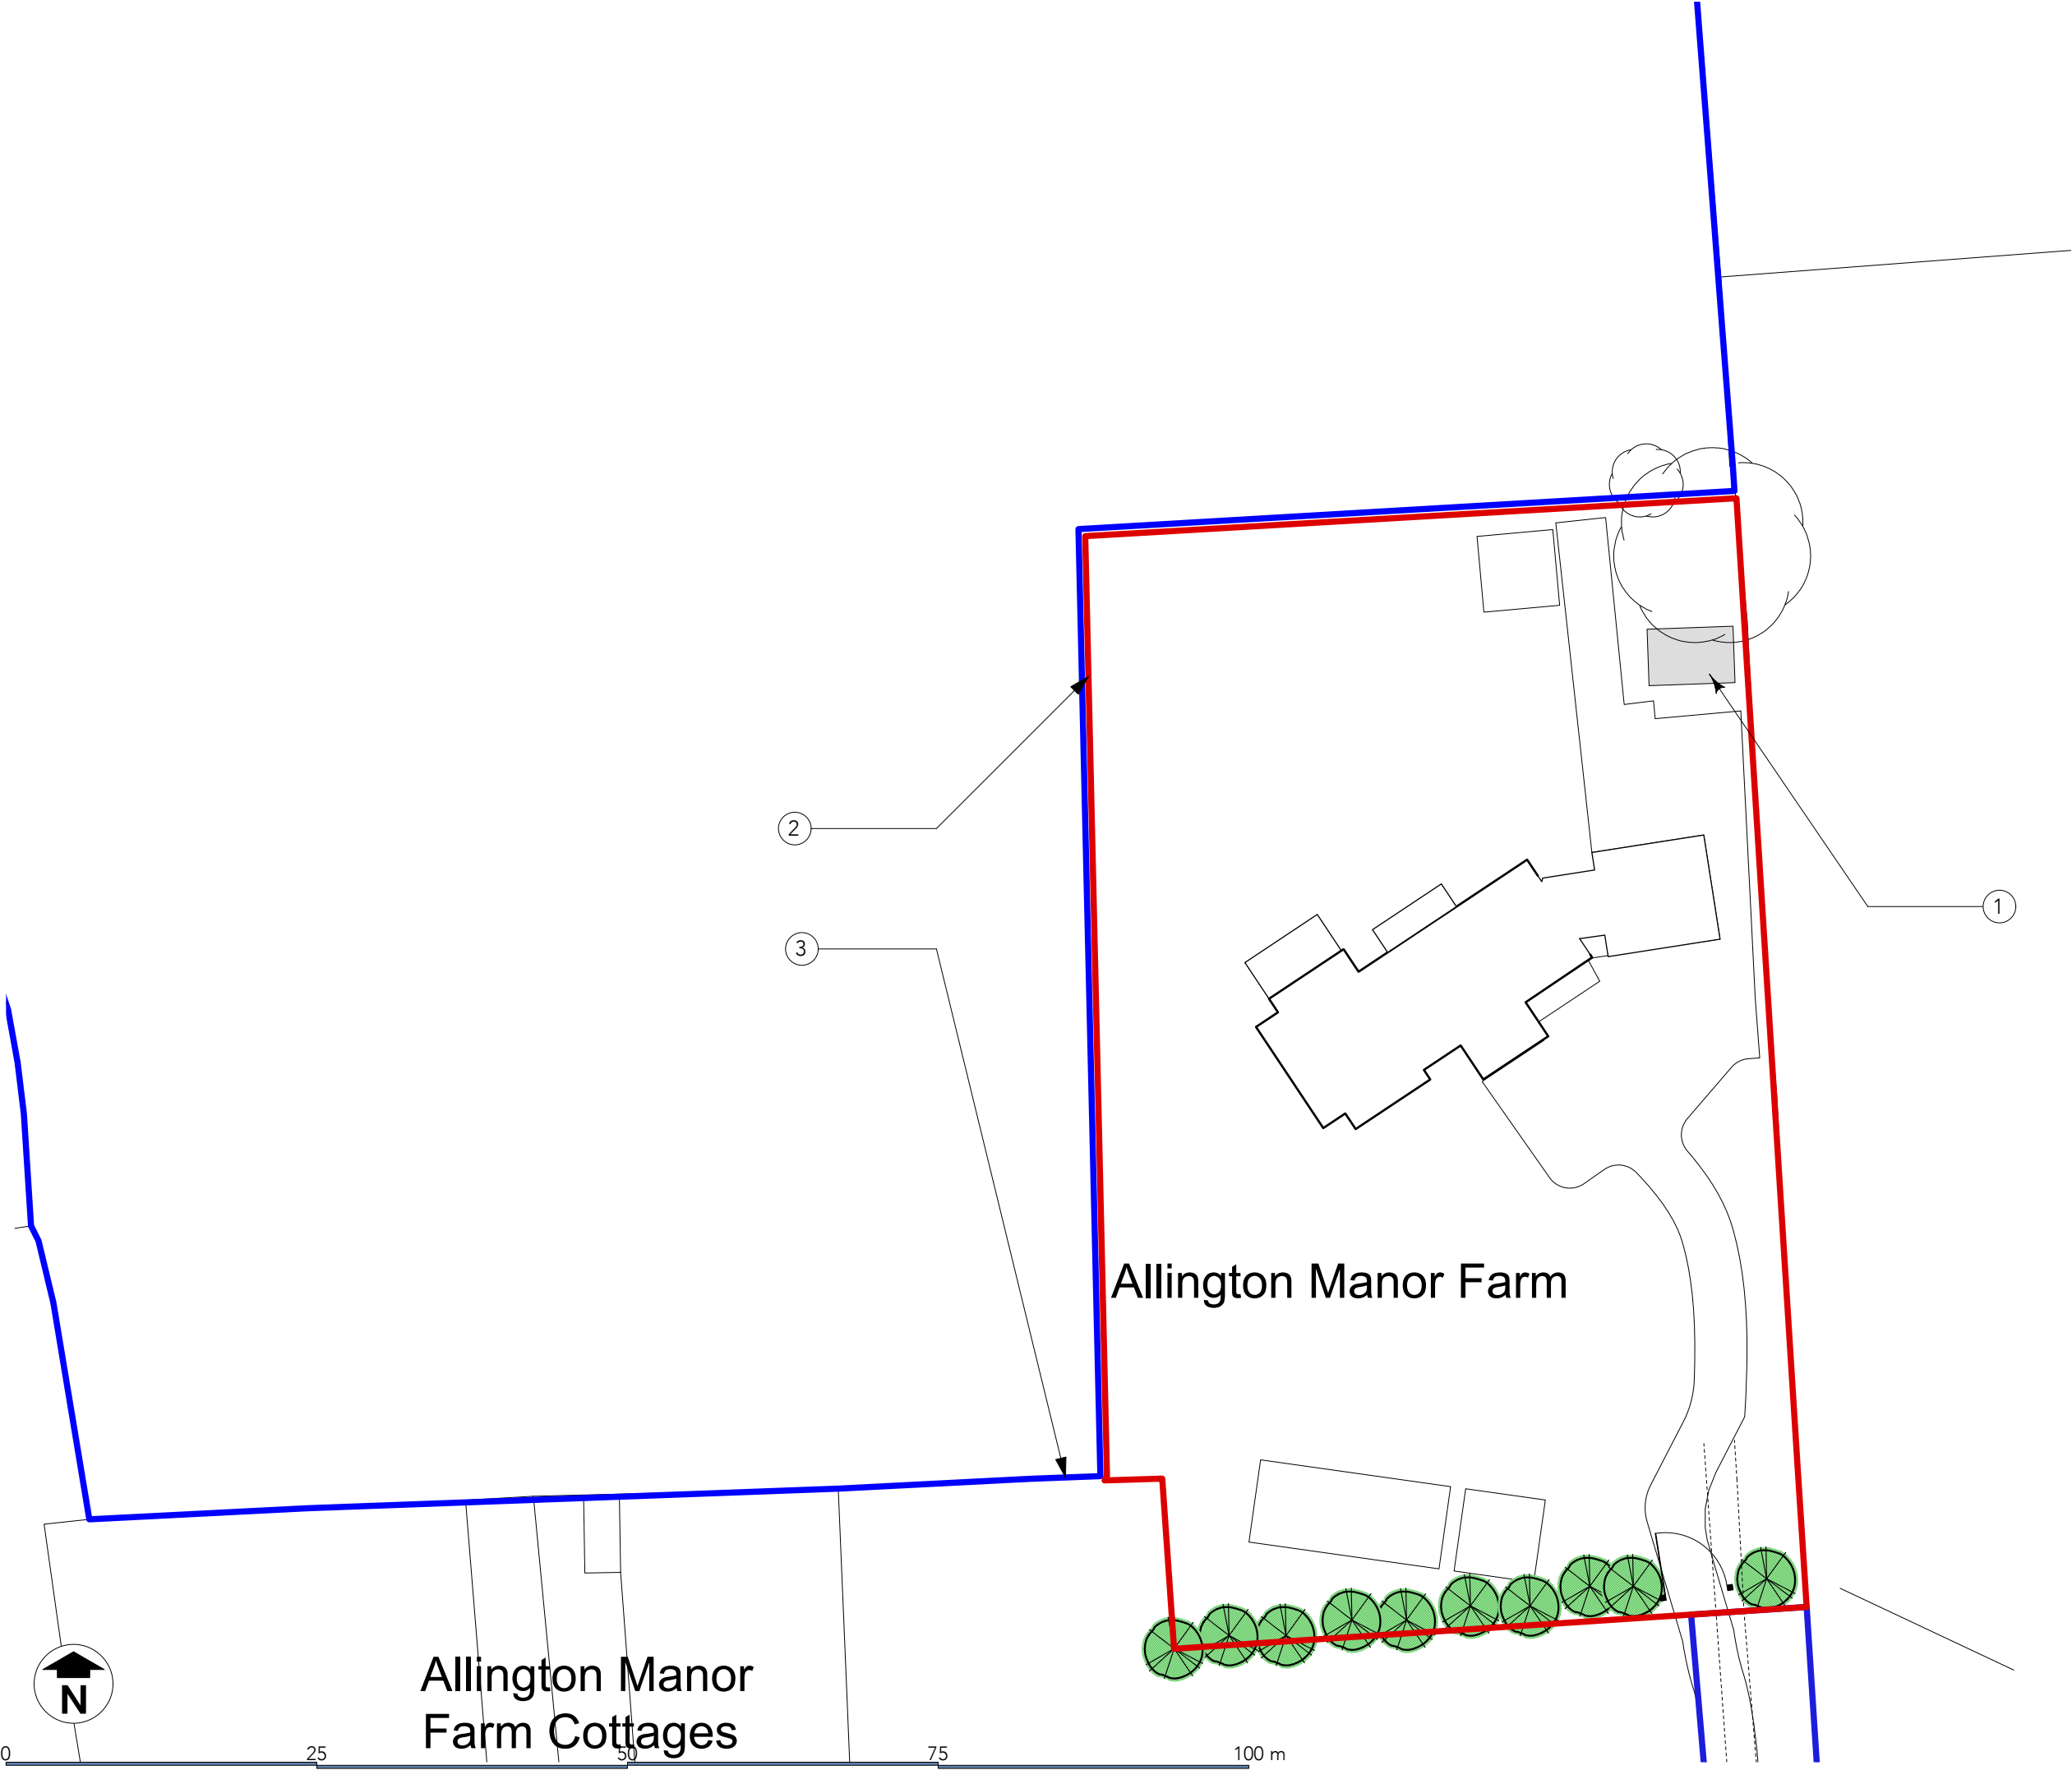

clients details
Mr & Mrs M. Muddiman
site details
Allington Manor Farm,
Allington Lane. Fair Oak
Eastleigh. SO50 7DE.

drawing reference
PROPOSED BLOCK PLAN

created by
HDC Ltd
drawing No
240/DP/004
scale
1:500@A3
stage:
PLANNING

Revision
date
June 26

www.hampshiredesign.co.uk

