


1. This drawing is the copyright of Hampshire Design Consultancy Ltd. and may not be reproduced without licence.
2. The Contractor shall not scale off this drawing for construction purposes, only figured dimensions shall be worked from.
3. All dimensions and levels are to be checked on site by the Contractor before the commencement of any work and any discrepancies reported to the Architect.
4. No responsibility can be accepted for errors arising on site due to unauthorised variations from the Architects drawings.

Revision _____

Notes

- 1. The red line boundary denotes the extent of the garden curtidge -
- 2. The blue line represents the extend of the land ownership

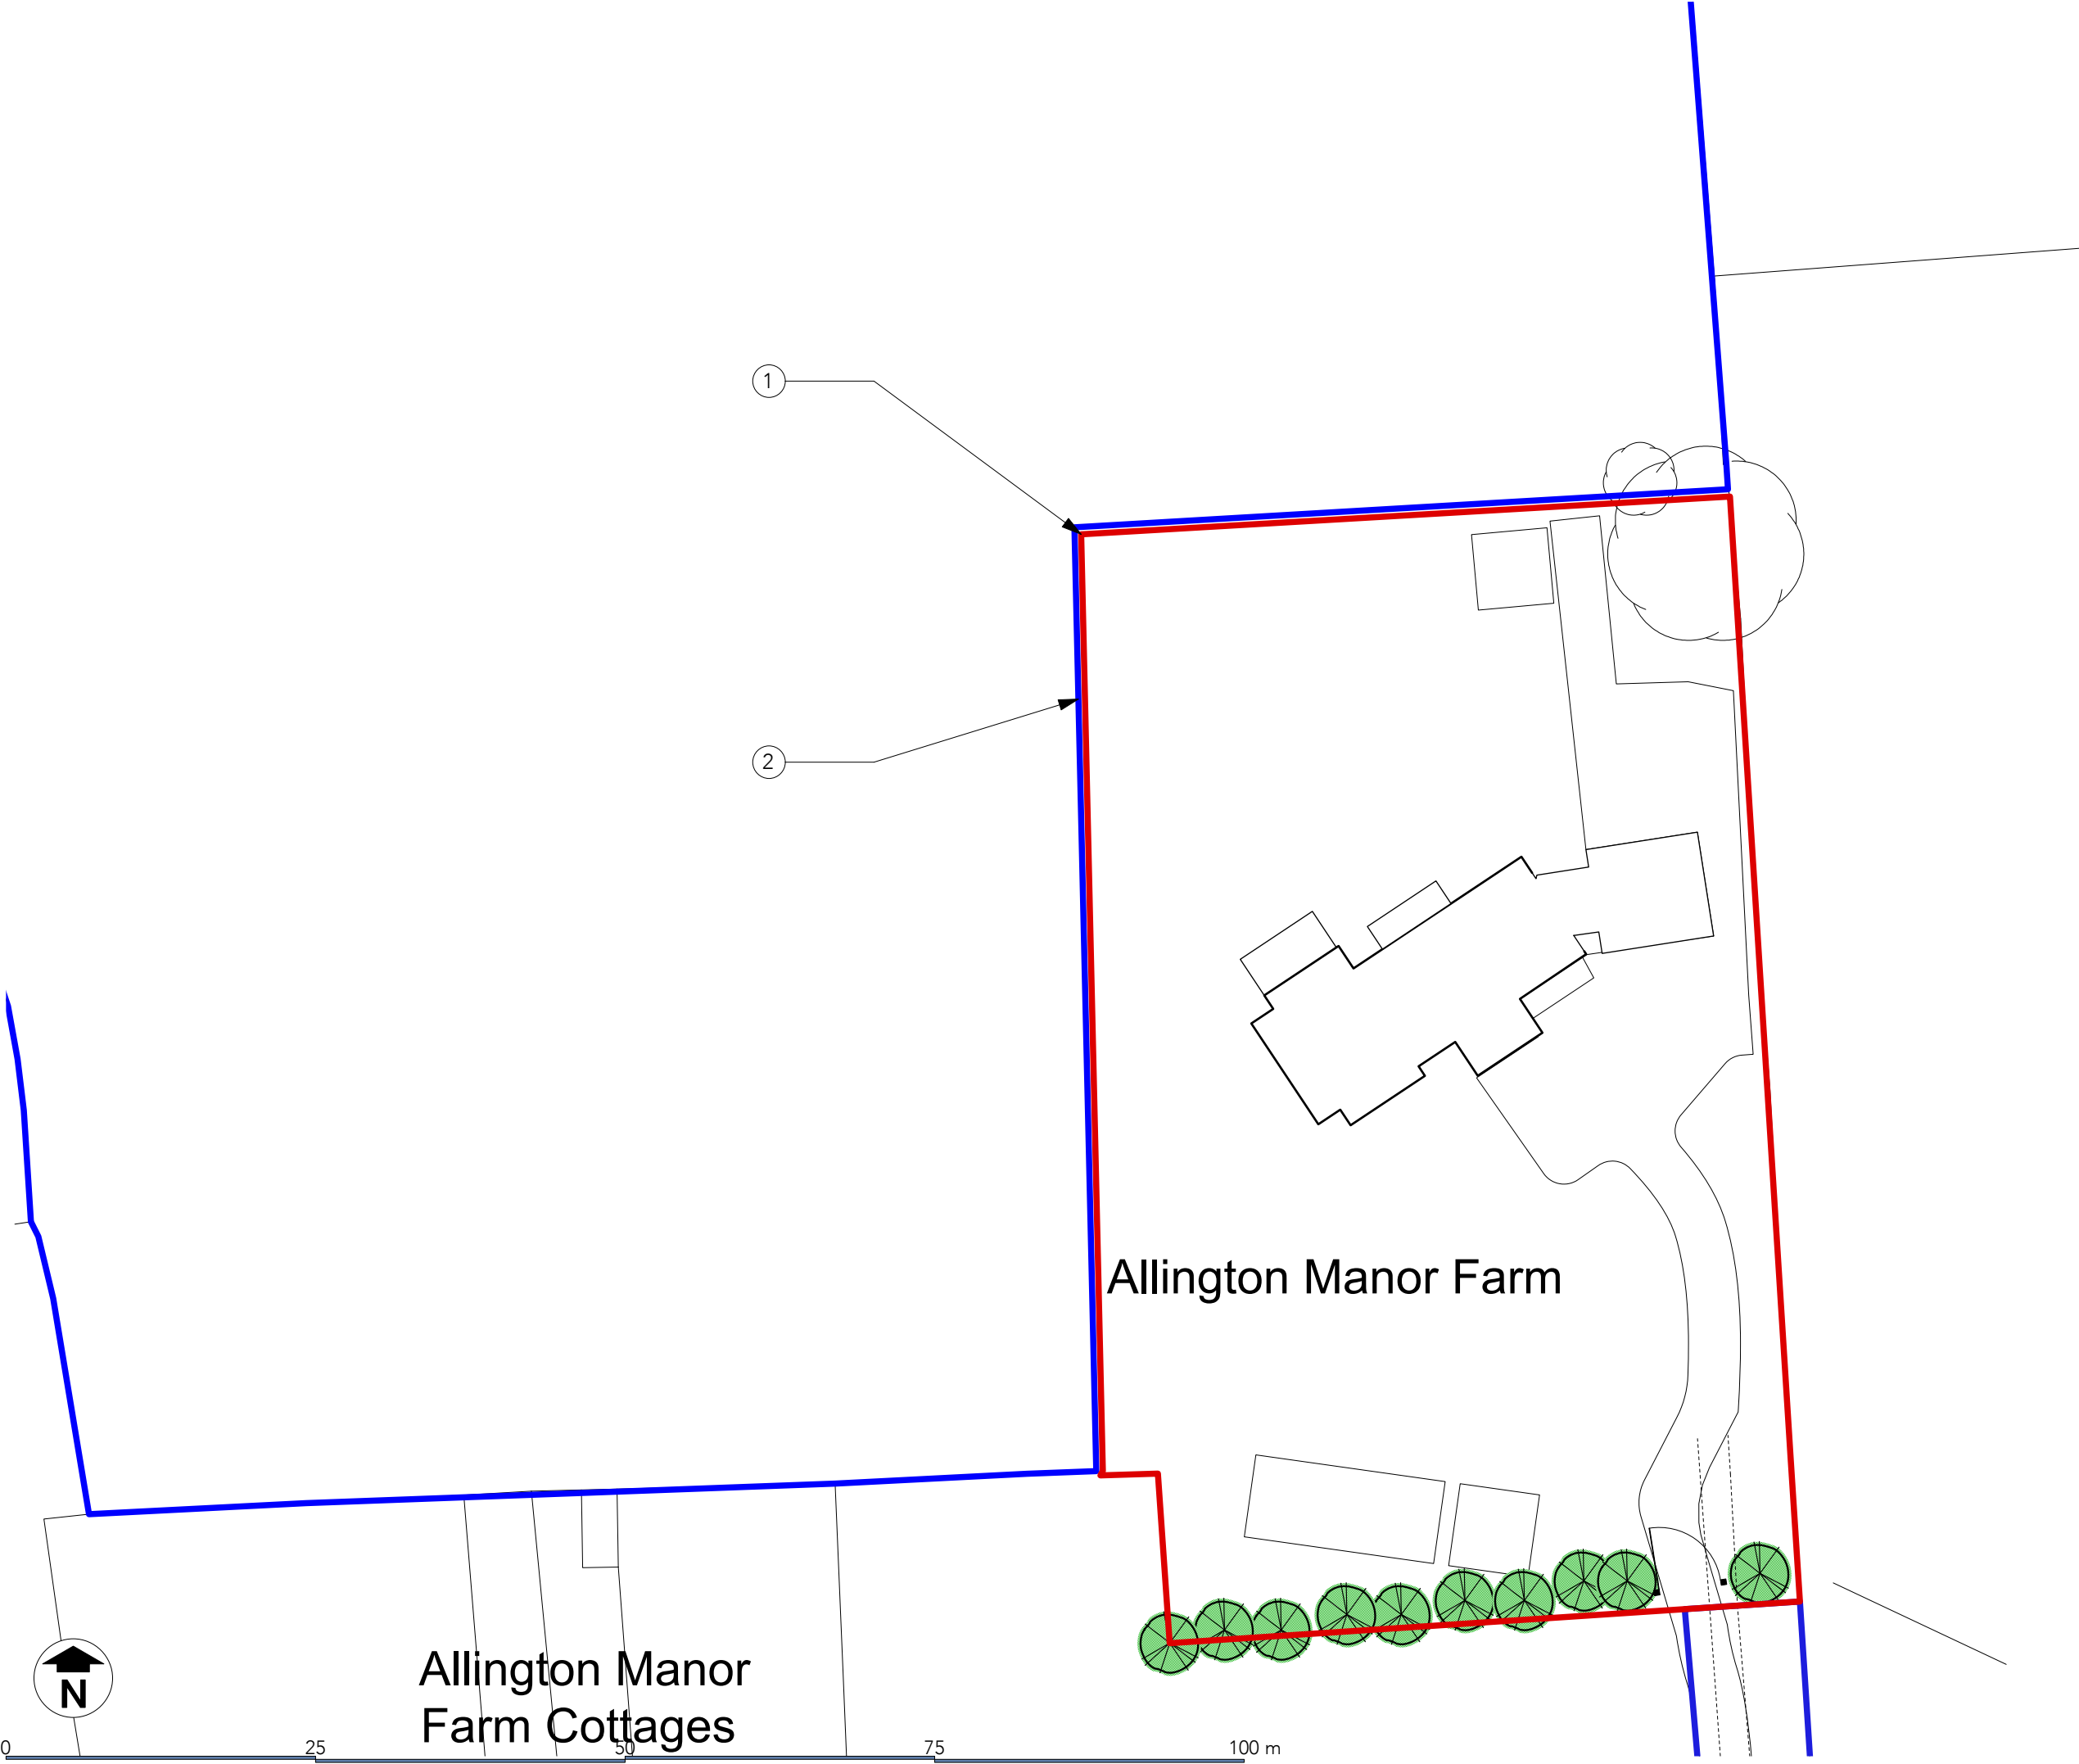

clients details

Mr & Mrs M. Muddiman

site details

Allington Manor Farm,
Allington Lane. Fair Oak
Eastleigh. SO50 7DE.

drawing reference

EXISTING BLOCK PLAN

created by

HDC Ltd

drawing No

240/DP/002

stage:

PLANNING

scale

1:500@A3

Revision

date

June 26

www.hampshiredesign.co.uk

HDC