



8 MOORMAN ROAD

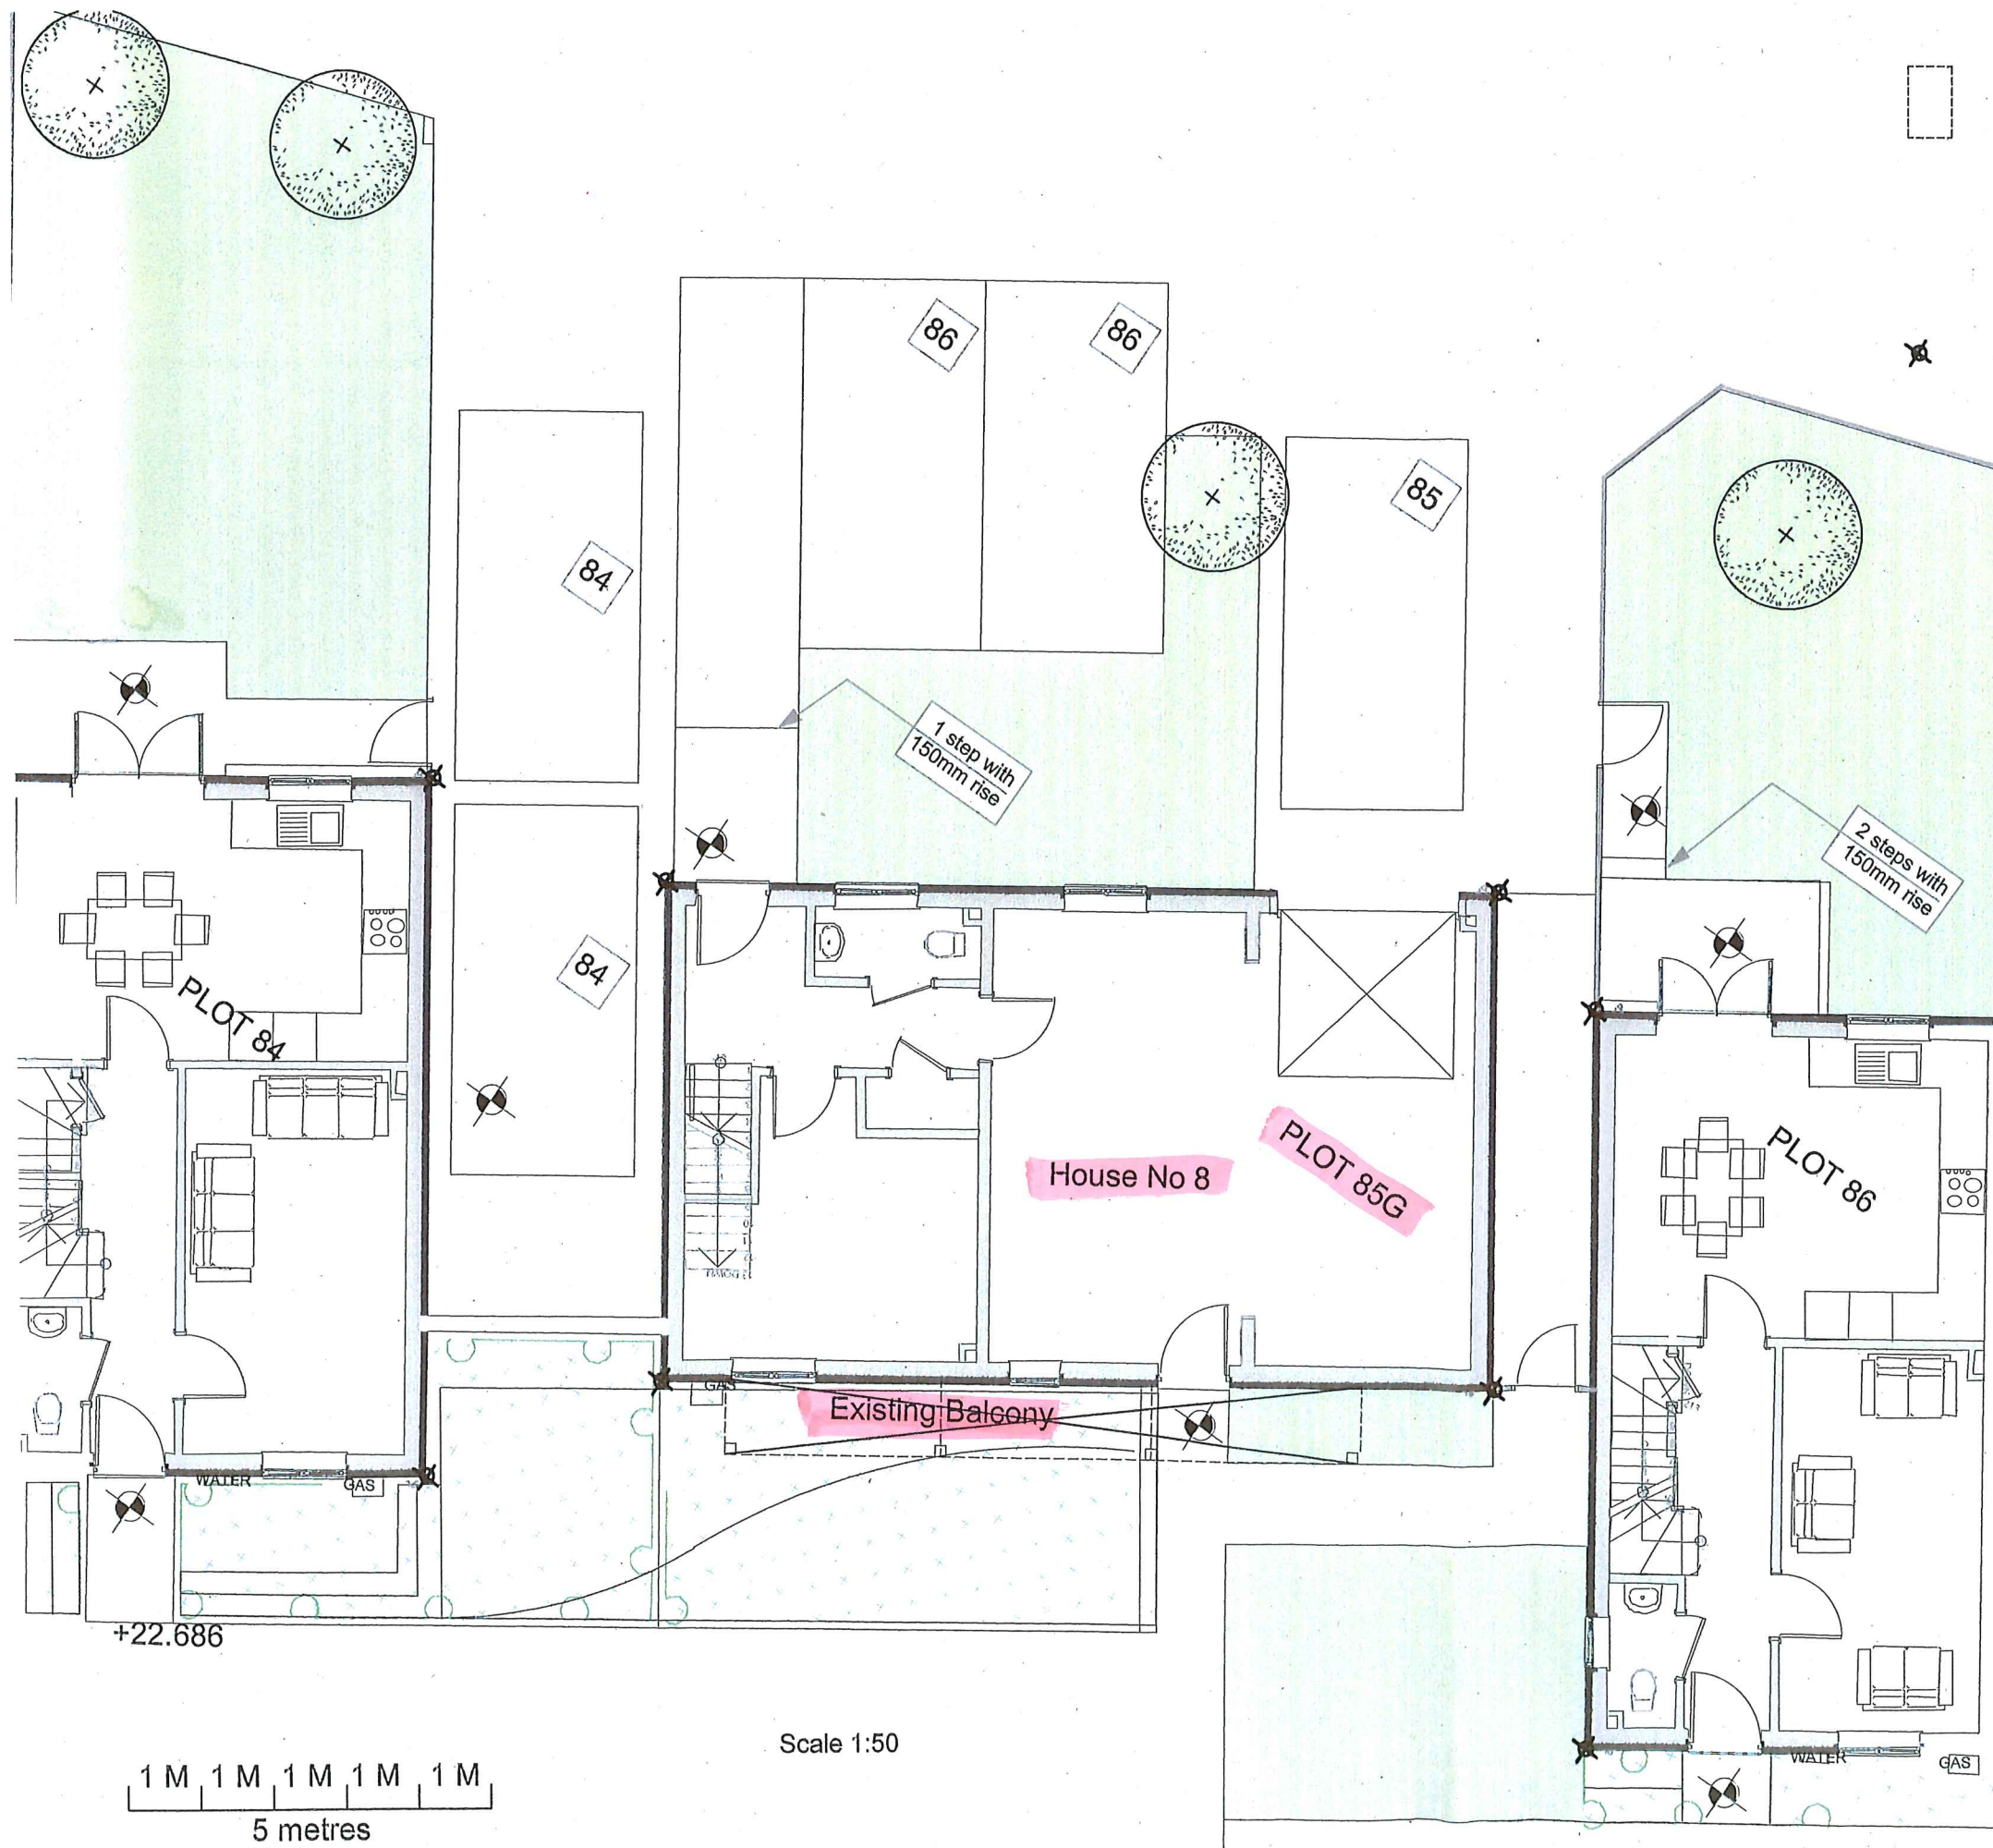


It is the clients/developers responsibility to ensure all relevant approvals are in place and conditions satisfied prior to commencement of work, including , but not limited to:


- The Party Wall Act 1996
- Local Authority Planning Consent
- Highways (road opening permit)
- Local Water Authority
- Building Regulations(Local Authority. NHBC etc)
- Environment Agency
- Estate management approval

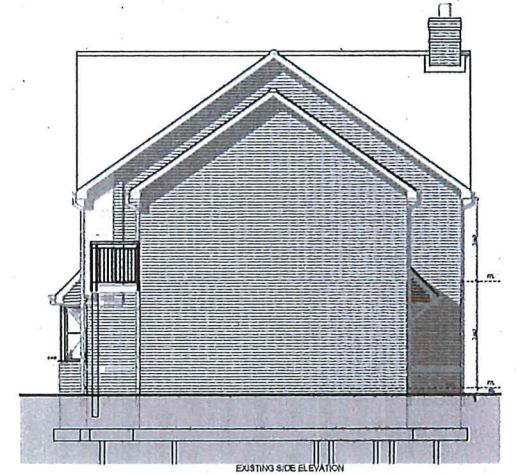

Scale 1:100

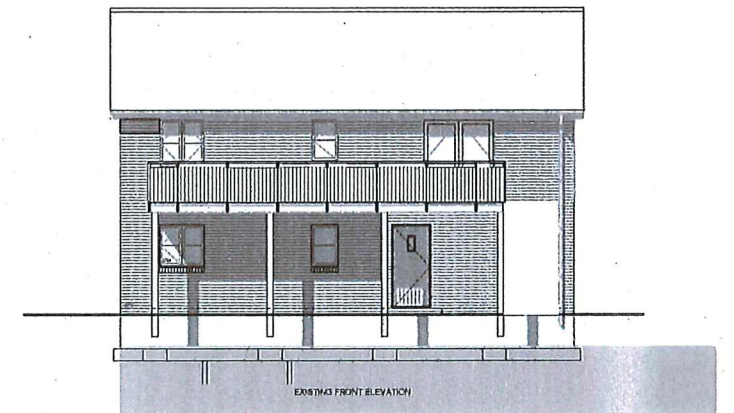

Scale 1:100

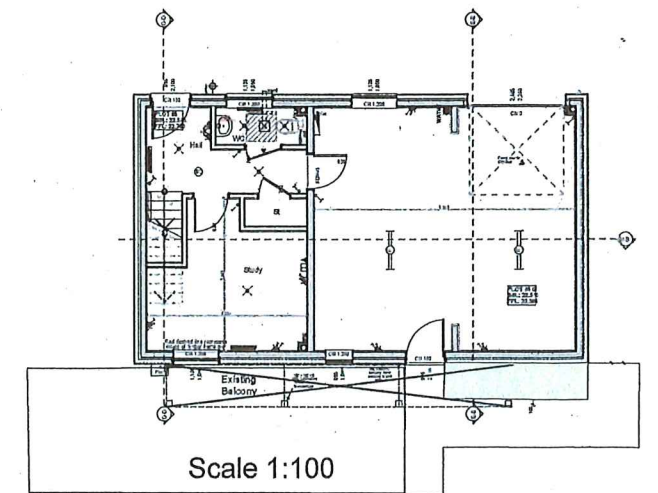

Scale 1:100

Existing
Sheet Size A1
Rev
Drg 01 09/06/2026

Mr & Mrs Clevett
House No 8
Moorman Road
Netley Grange
Southampton
SO315JU