



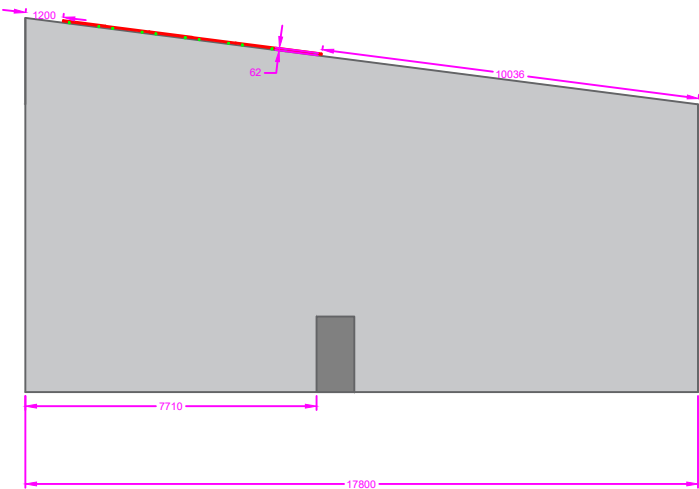

EASTLEIGH FC SIDE ELEVATION

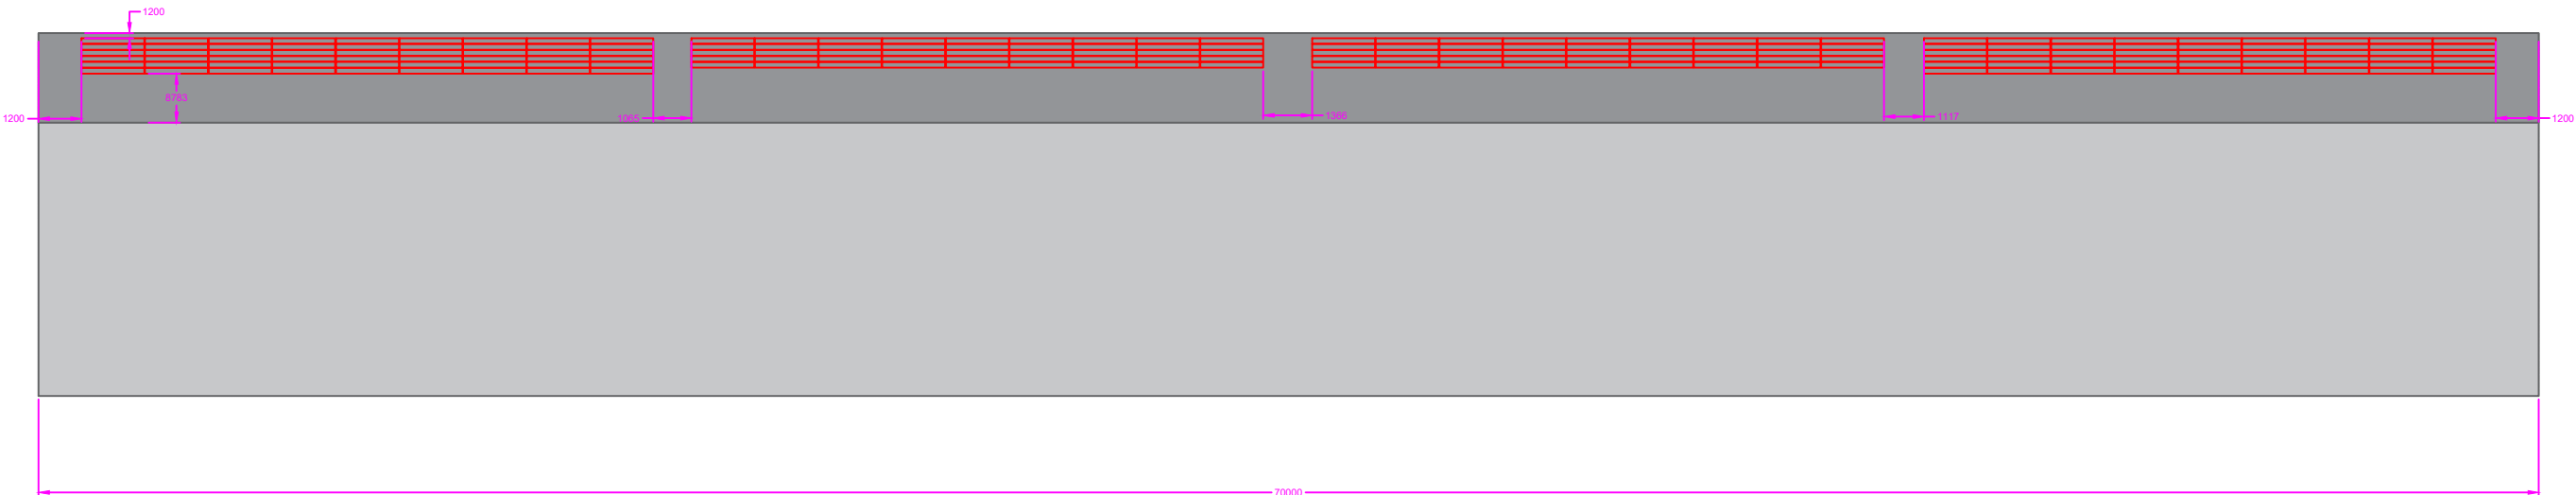

EASTLEIGH FC REAR ELEVATION

Scan our QR code to register your system on the C3 Hub for access to all your Operations & Maintenance information and to redeem your 10% service discount code!



Drawing N°		PV-002		
TITLE:				
Solar PV Layout - Side and Rear Elevations				
Client:	Utilita			
Project:	Eastleigh FC			
Address:	Stoneham Ln, Eastleigh SO50 9HT			
Scale	Rev	Drawn	Chk'd	Date
1:200	P01	BC	IR	23/06/2026

