

SITE LOCATION PLAN

AREA 2 HA

SCALE: 1:1250 on A4

CENTRE COORDINATES: 447678 , 118533




Supplied by Streetwise Maps Ltd

www.streetwise.net

Licence No: 100047474

11:07:36 21/04/2026

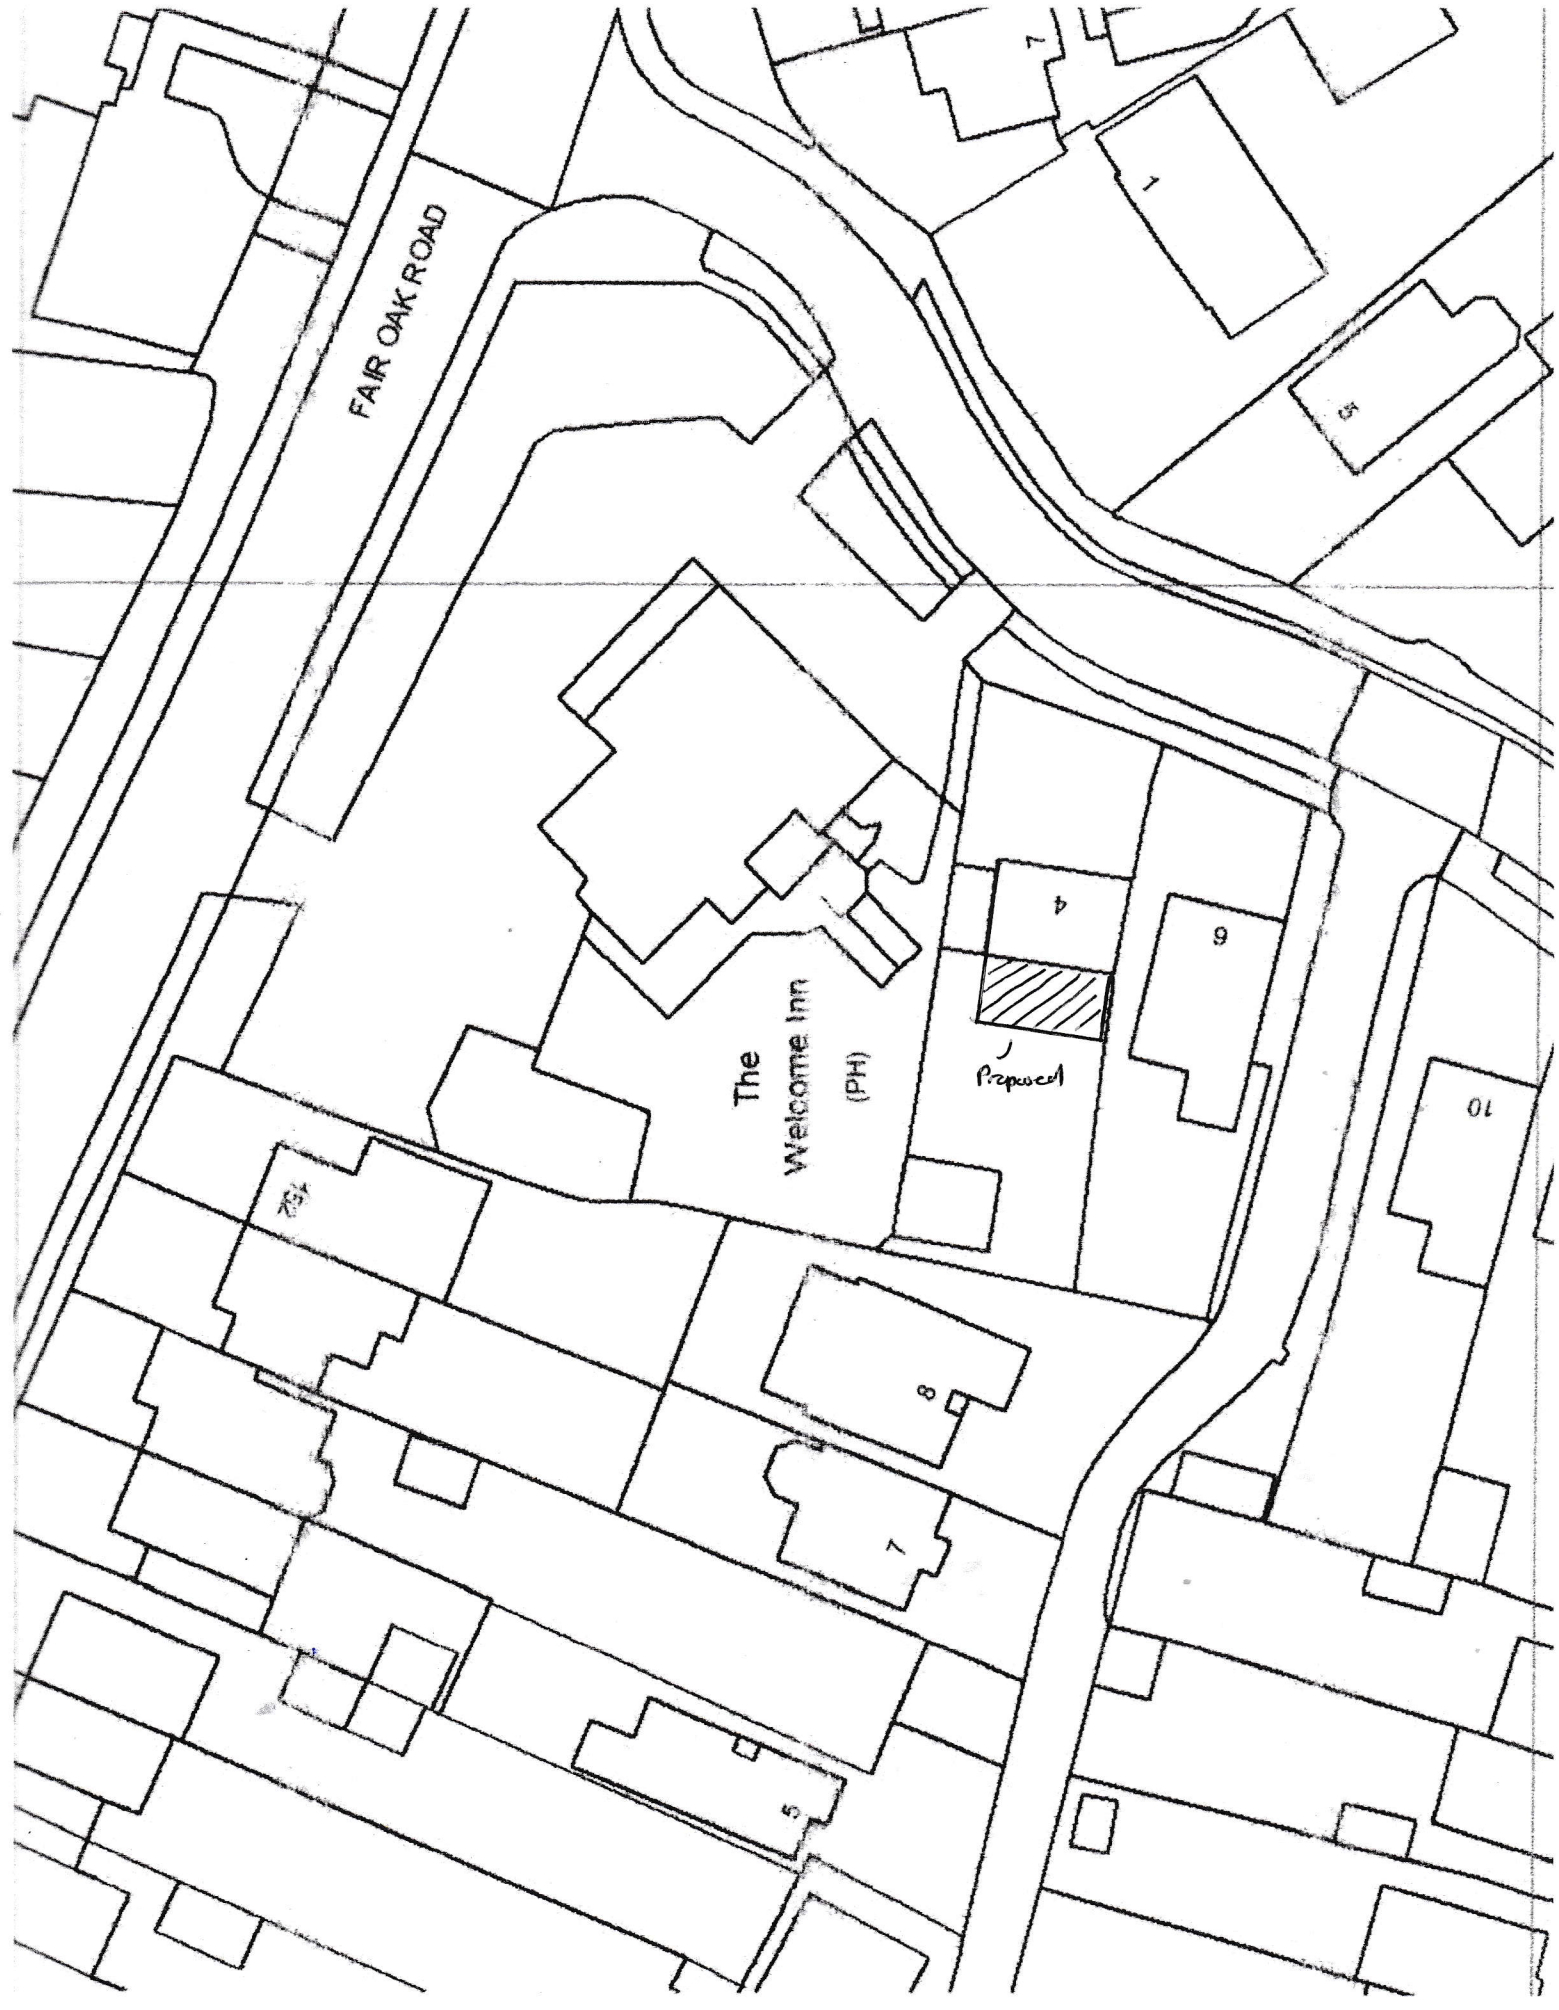

Scale 1:500