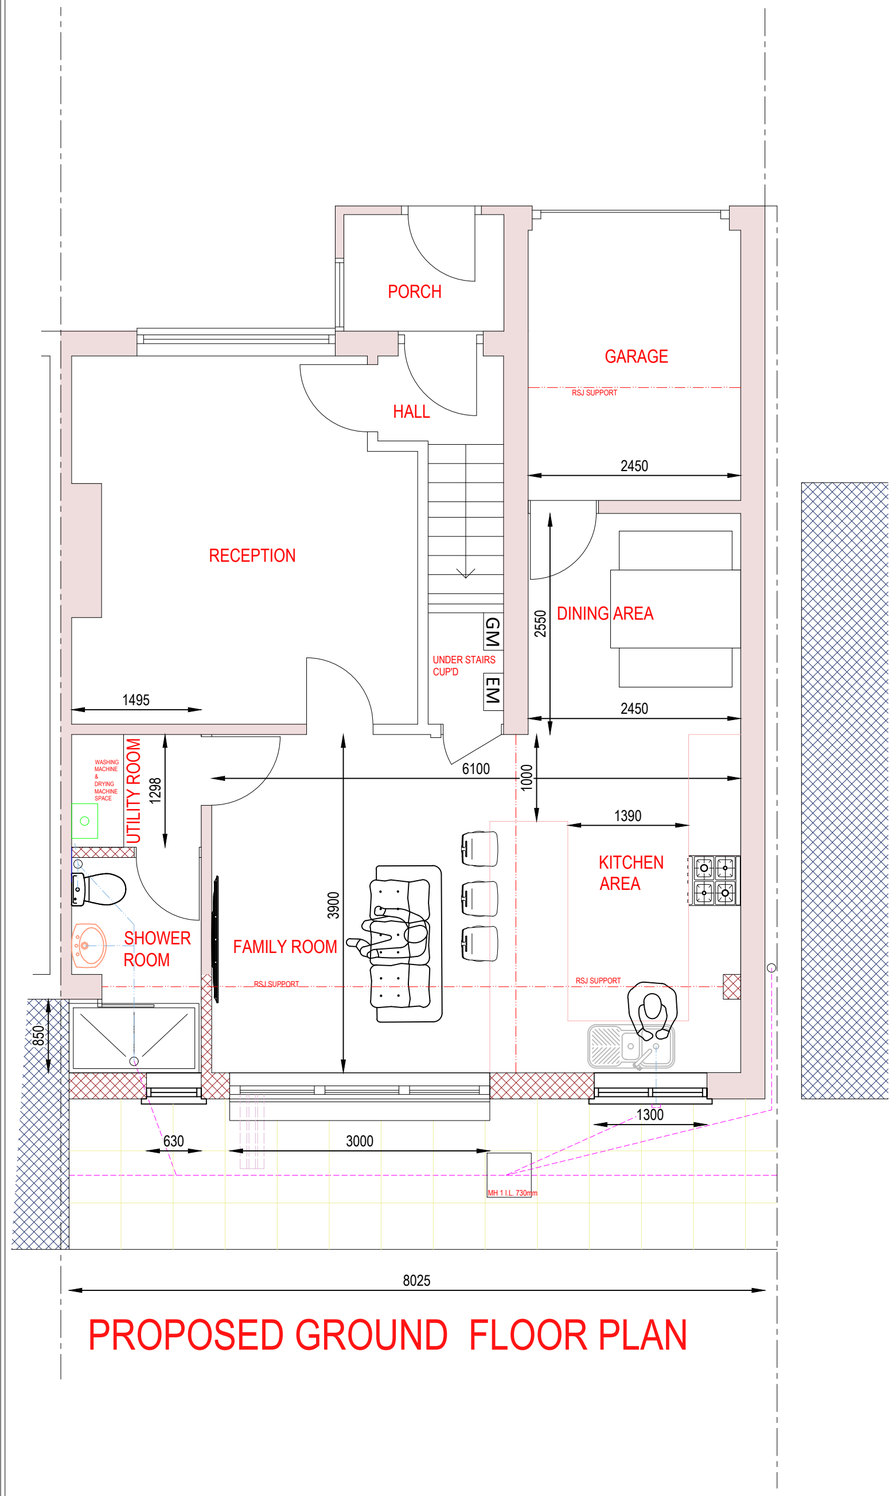

PROPOSED GROUND FLOOR PLAN

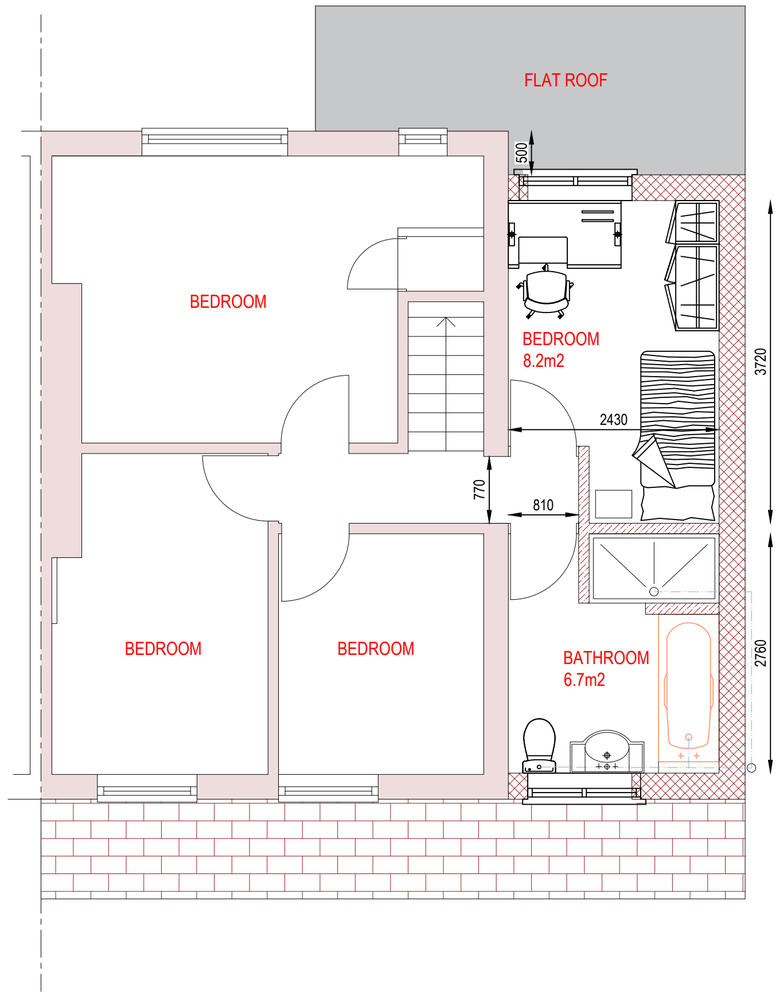

PROPOSED FIRST FLOOR PLAN

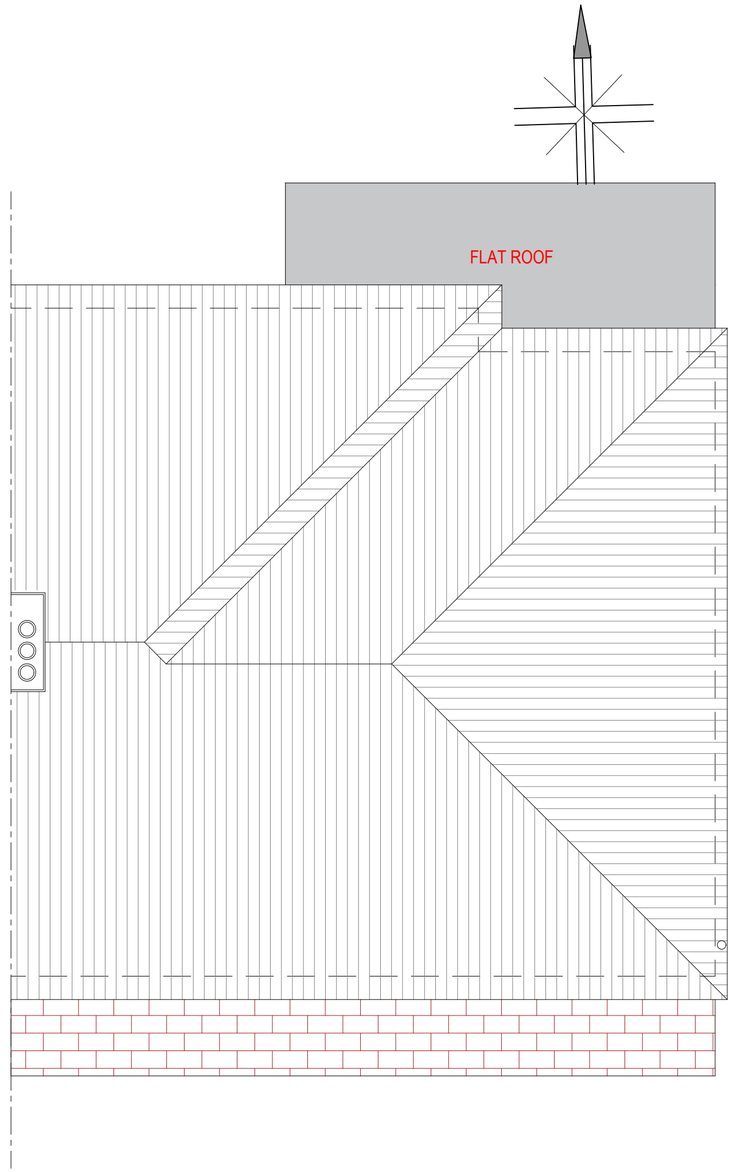

PROPOSED ROOF PLAN

BH SURVEYING SERVICES

Drawing Title :
Proposed Floor Plans

Project Title :
Proposed First Floor & Ground Floor Extensions
at
47 Verdon Avenue, Hamble-Le-Rice, Southampton SO31 4HW

DRAWING NO : A2-47VA-P2v2
DATE : July 2026
SCALE : 1:50 @ A2