




SOUTH ELEVATION
Rear

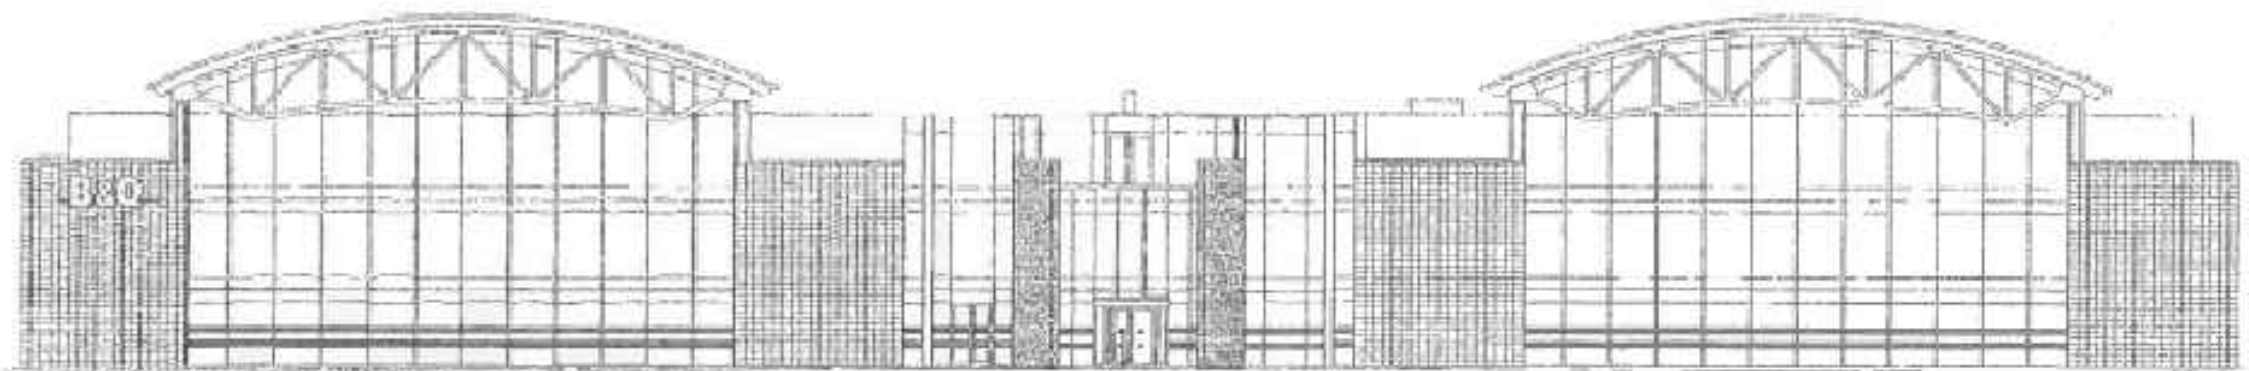

NORTH ELEVATION
Front

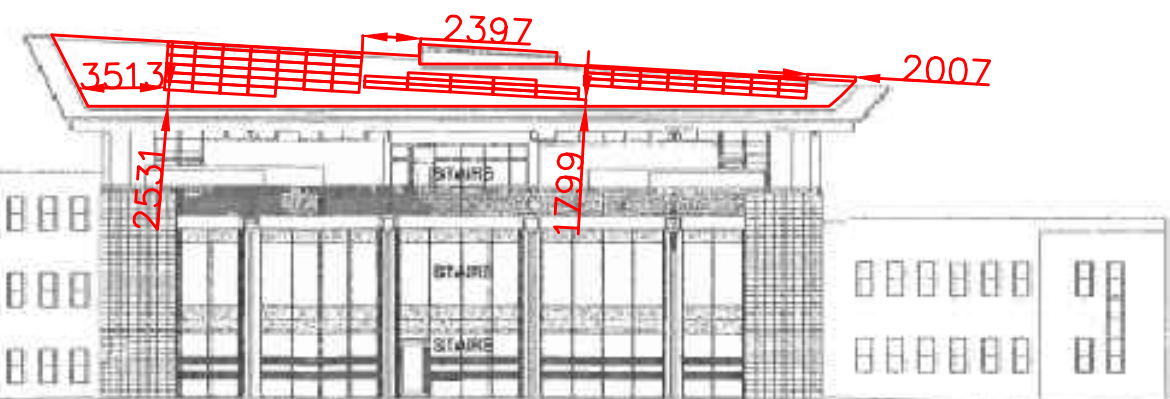

WEST ELEVATION
West Wing

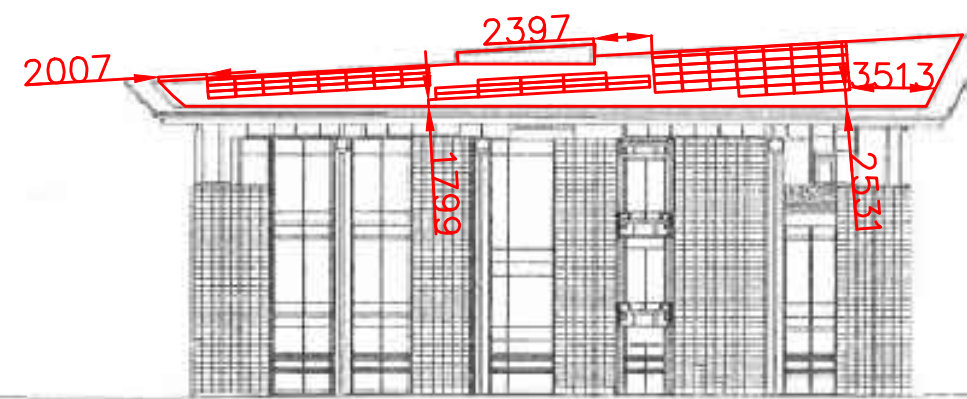

EAST ELEVATION
West Wing

FOR INFORMATION

Scan our QR code to register your system on the C3 Hub for access to all your Operations & Maintenance information and to redeem your 10% service discount code!



Drawing N°	PV-002			
TITLE:	Solar PV Layout			
Client:	Utilita			
Project:	Utilita Head Office			
Address:	Bournemouth Rd, Eastleigh SO53 3QB			
SCALE	REV	DRAWN	CHK'D	DATE
1:500	P01	BC	IR	24/06/2026

