


NOTES:

Dimensions to be checked on site before commencing work. Any discrepancies shall be reported to the architect immediately.


Do not scale from these drawings except for planning purposes. Use figured dimensions only.

Where applicable this drawing is to be read in conjunction with other consultants' drawings.



This drawing is the copyright of Harrington Design Architects Ltd.

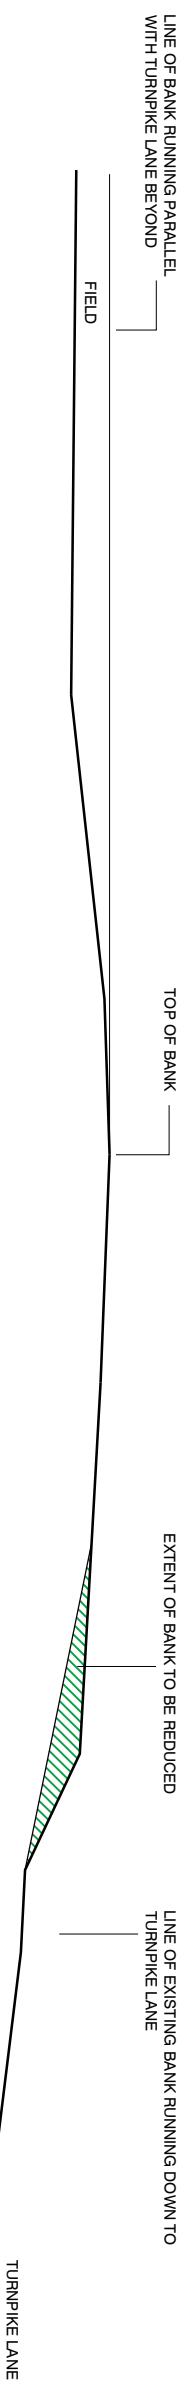

PROPOSED SECTION AA OF BANK
1:200 @A3

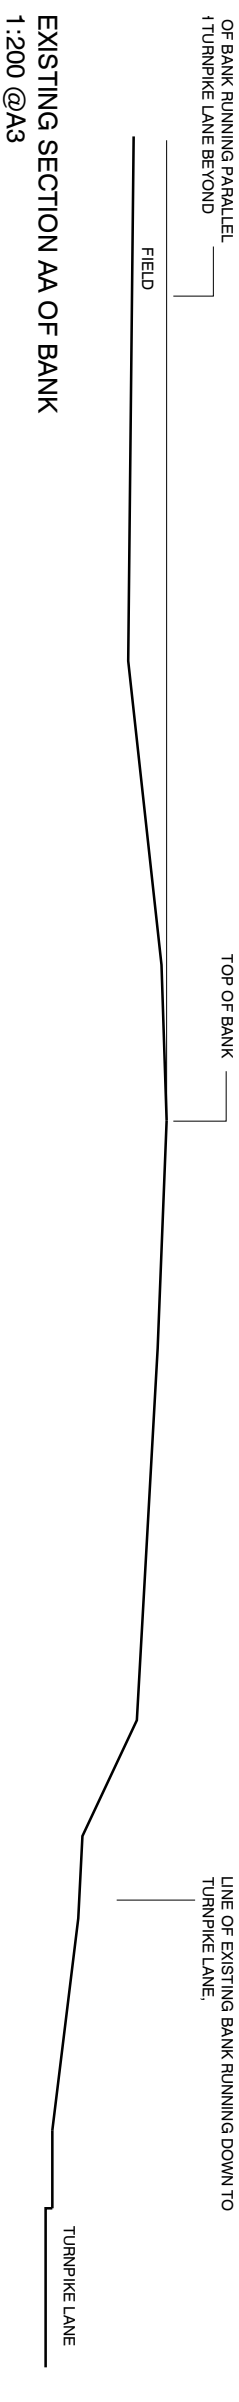


EXISTING SECTION AA OF BANK
1:200 @A3

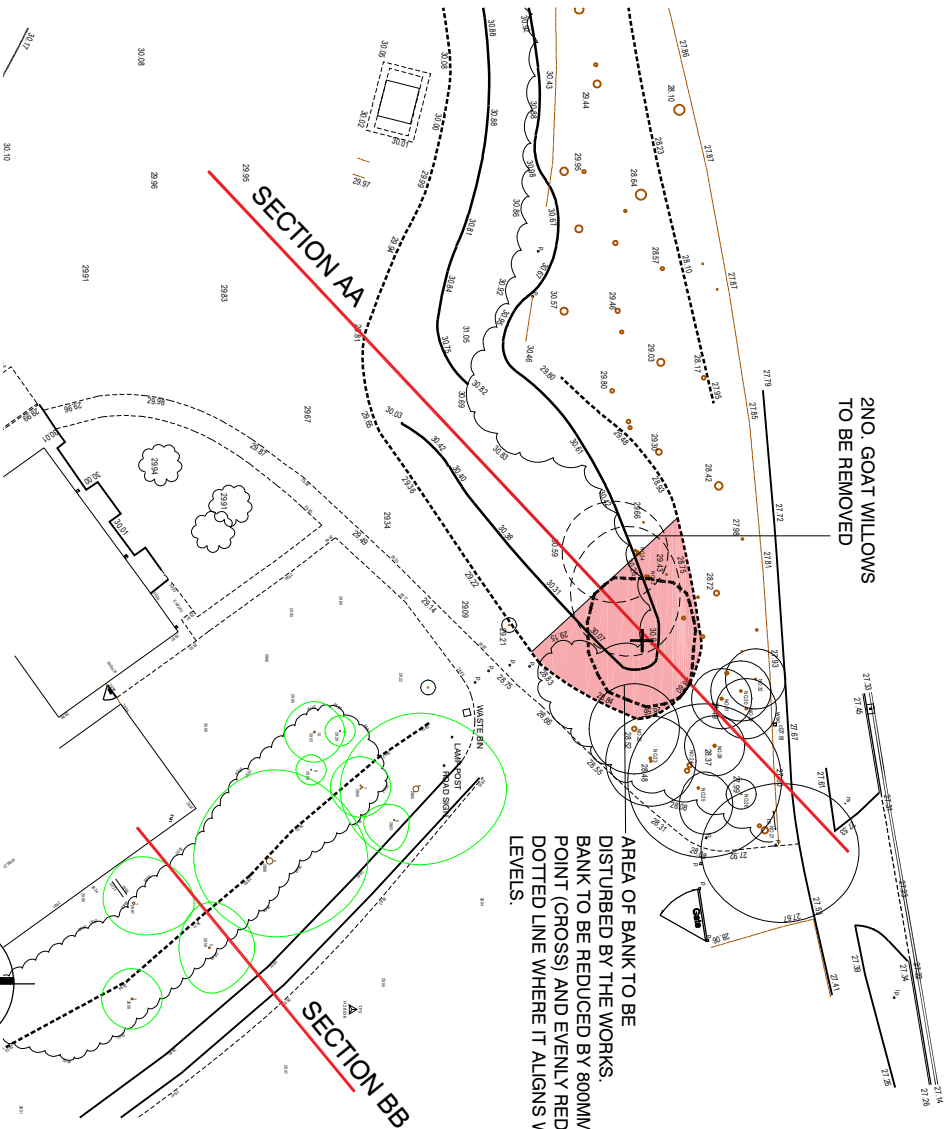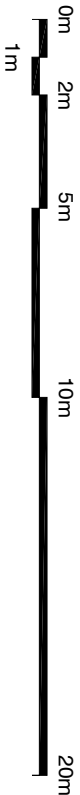


SURVEY OF BANK
1:500 @A3

EXISTING SECTION BB OF BANK
1:100 @A3

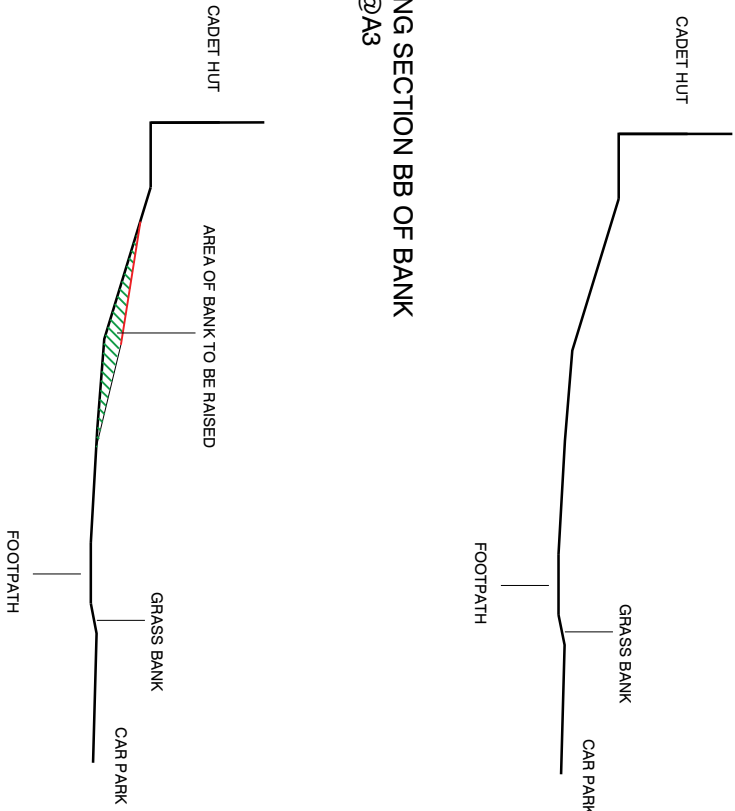

PROPOSED SECTION BB OF BANK
1:100 @A3

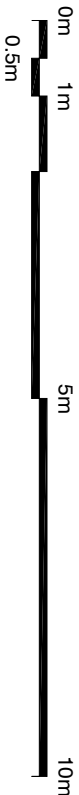

B	08.07.26	PROPOSED SECTION BB ADDED
A	28.05.26	SURVEY ADDED
Rev	Date	Amendment

Harrington Design Architects
St John's House
St John's Street
Chichester
West Sussex
PO19 1JU

Tel: 01243 57 4600
info@harringtondesign.co.uk

For
SERFCA

Project
**NEW FIRE ESCAPE PATH
HEDGE END ATC
TURNPIKE WAY
HEDGE END**

Title
SECTIONS THROUGH BANK

Date	Drawn	Scale	Checked
NOV 25	SR	1:200 @ A3	MW
Job Number	Prefix	Drawing Number	Revision
25003	106		B