


REAR BORDER OF 2 WALLINGTON DRIVE. S053 ITR

Planning Application - H/26/101359 -

Trees (T1, T2 and T3) will not be touched, only minor pruning of the laurel bush (small branches and foliage) required at the boundary edge parallel to the pavement to facilitate fence installation.

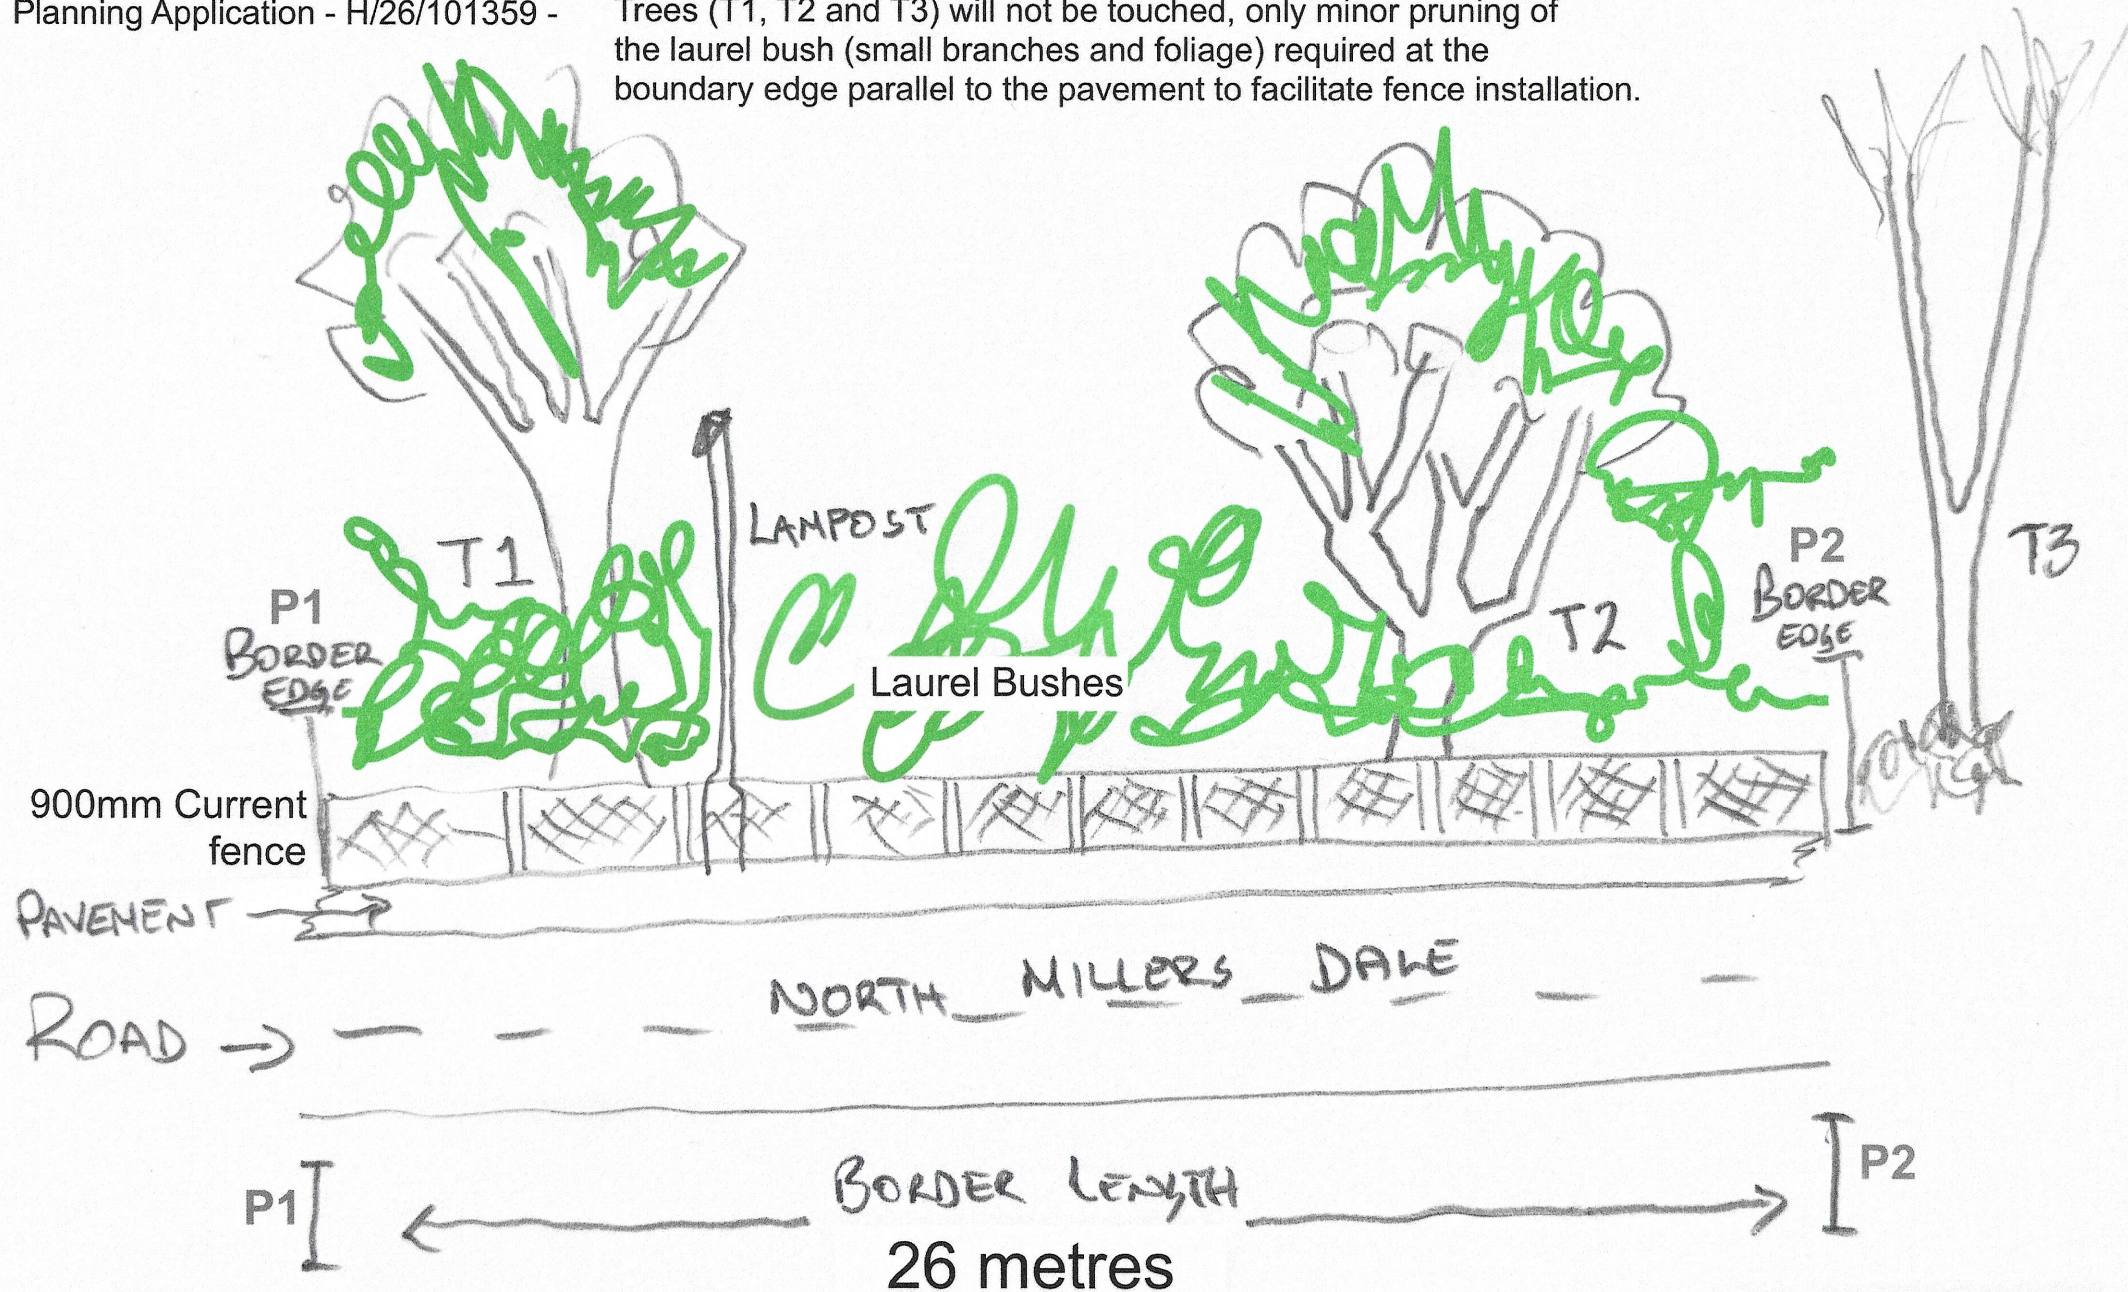

Plan 002/a