



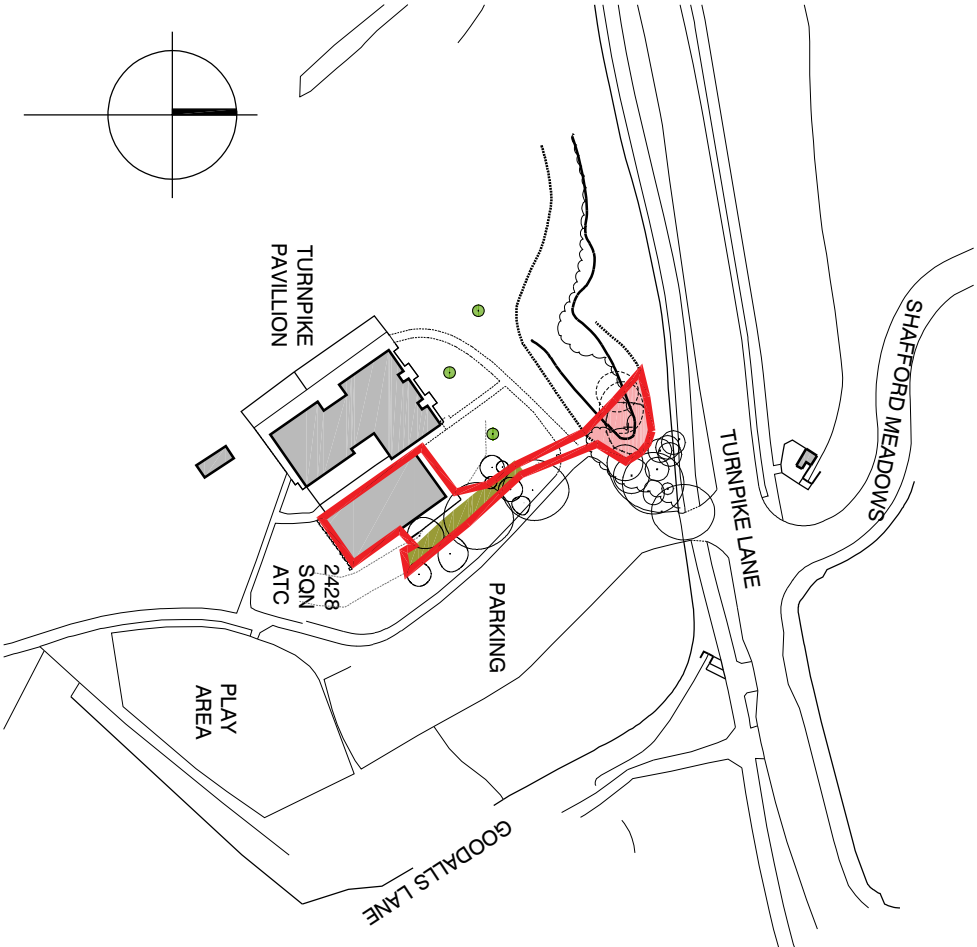

Ordnance Survey (c) Crown Copyright 2022. All rights reserved. Licence number 100022432

LOCATION PLAN
1:1250 @A3

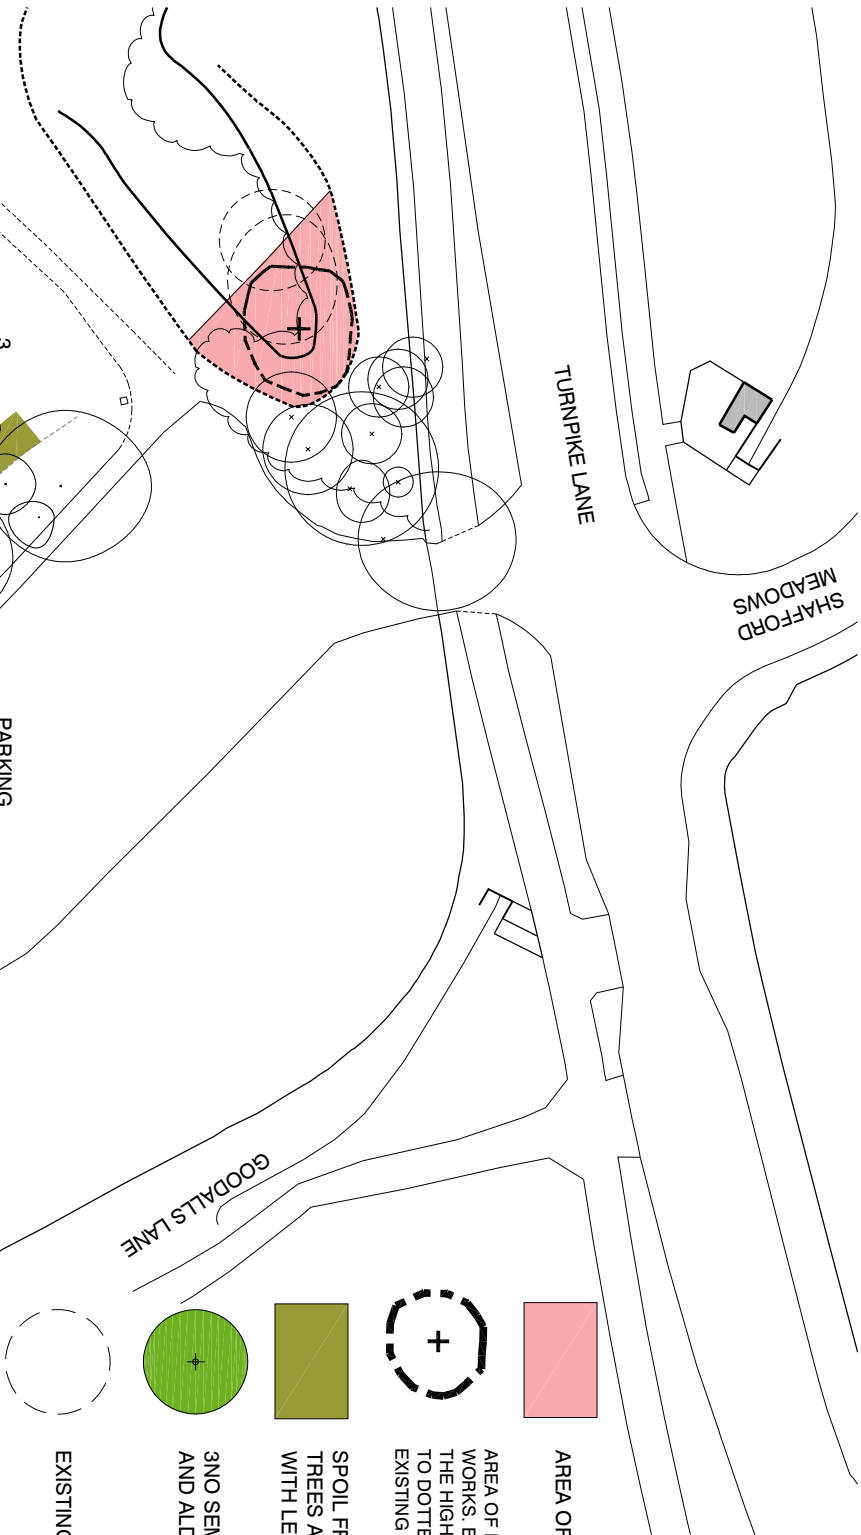


NOTES:

Dimensions to be checked on site before commencing work. Any discrepancies shall be reported to the architect immediately.

Do not scale from these drawings except for planning purposes. Use figured dimensions only.

Where applicable this drawing is to be read in conjunction with other consultants' drawings.

This drawing is the copyright of Harrington Design Architects Ltd.

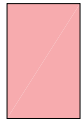


AREA OF BANK TO BE DISTURBED



AREA OF BANK TO BE DISTURBED BY THE WORKS. BANK TO BE REDUCED BY 800MM AT THE HIGH POINT (CROSS) AND EVENLY REDUCED TO DOTTED LINE WHERE IT ALIGNS WITH EXISTING LEVELS.



SPOIL FROM REDUCED BANK TO BE SPREAD BETWEEN TREES AND ATC HUT TO PROVIDE A SMOOTHER BANK WITH LESS INCLINE.

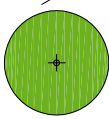

3NO SEMI MATURE TREES TO BE PLANTED. OAK, BIRCH AND ALDER.



EXISTING GOAT WILLOWS TO BE REMOVED.

WHEN THE SOIL IS REDISTRIBUTED ENSURE SOIL LEVELS ARE NOT RAISED SIGNIFICANTLY WITHIN ROOTING AREAS. DISCUSS WITH TREE CONSULTANT ON SITE PRIOR TO SPREADING THE RELOCATED SOIL.

B	06.07.26	NEW TREES RELOCATED
A	28.05.26	TREES REMOVED AMENDED
Rev	Date	Amendment

Harrington Design Architects
St John's House
St John's Street
Chichester
West Sussex
PO19 1UU

Tel: 01243 57 4600
info@harringtondesign.co.uk

For
SERFCA

Project
NEW FIRE ESCAPE PATH
HEDGE END ATC
TURNPIKE WAY
HEDGE END

Title
LOCATION PLAN &
BLOCK PLAN

Date	Drawn	Scale	Checked
NOV 25	SR	1:1250, 1:500 @ A3	MW
Job Number	Prefix	Drawing Number	Revision
25003	100		B

BLOCK PLAN
1:500 @A3

