



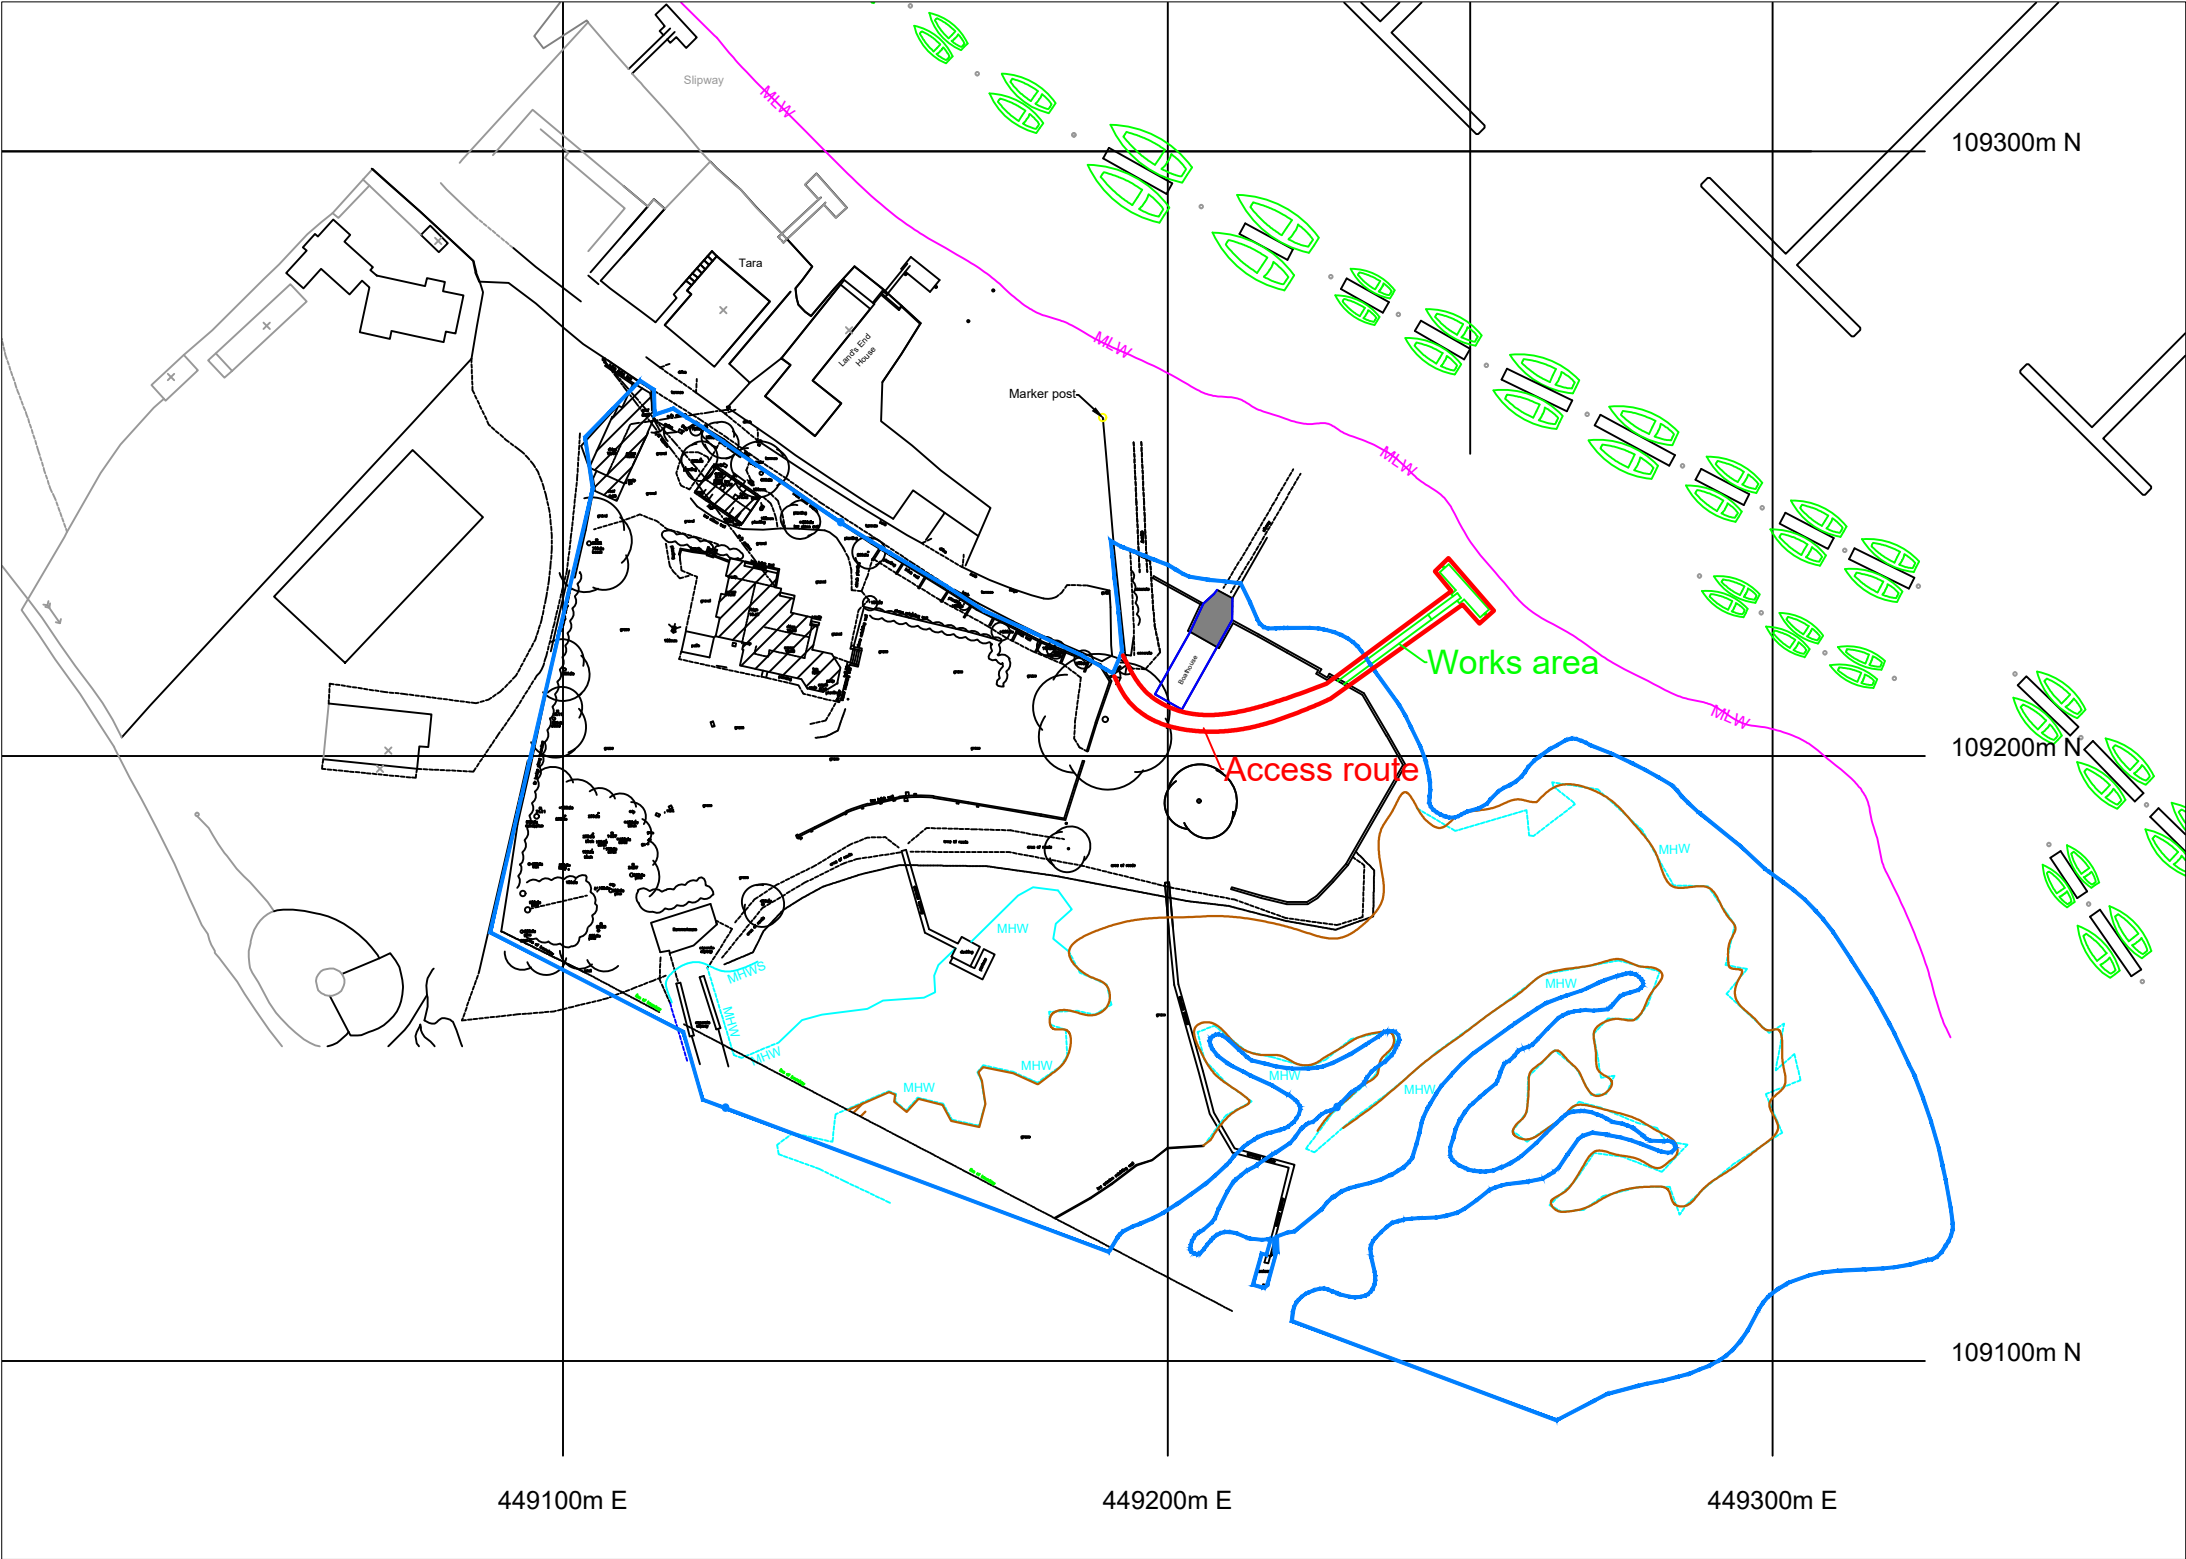

- 1. Grid shown is OS National Grid
- 2. Background data from OS Data and land survey data.
- 3. OS Data © Crown Copyright and database rights 2025, 100047474

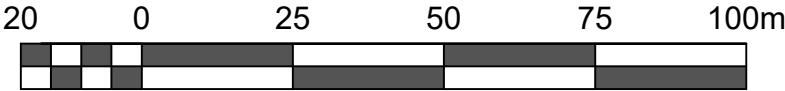

	06:07:26	First issue for planning	
Mr Mark Keeling	DATE	Issue	
FAIRPORT HOUSE	LYMINGTON TECHNICAL SERVICES LTD		
LOCATION PLAN			
SCALE 1:1250 @ A3	DRG No 10951/26/2	DRAWN P.Tosswell	DATE July 2026