


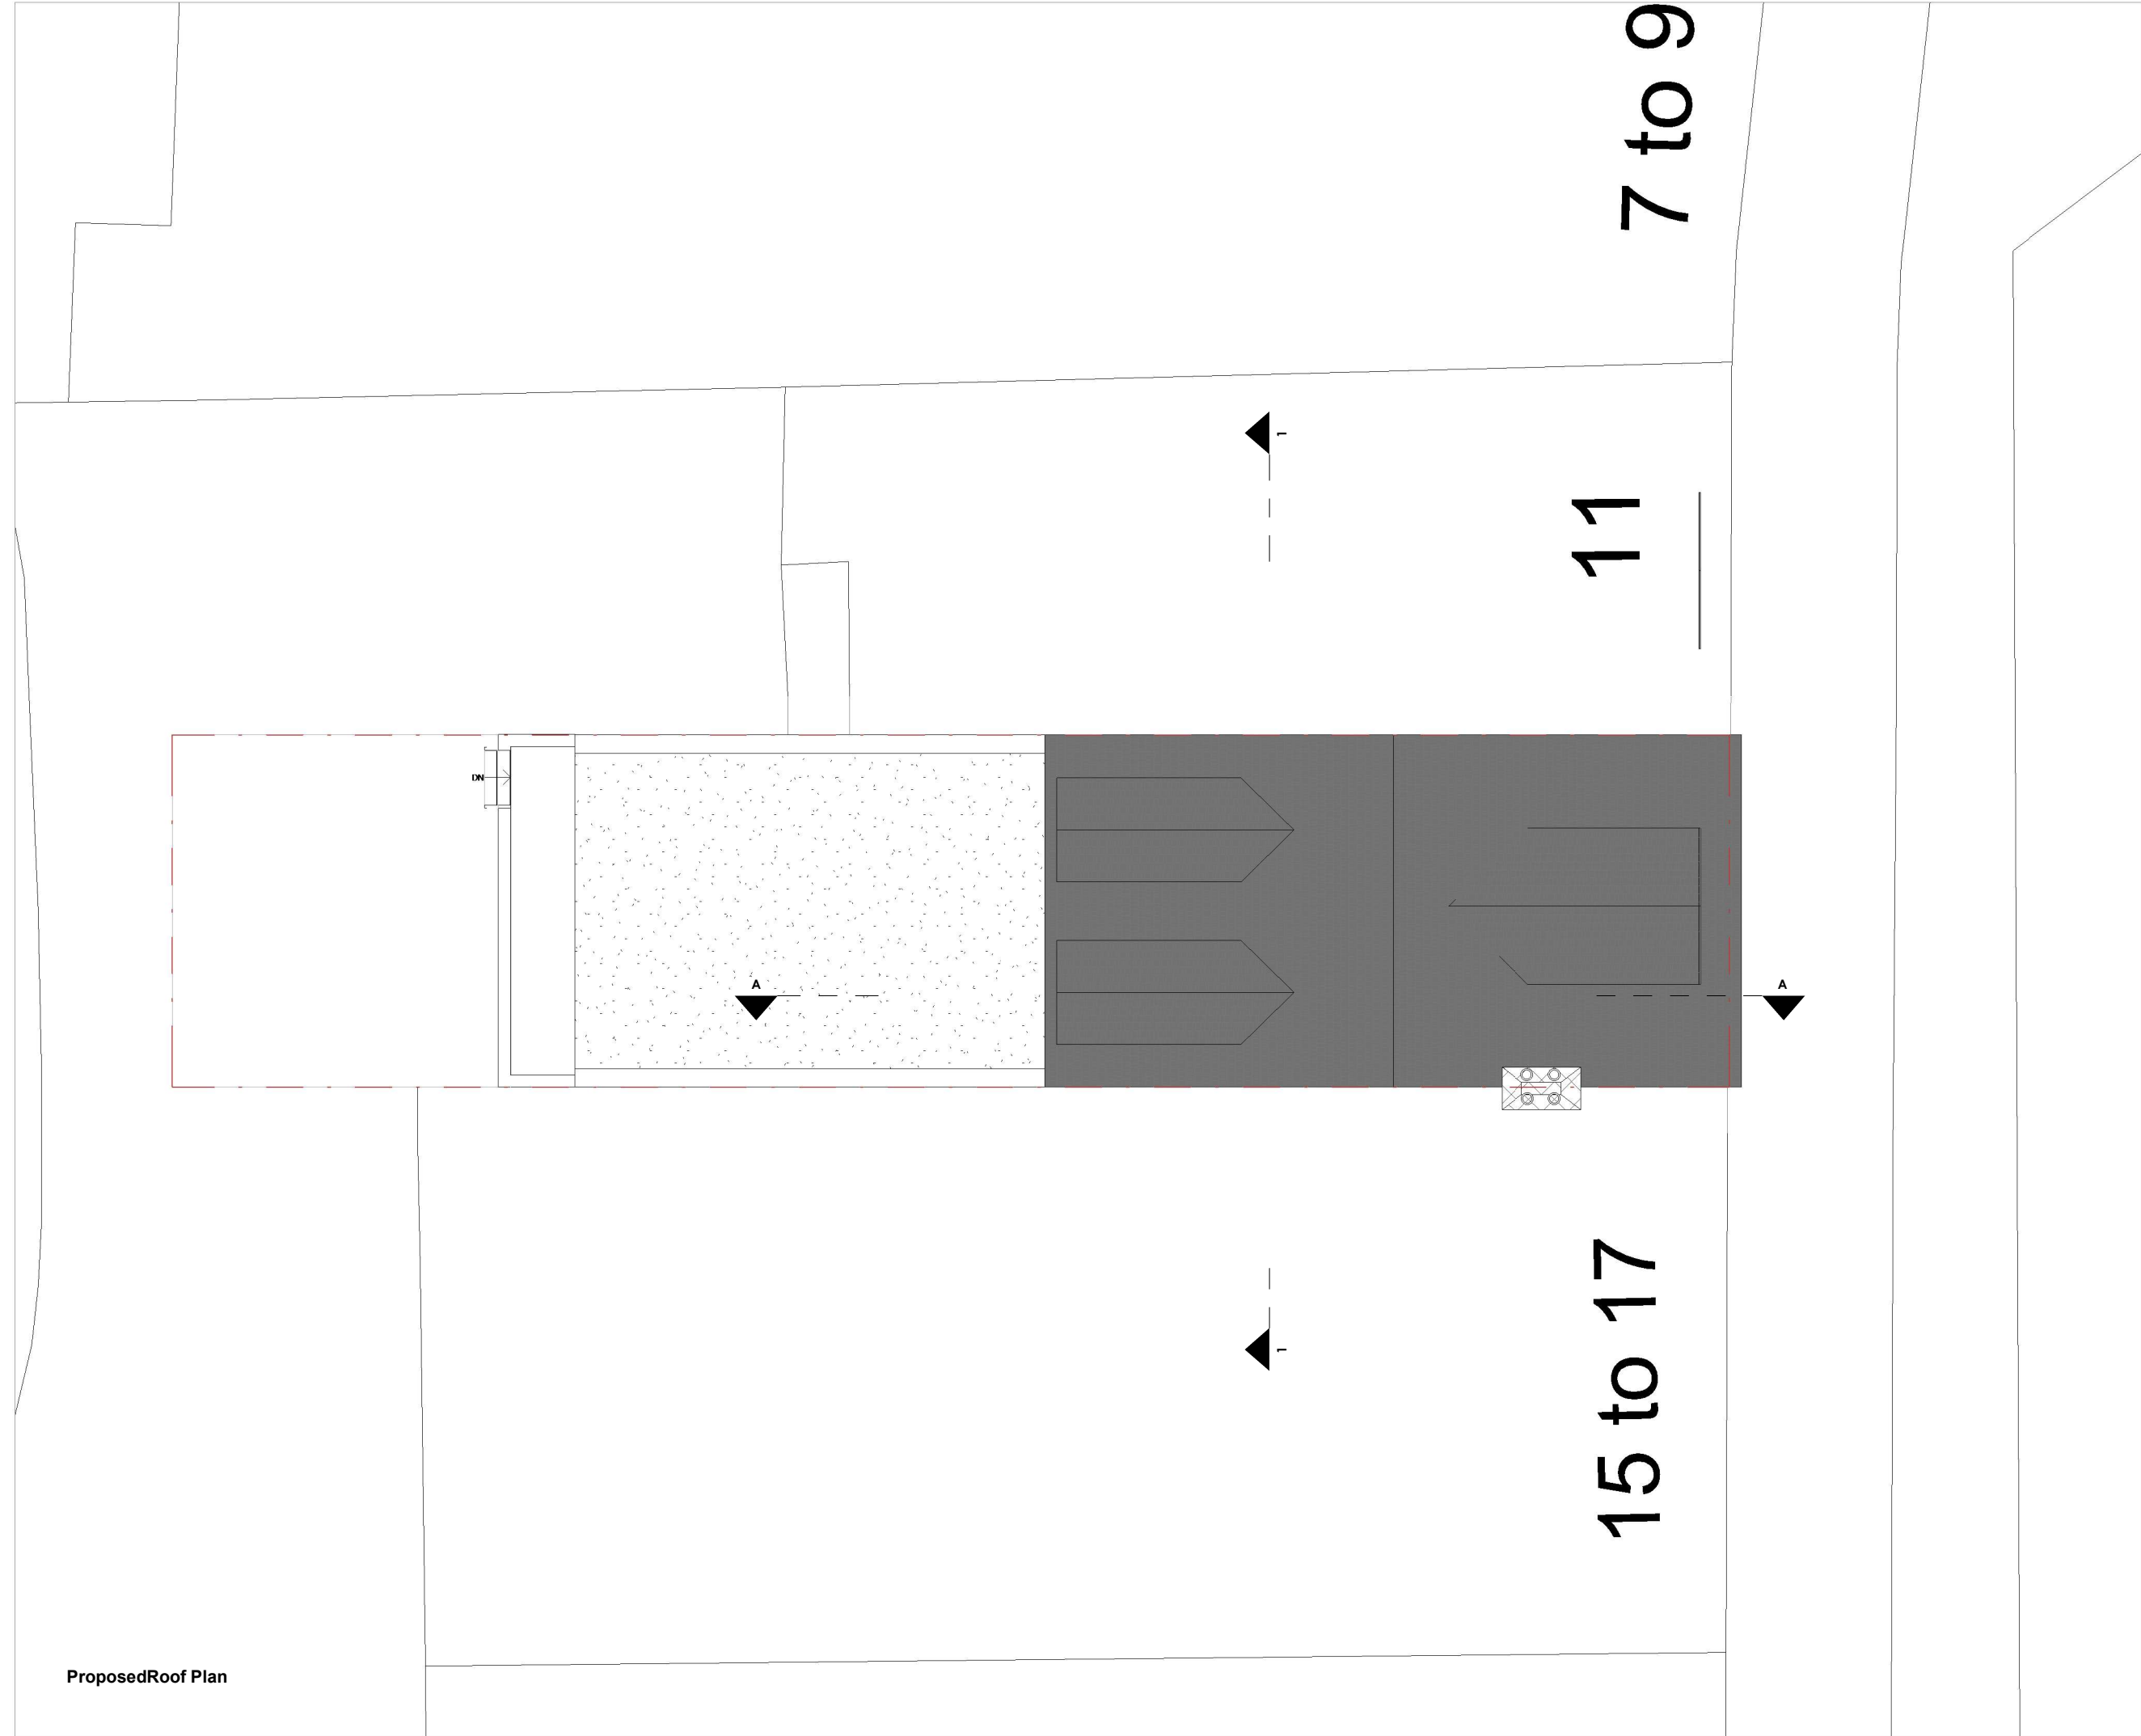

ProposedRoof Plan

NOTES:

Only Scale of drawings for the Planning Purposes.Report all discrepancies, errors and omissions.Verify all dimensions on site before commencing any work on site or preparing shop drawings.

All materials, components and workmanship are to comply with the relevant British Standards, Codes of Practice, and appropriate manufacturers recommendations that from time to time shall apply.

For all specialist work, see relevant drawings.

This drawing and design are copyright of HAAP Design Studio LTD

REVISION	DATE	DESCRIPTION

TITLE:	Proposed Drawings
---------------	-------------------

PROJECT:	13 Market St, Eastleigh SO50 5RH
-----------------	----------------------------------

ARCHITECT:	M
-------------------	---

CLIENT:	-
----------------	---



STATUS:	-
----------------	---

DATE:	17/06/2026
--------------	------------

SCALE:	As Indicated @ A3
---------------	-------------------

0	5m
---	----

	JOB NO:
--	----------------