



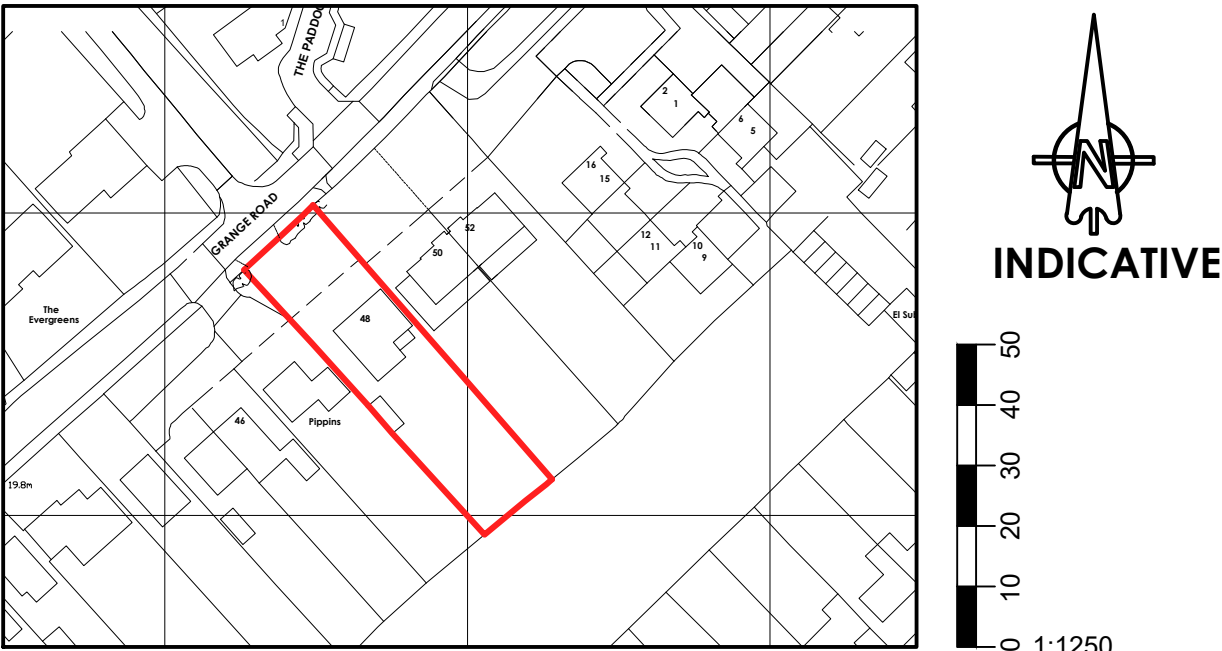


ordnance survey (c) crown copyright 2025, all rights reserved, licence number 100022432

SITE LOCATION SCALE 1:1250

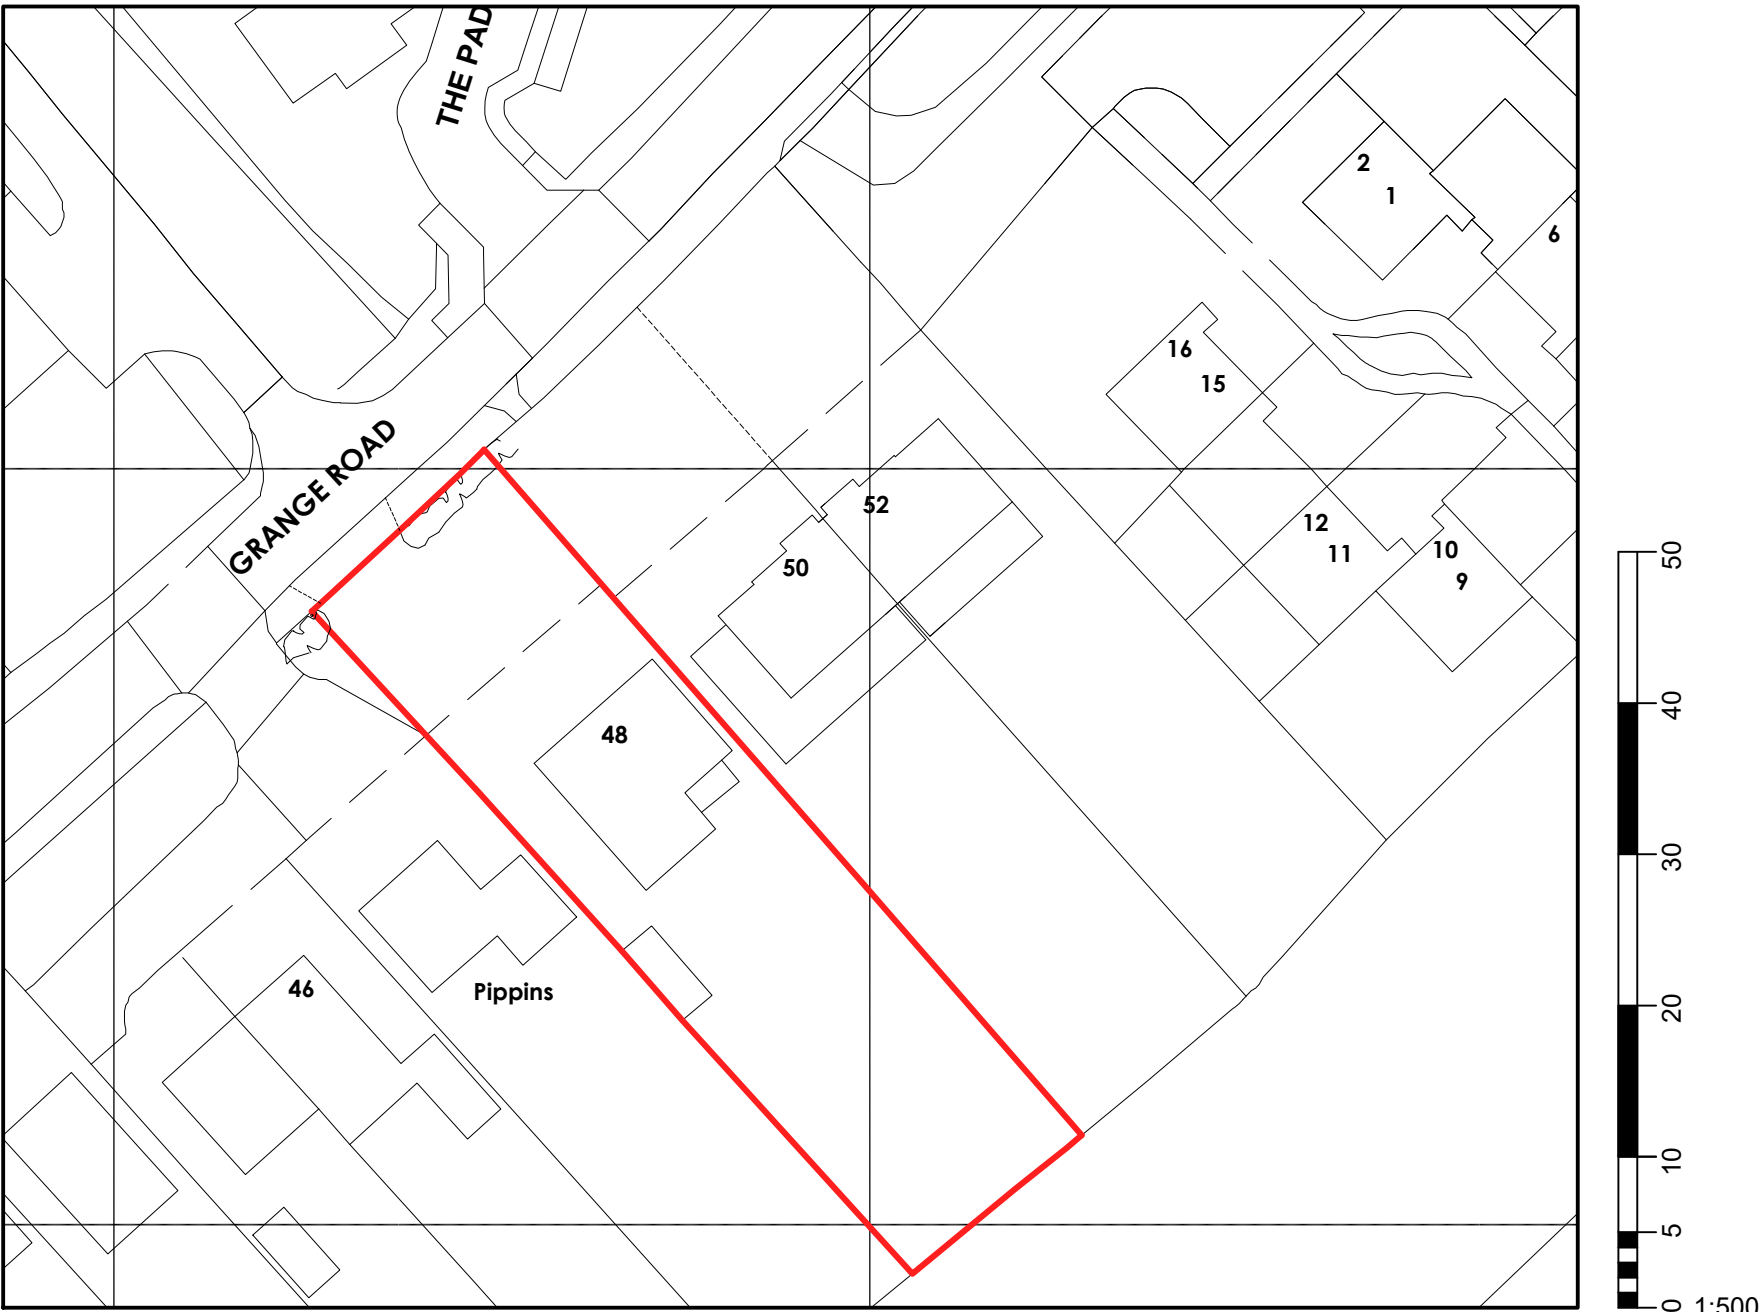

ordnance survey (c) crown copyright 2025, all rights reserved, licence number 100022432

SITE LOCATION SCALE 1:500

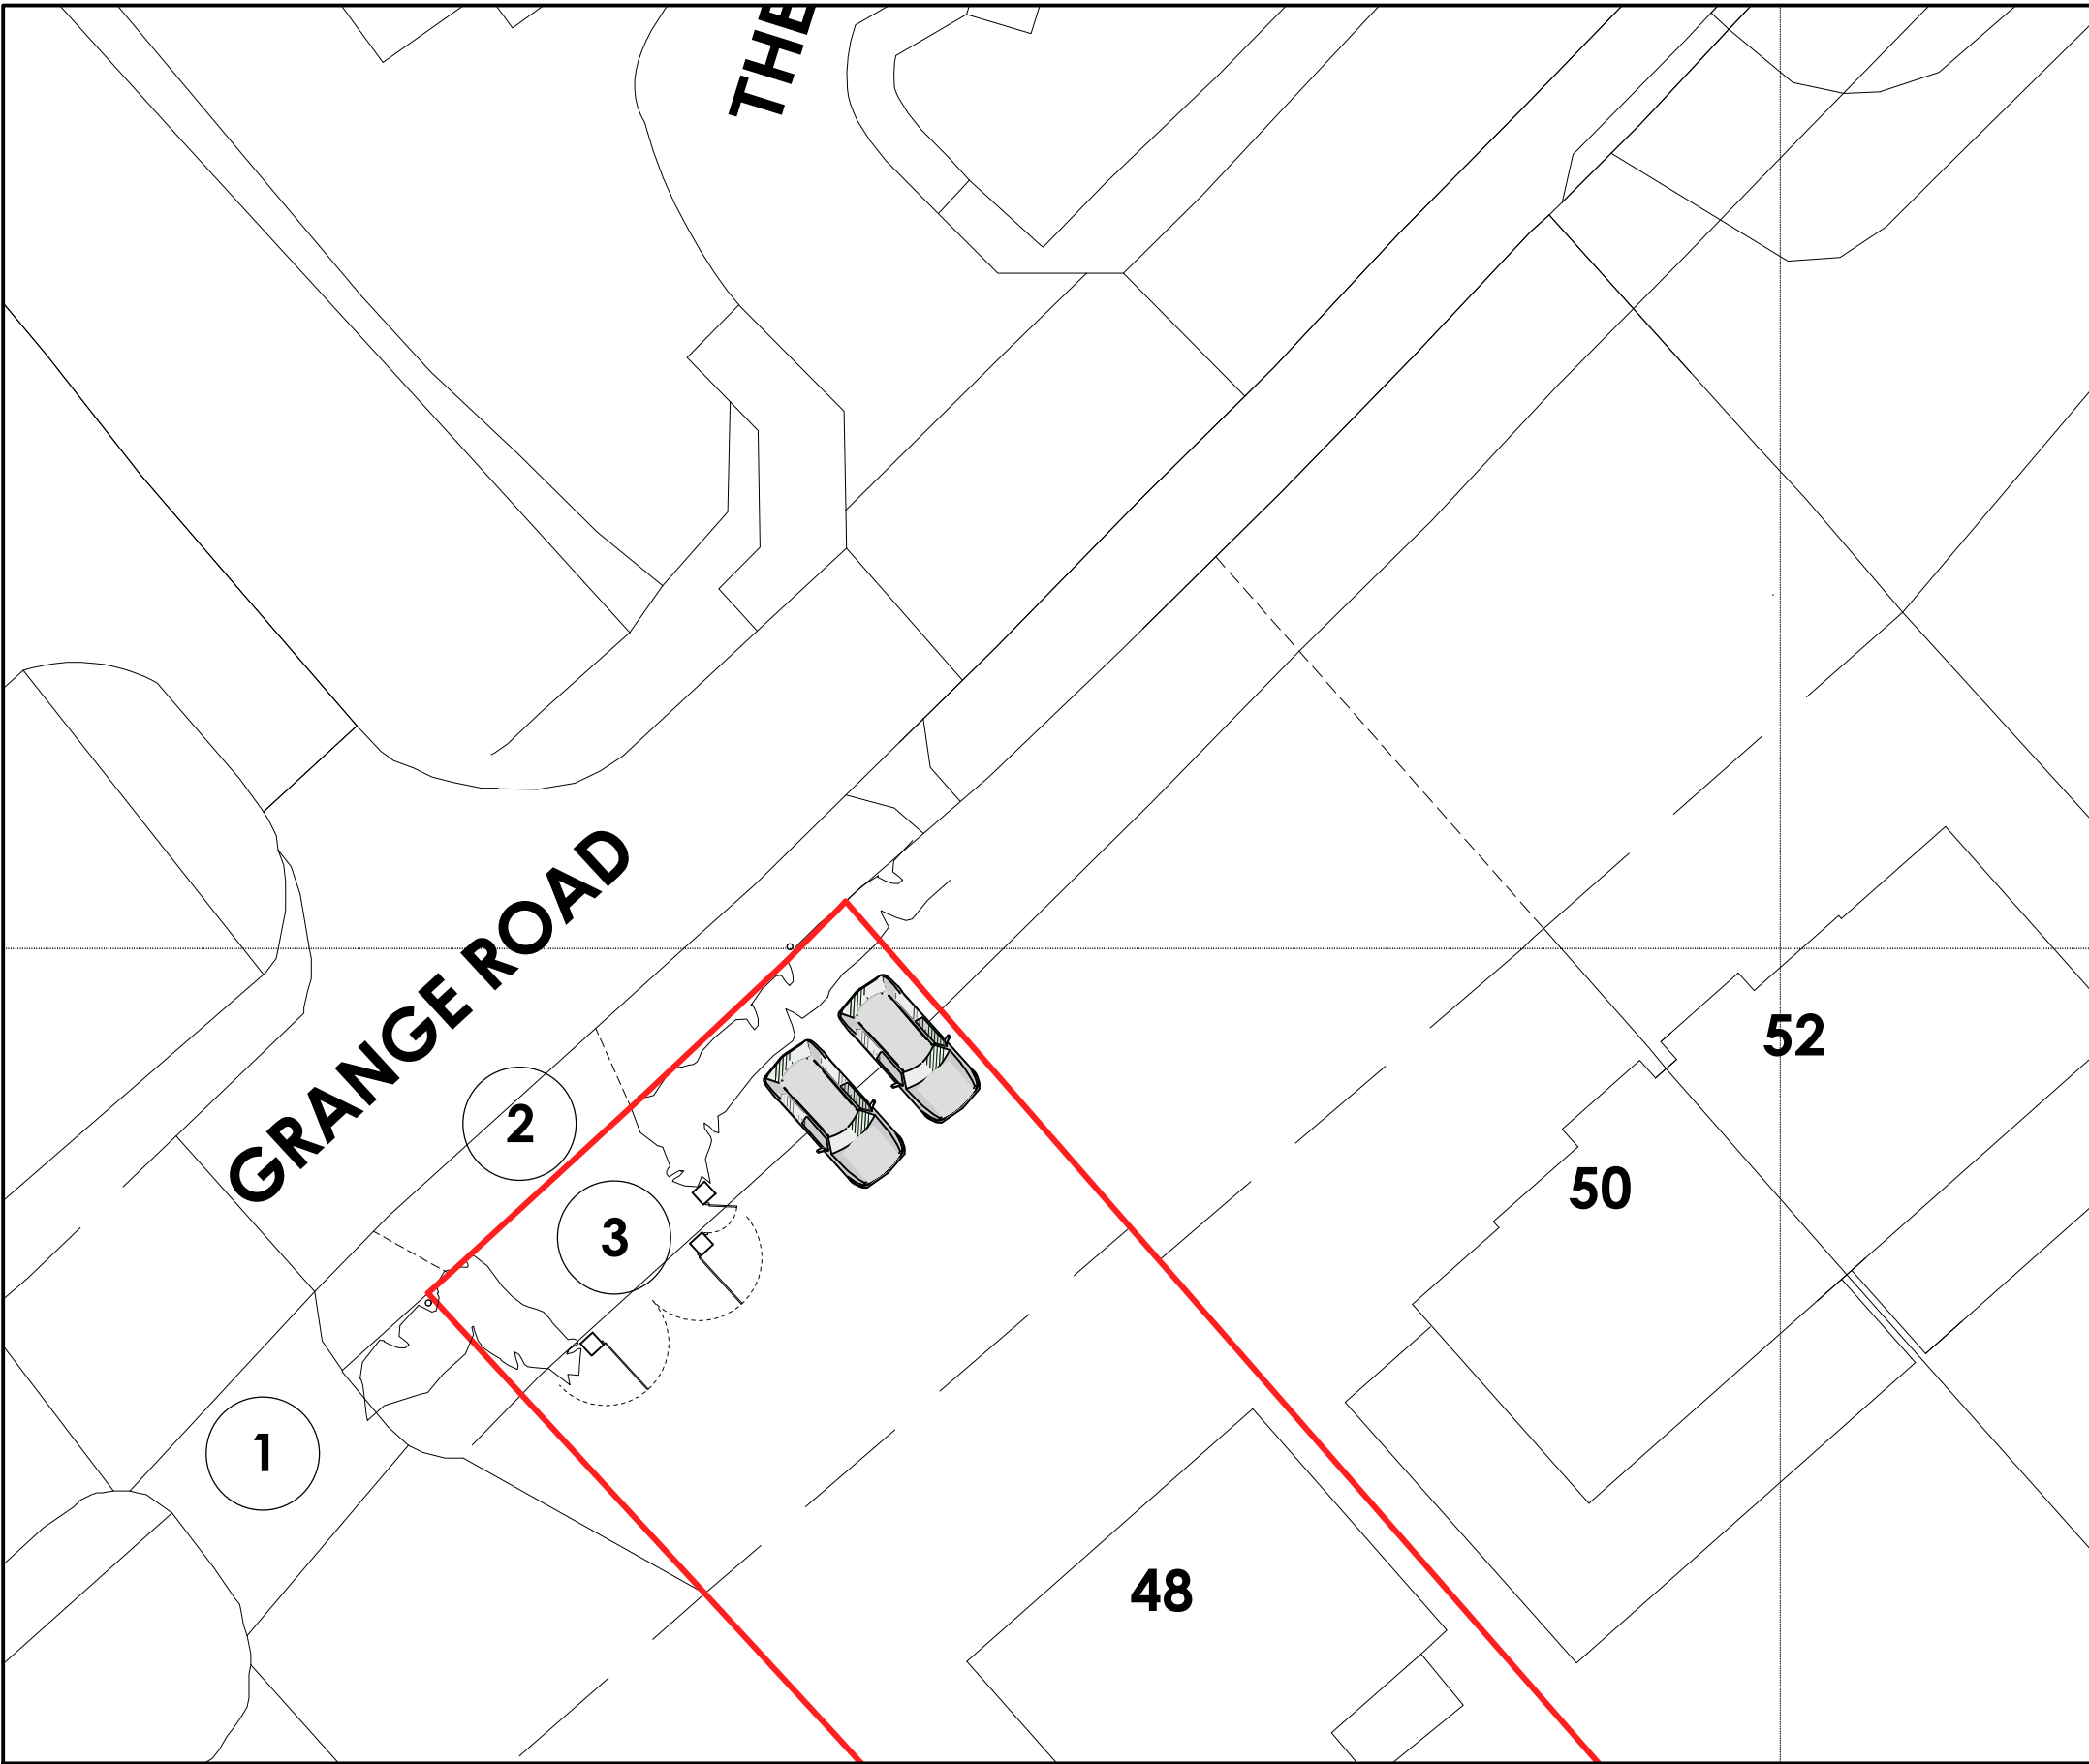


ordnance survey (c) crown copyright 2025, all rights reserved, licence number 100022432

PROPOSED SITE LAYOUT SCALE 1:200

Legend

- 1 existing shared site access from Grange Road
- 2 dropped kerb/vehicle access
- 3 proposed gates/brick piers

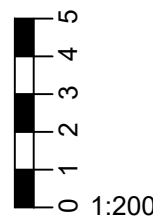

1:200


this drawing is the copyright of CMCdesign and may not be copied, altered or reproduced in any form without the written consent of CMCdesign.

it is the sole responsibility of the building owner to draw up all legal agreements with adjoining property owners to cover the over hanging of any fascias, guttering, foundations or any part of the building. CMCdesign can not be held responsible in any way whatsoever for any legal costs or other costs incurred through any neighborhood disputes.

it is the sole responsibility of the building owner to comply with the party wall act 1996 CMCdesign can not be held responsible in any way if non compliance is adopted.


use figured dimensions only in millimetres only unless stated otherwise.

all clients and contractors to check all drawings and to verify all dimensions on site prior to works commencing, any discrepancies in dimensions or boundary locations are to be brought to the attention of CMCdesign immediately before any further works take place on site

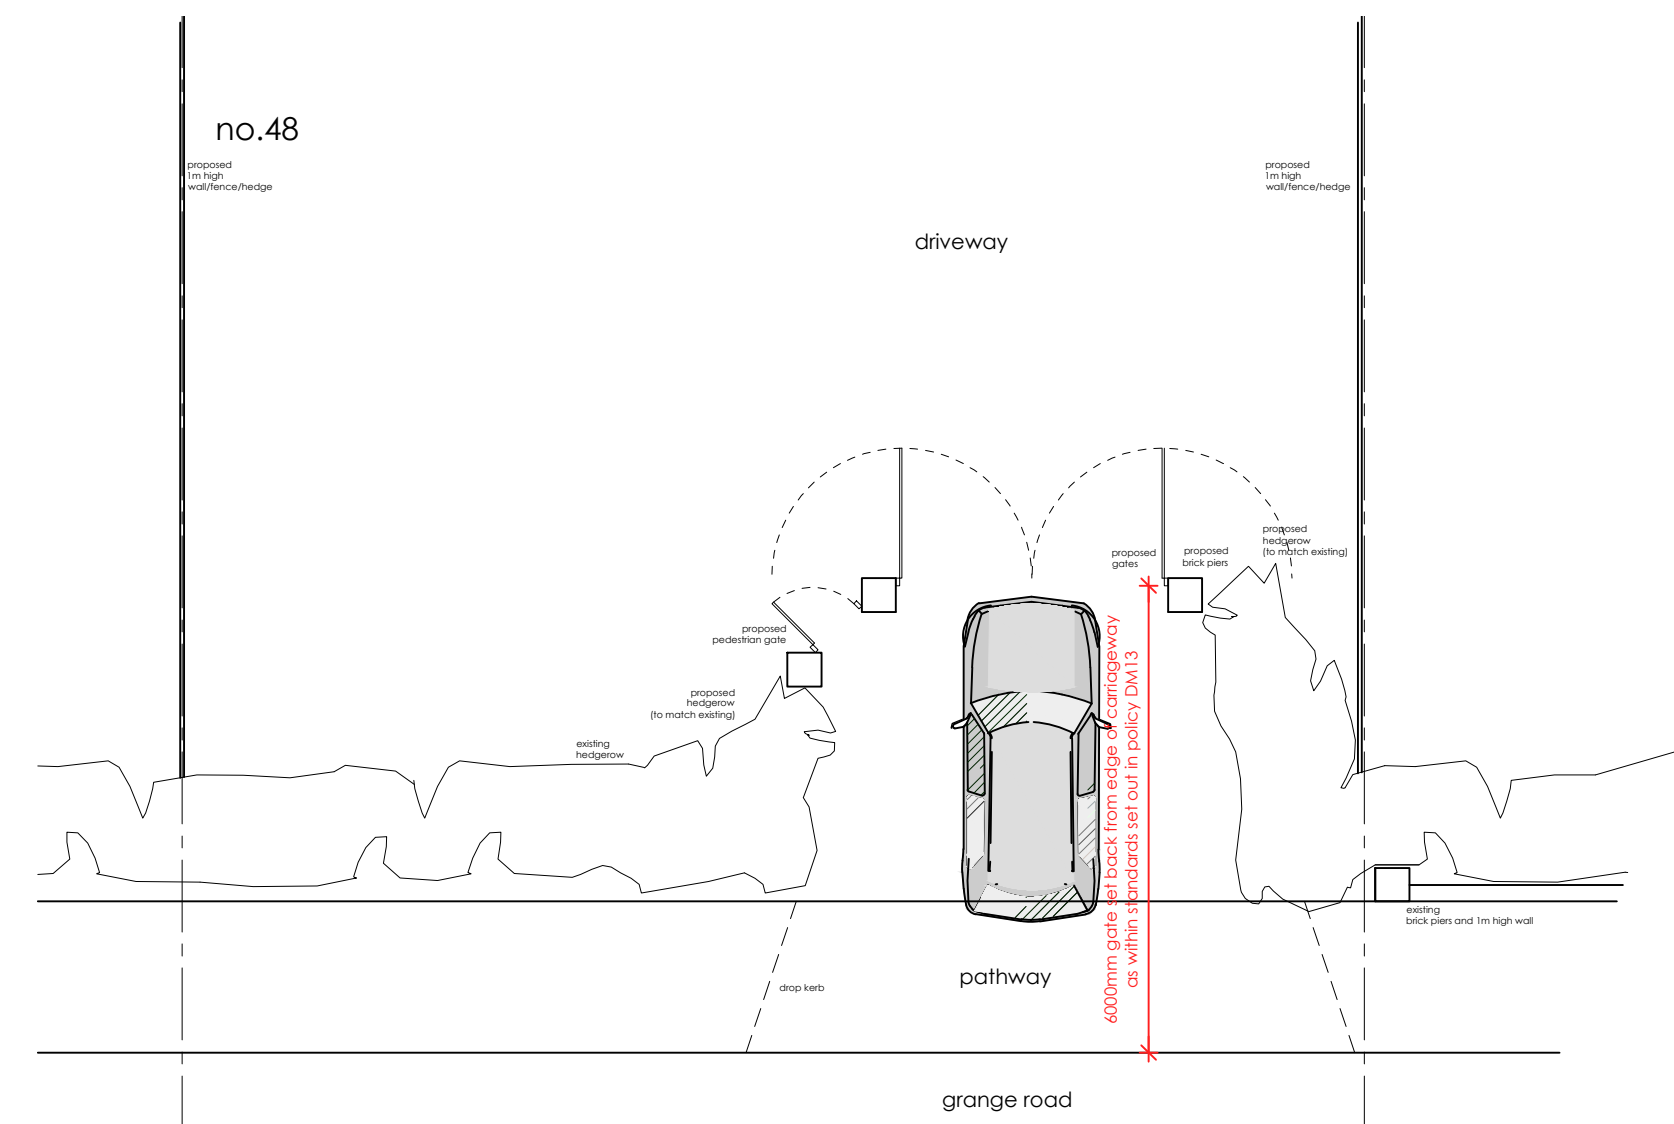

PROPOSED ENTRANCE GATES PLAN SCALE 1:100

0 1 2 3 4 5m

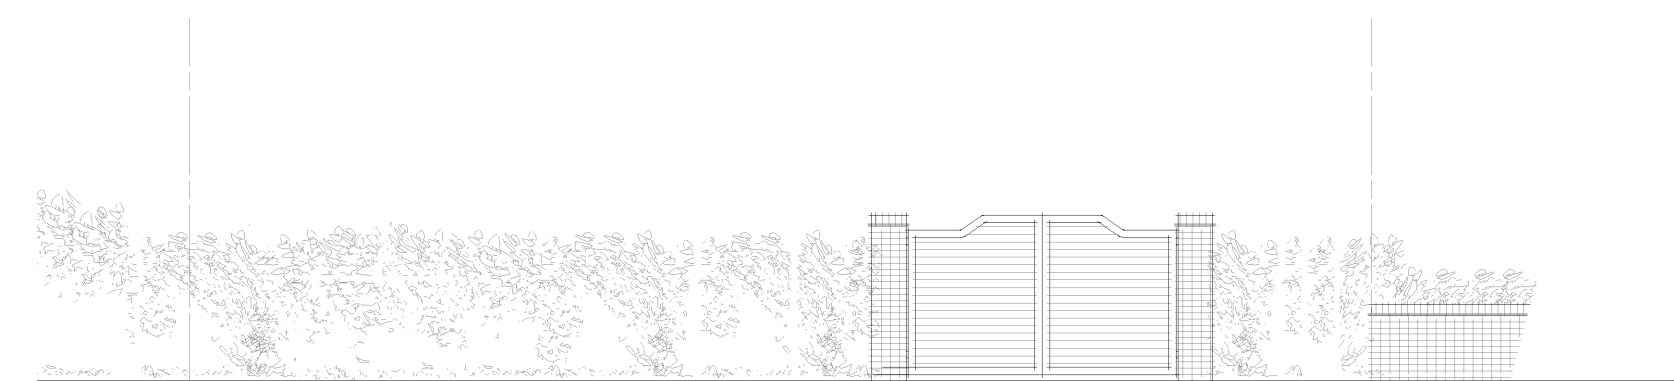

PROPOSED ENTRANCE GATES ELEVATION SCALE 1:100

0 1 2 3 4 5m

no.48

PROPOSED ENTRANCE GATES ELEVATION SCALE 1:100

0 1 2 3 4 5m

no.48

0 1 2 3 4 5m