


Planning Application No. H/26/101377  
18 Tadburn Close, SO532NF.  
Tom Wheeler, 07973 316548

Scale 1:50

Section drawing with existing and  
finished floor levels.

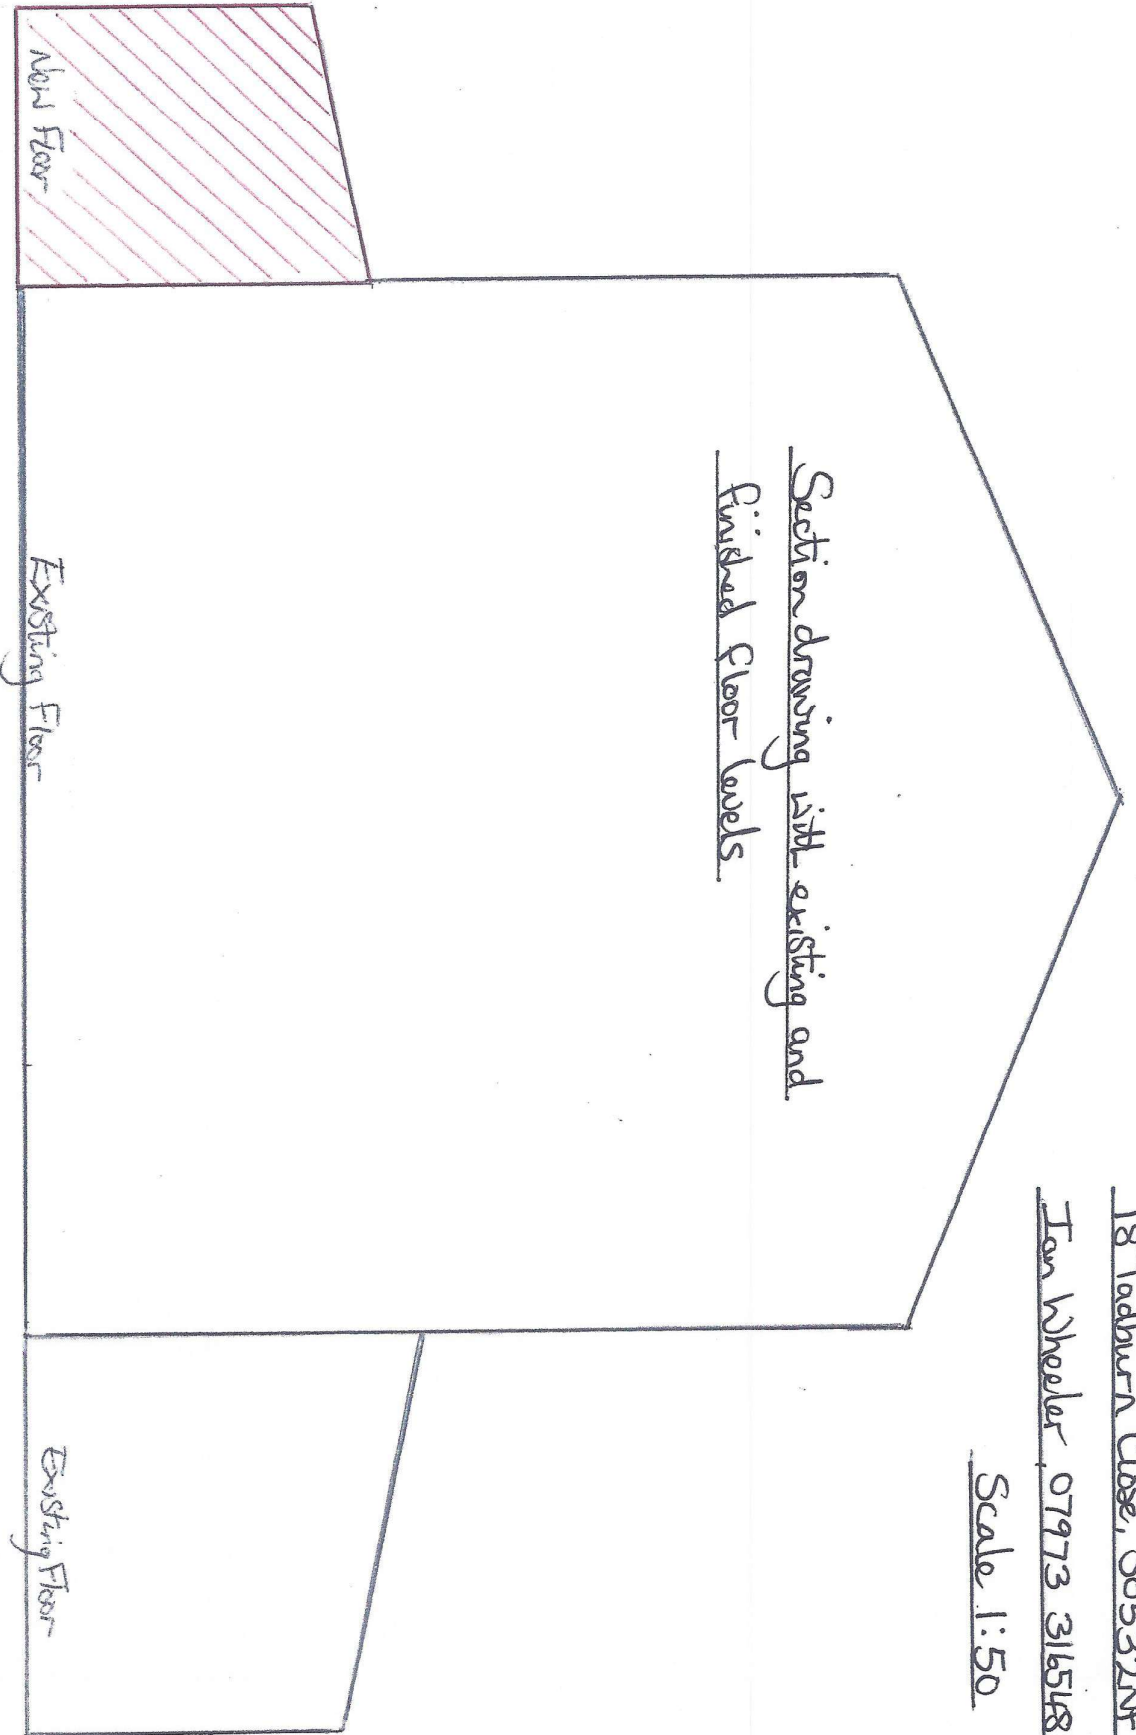

Side Elevation

