


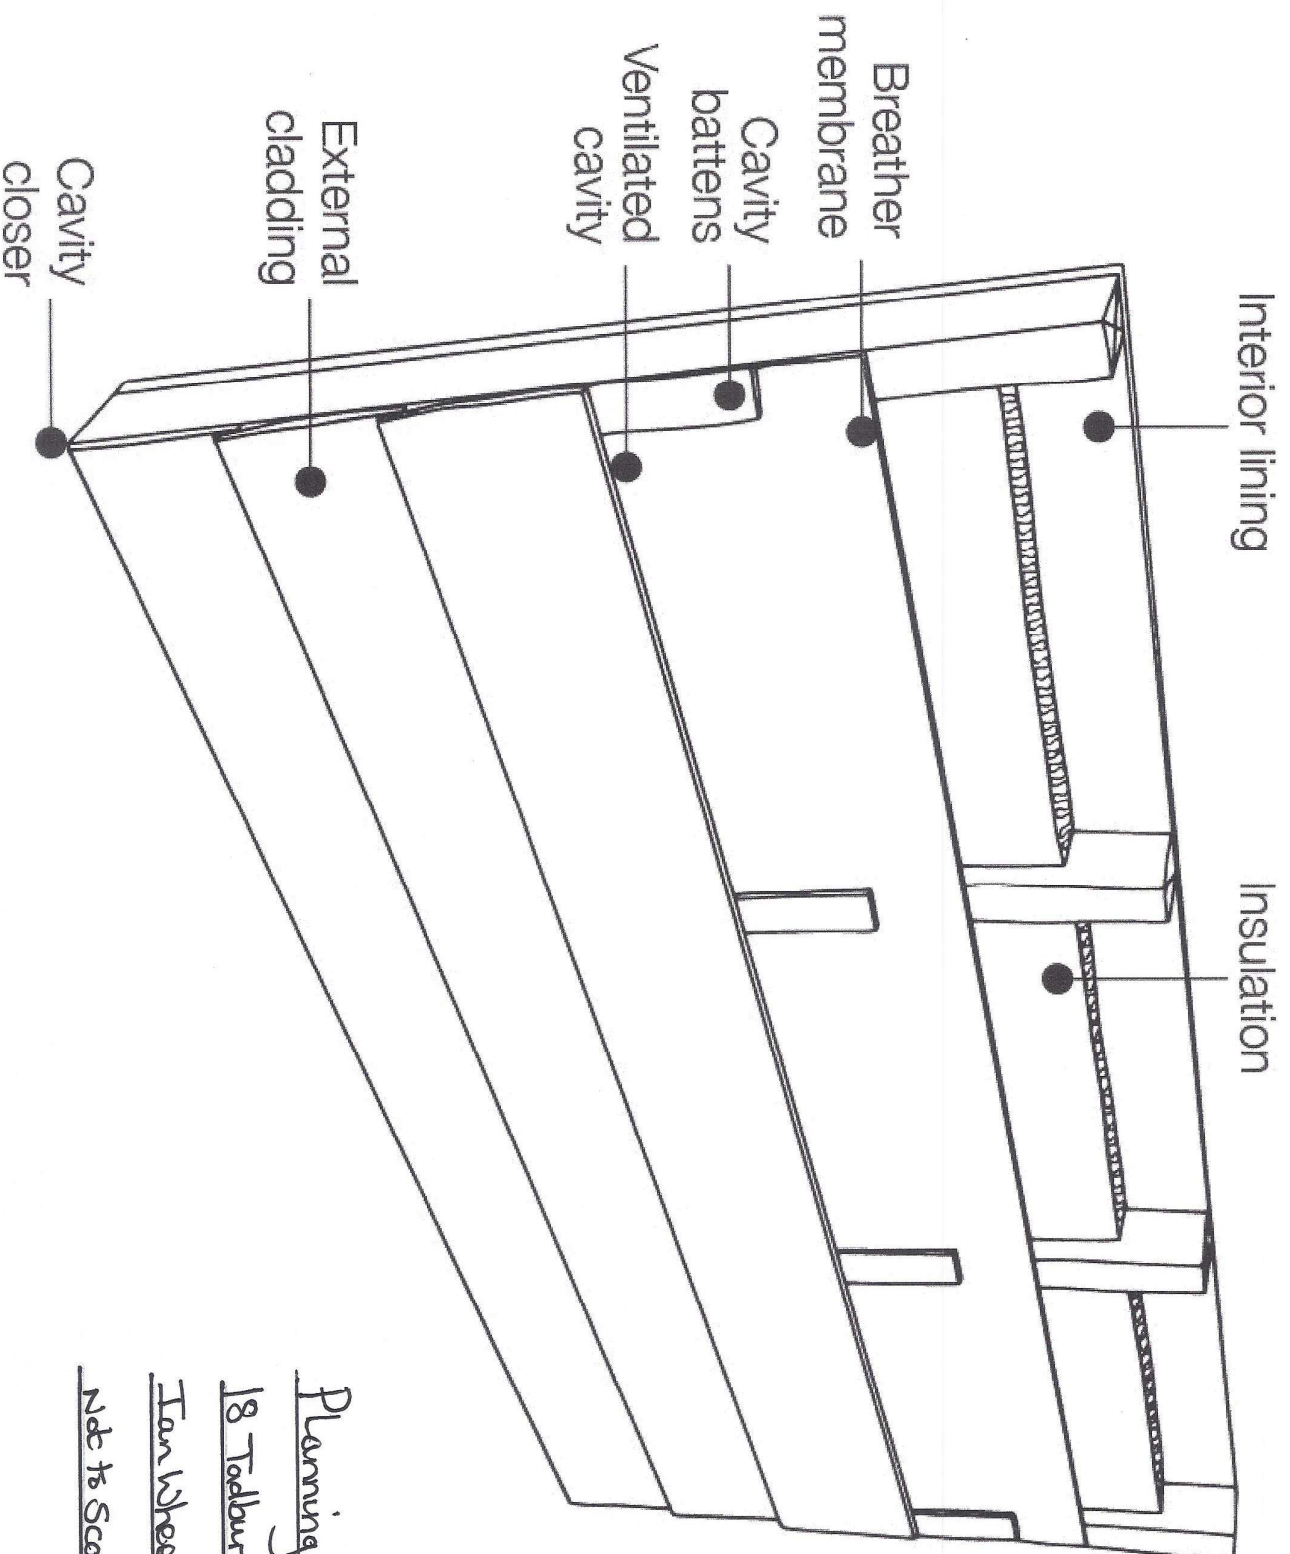

Planning Application No. H/26/101377
18 Toddburn Close, SO53 2NF
Tan Wheeler, 07973 316548
Ndc to Scale for illustration only.