


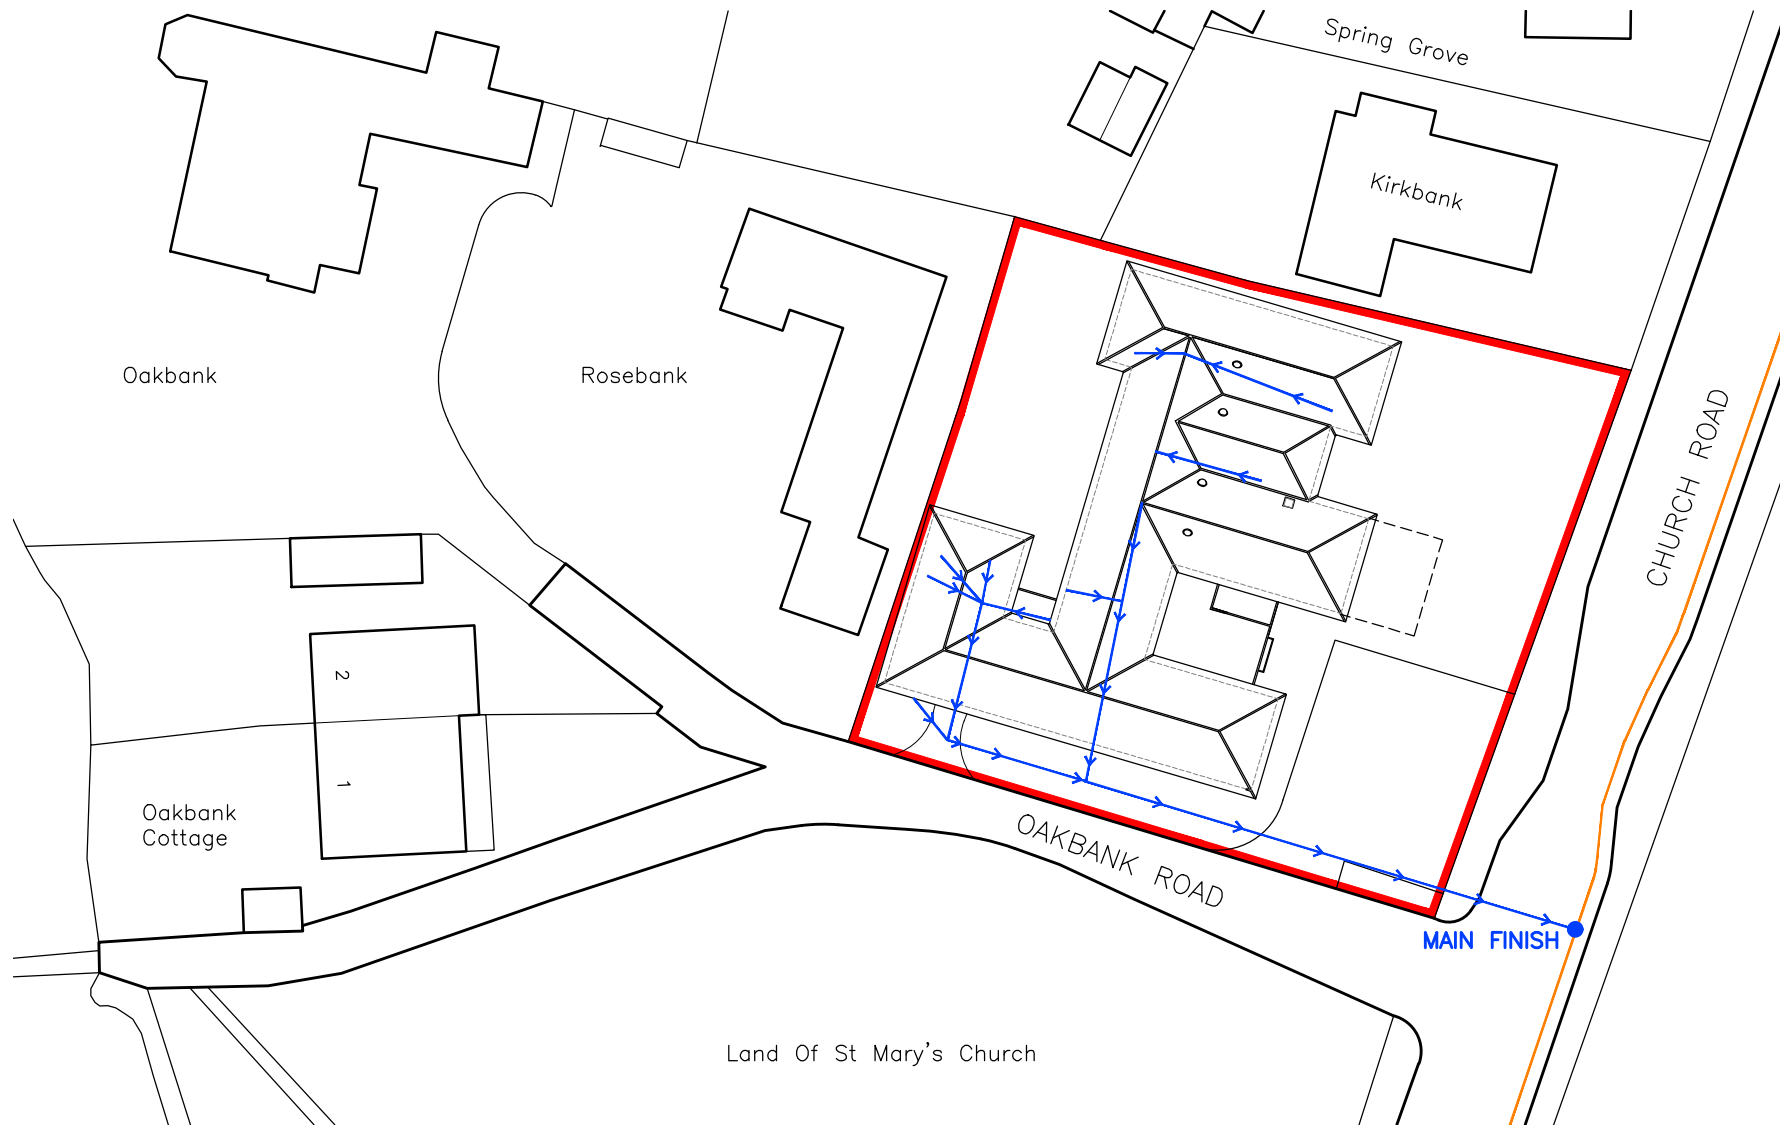

0m 10m 20m 30m 40m 50m

|   |  |                                                                                    |                         |                                                                                              |                       |
|---|--|------------------------------------------------------------------------------------|-------------------------|----------------------------------------------------------------------------------------------|-----------------------|
| <b>KNIGHT</b><br>Consulting<br><small>ARCHITECTURE - SURVEYING - PLANNING</small><br><small>admin@knight-consulting.co.uk www.knight-consulting.co.uk</small> |  | First Floor Unit 7<br>The Quarterdeck<br>Port Solent<br>PO6 4TP<br>T: 01489 660194 |                         | Project<br><b>MELLER HOUSE</b><br><b>OAKBANK ROAD</b><br><b>EASTLEIGH</b><br><b>SO50 6HF</b> |                       |
| Client<br><b>AMPFIELD COMMERCIAL LTD</b>   |  | Scale<br><b>1:500@A4</b>                                                           |                         | Date<br><b>JUL 2026</b>                                                                      |                       |
| Drawing<br><b>FOUL DRAINAGE</b>   |  | Project no.<br><b>KC</b>                                                           | Sequential<br><b>01</b> | Bldg/Floor<br><b>A</b>                                                                       | Detail<br><b>FOUL</b> |
|   |  |                                                                                    |                         | Rev<br><b>.</b>                                                                              |                       |