


The Cottage  
School Lane  
Hamble  
Location Plan  
Scale 1:1250 @ A4

Drawing No.  
CM02-900-1st

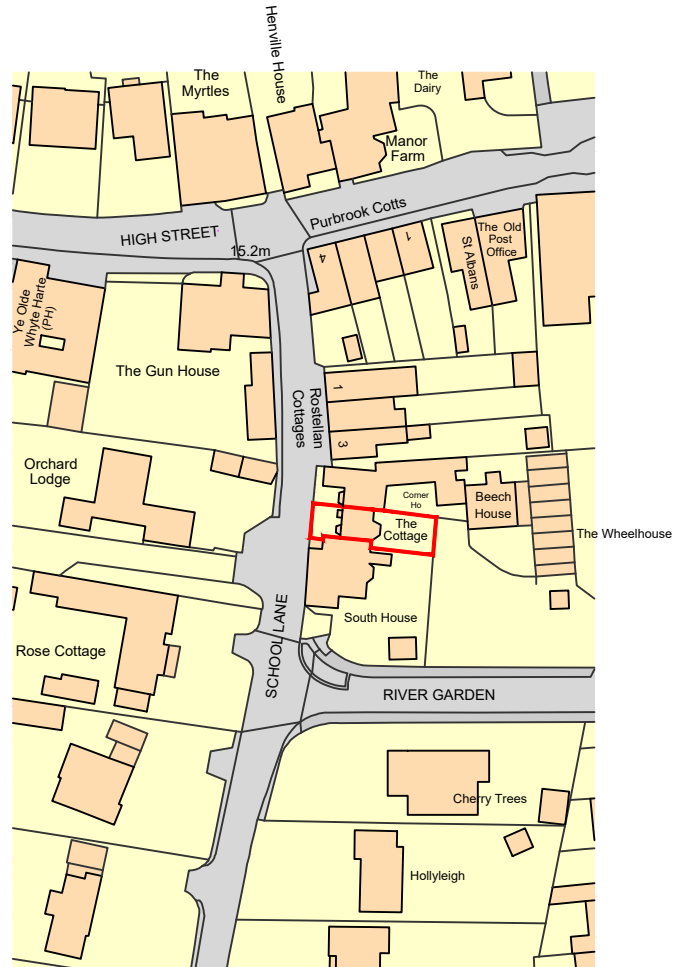

Ordnance Survey, (c) Crown Copyright 2026. All rights reserved. Licence number 100022432

Land Registry Plan  
Scale - 1:1250



0m 5 10 20 30 40 50m  
Scale 1:1250