


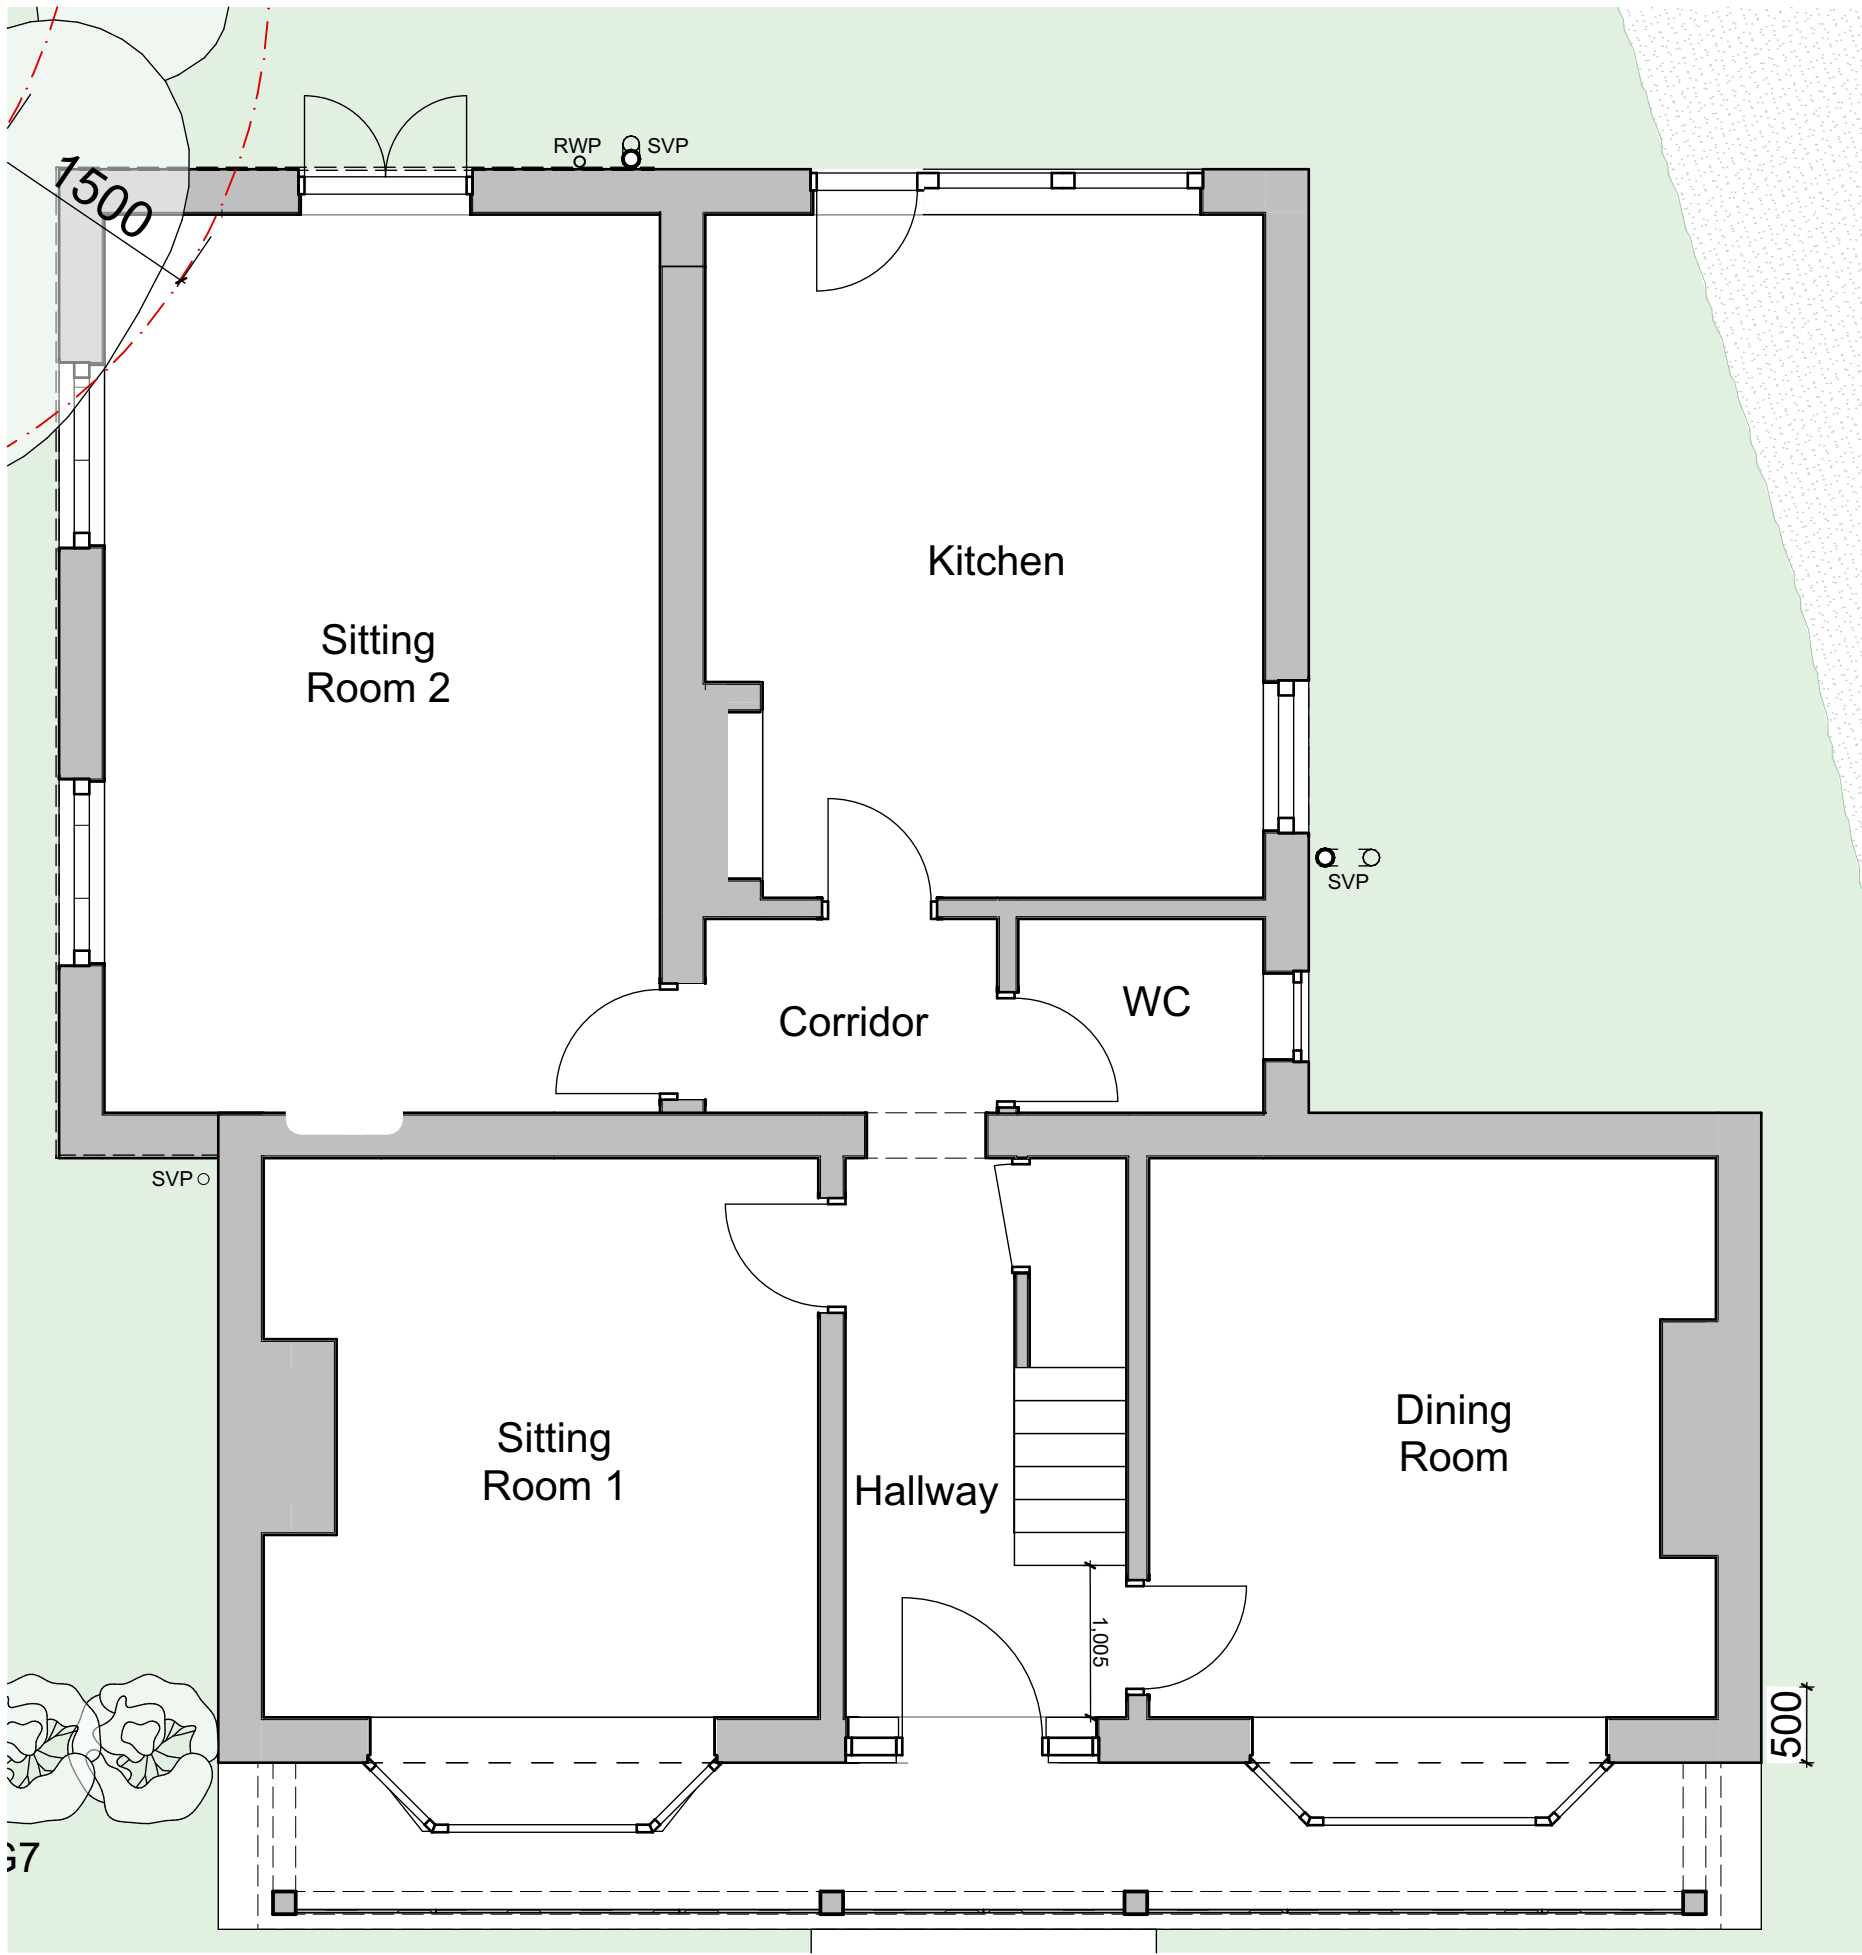


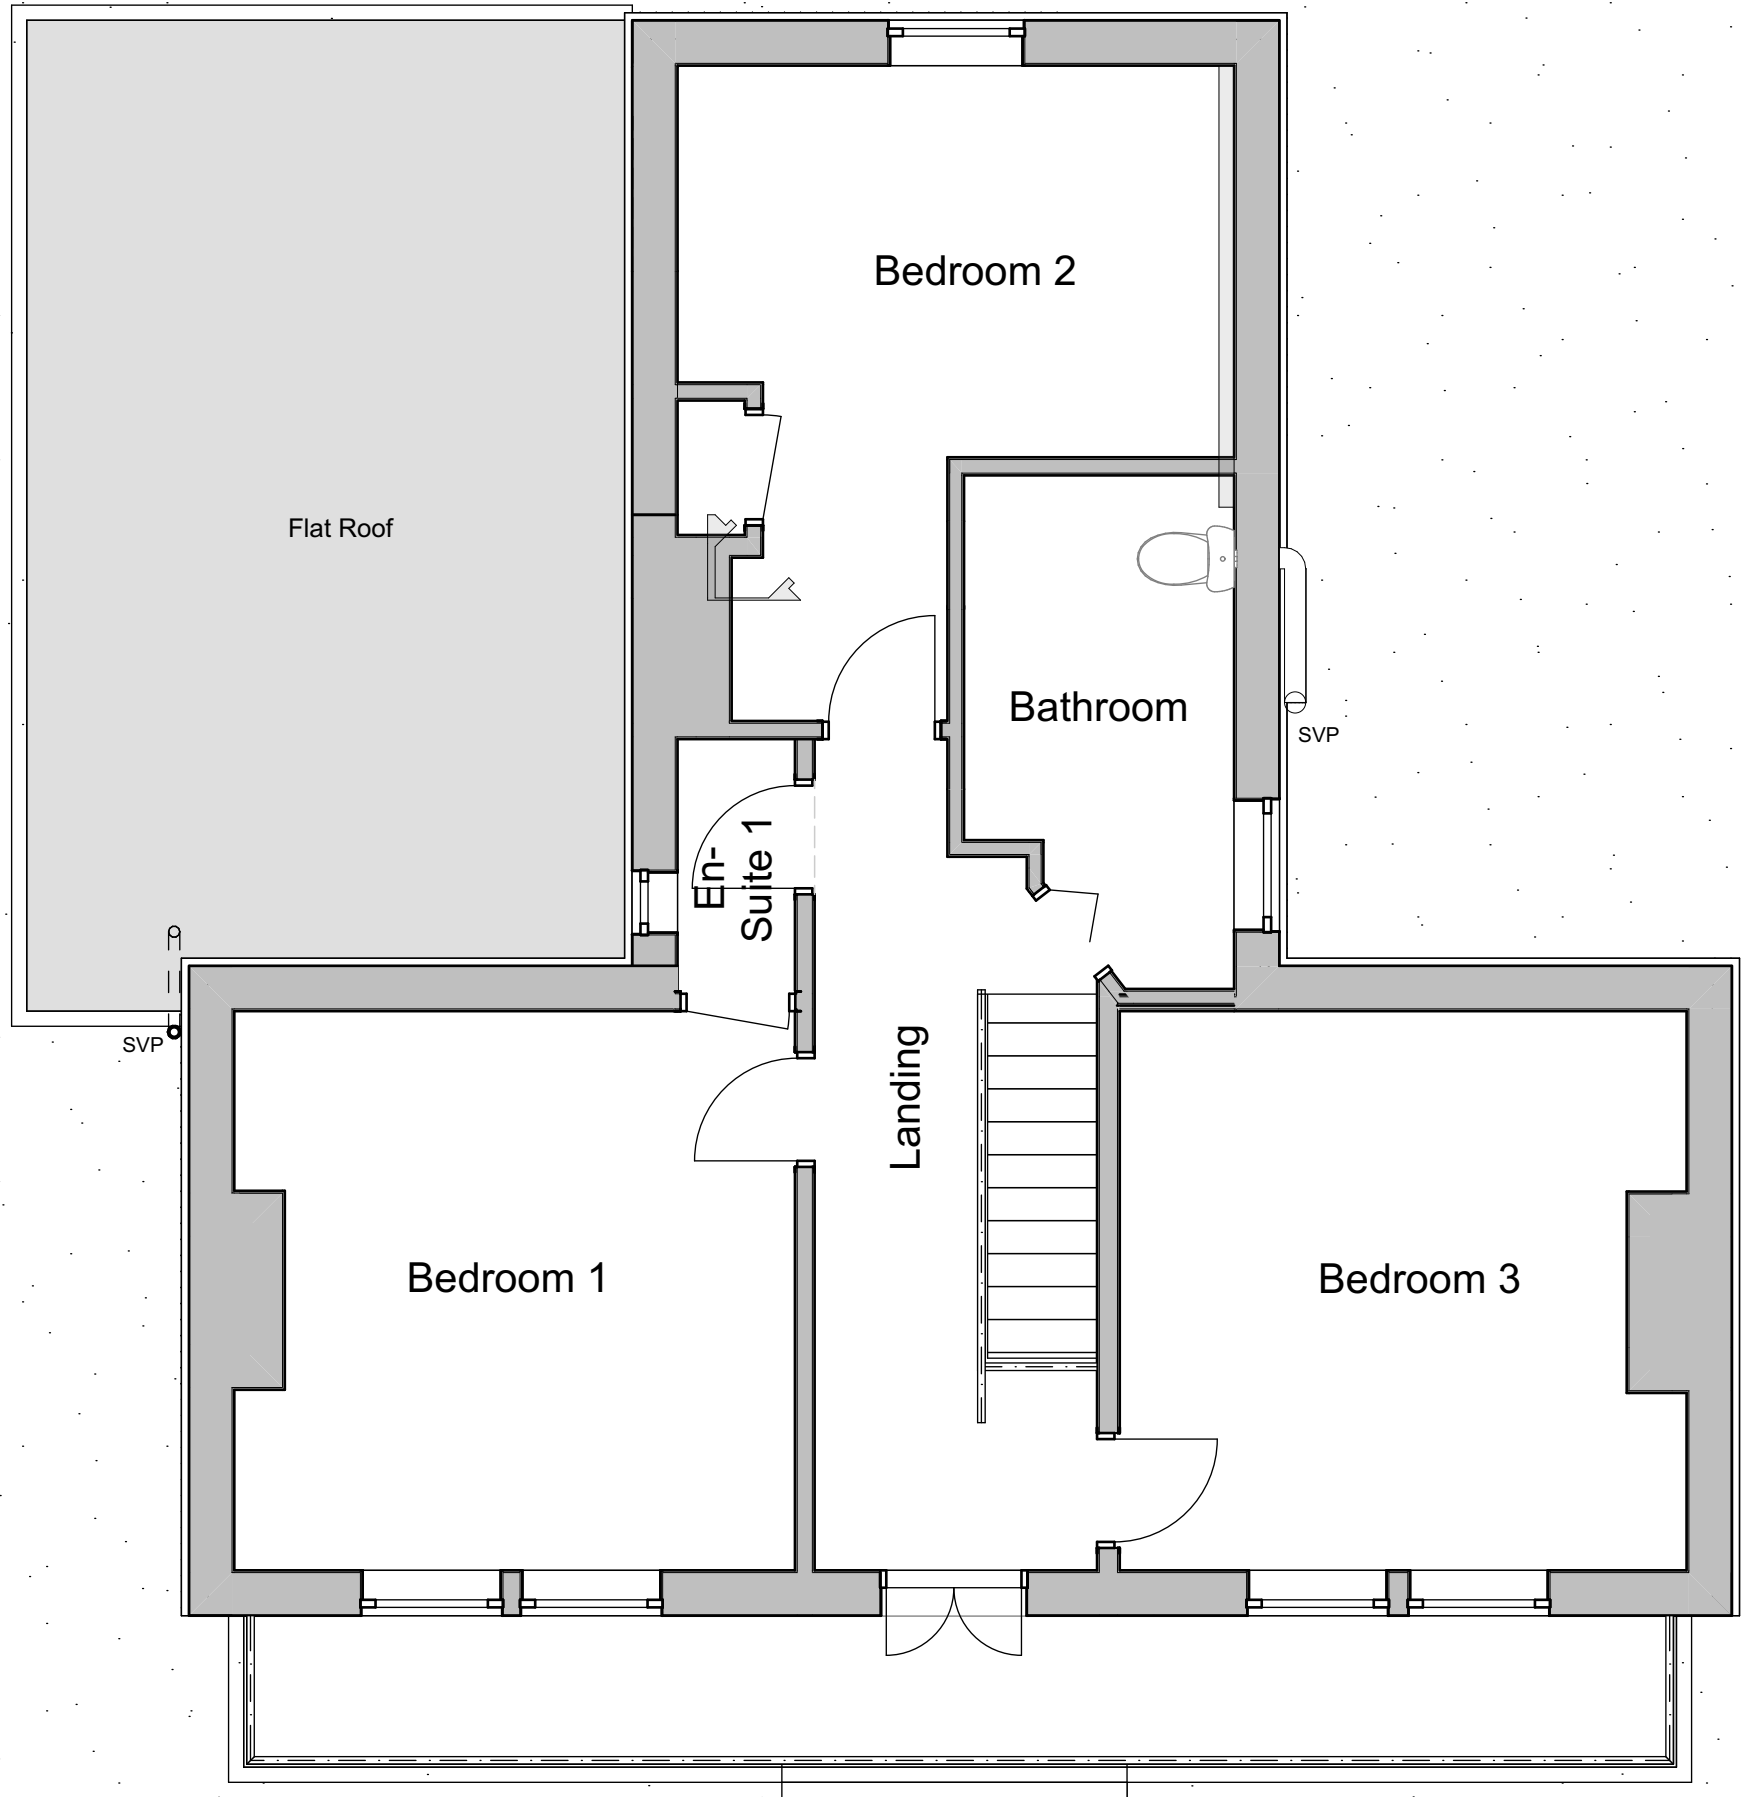


1
- GF-Ground Floor
1:50

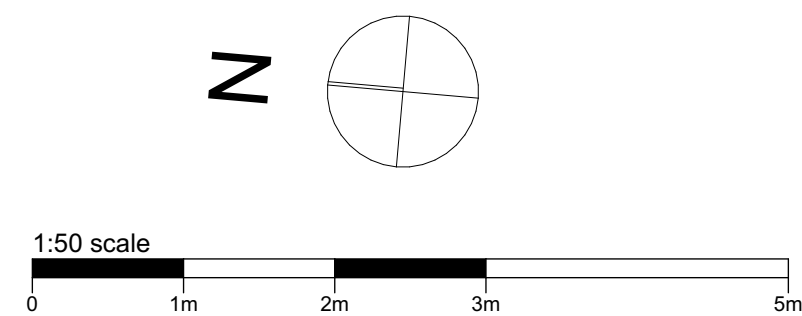

2
- 01-First Floor
1:50

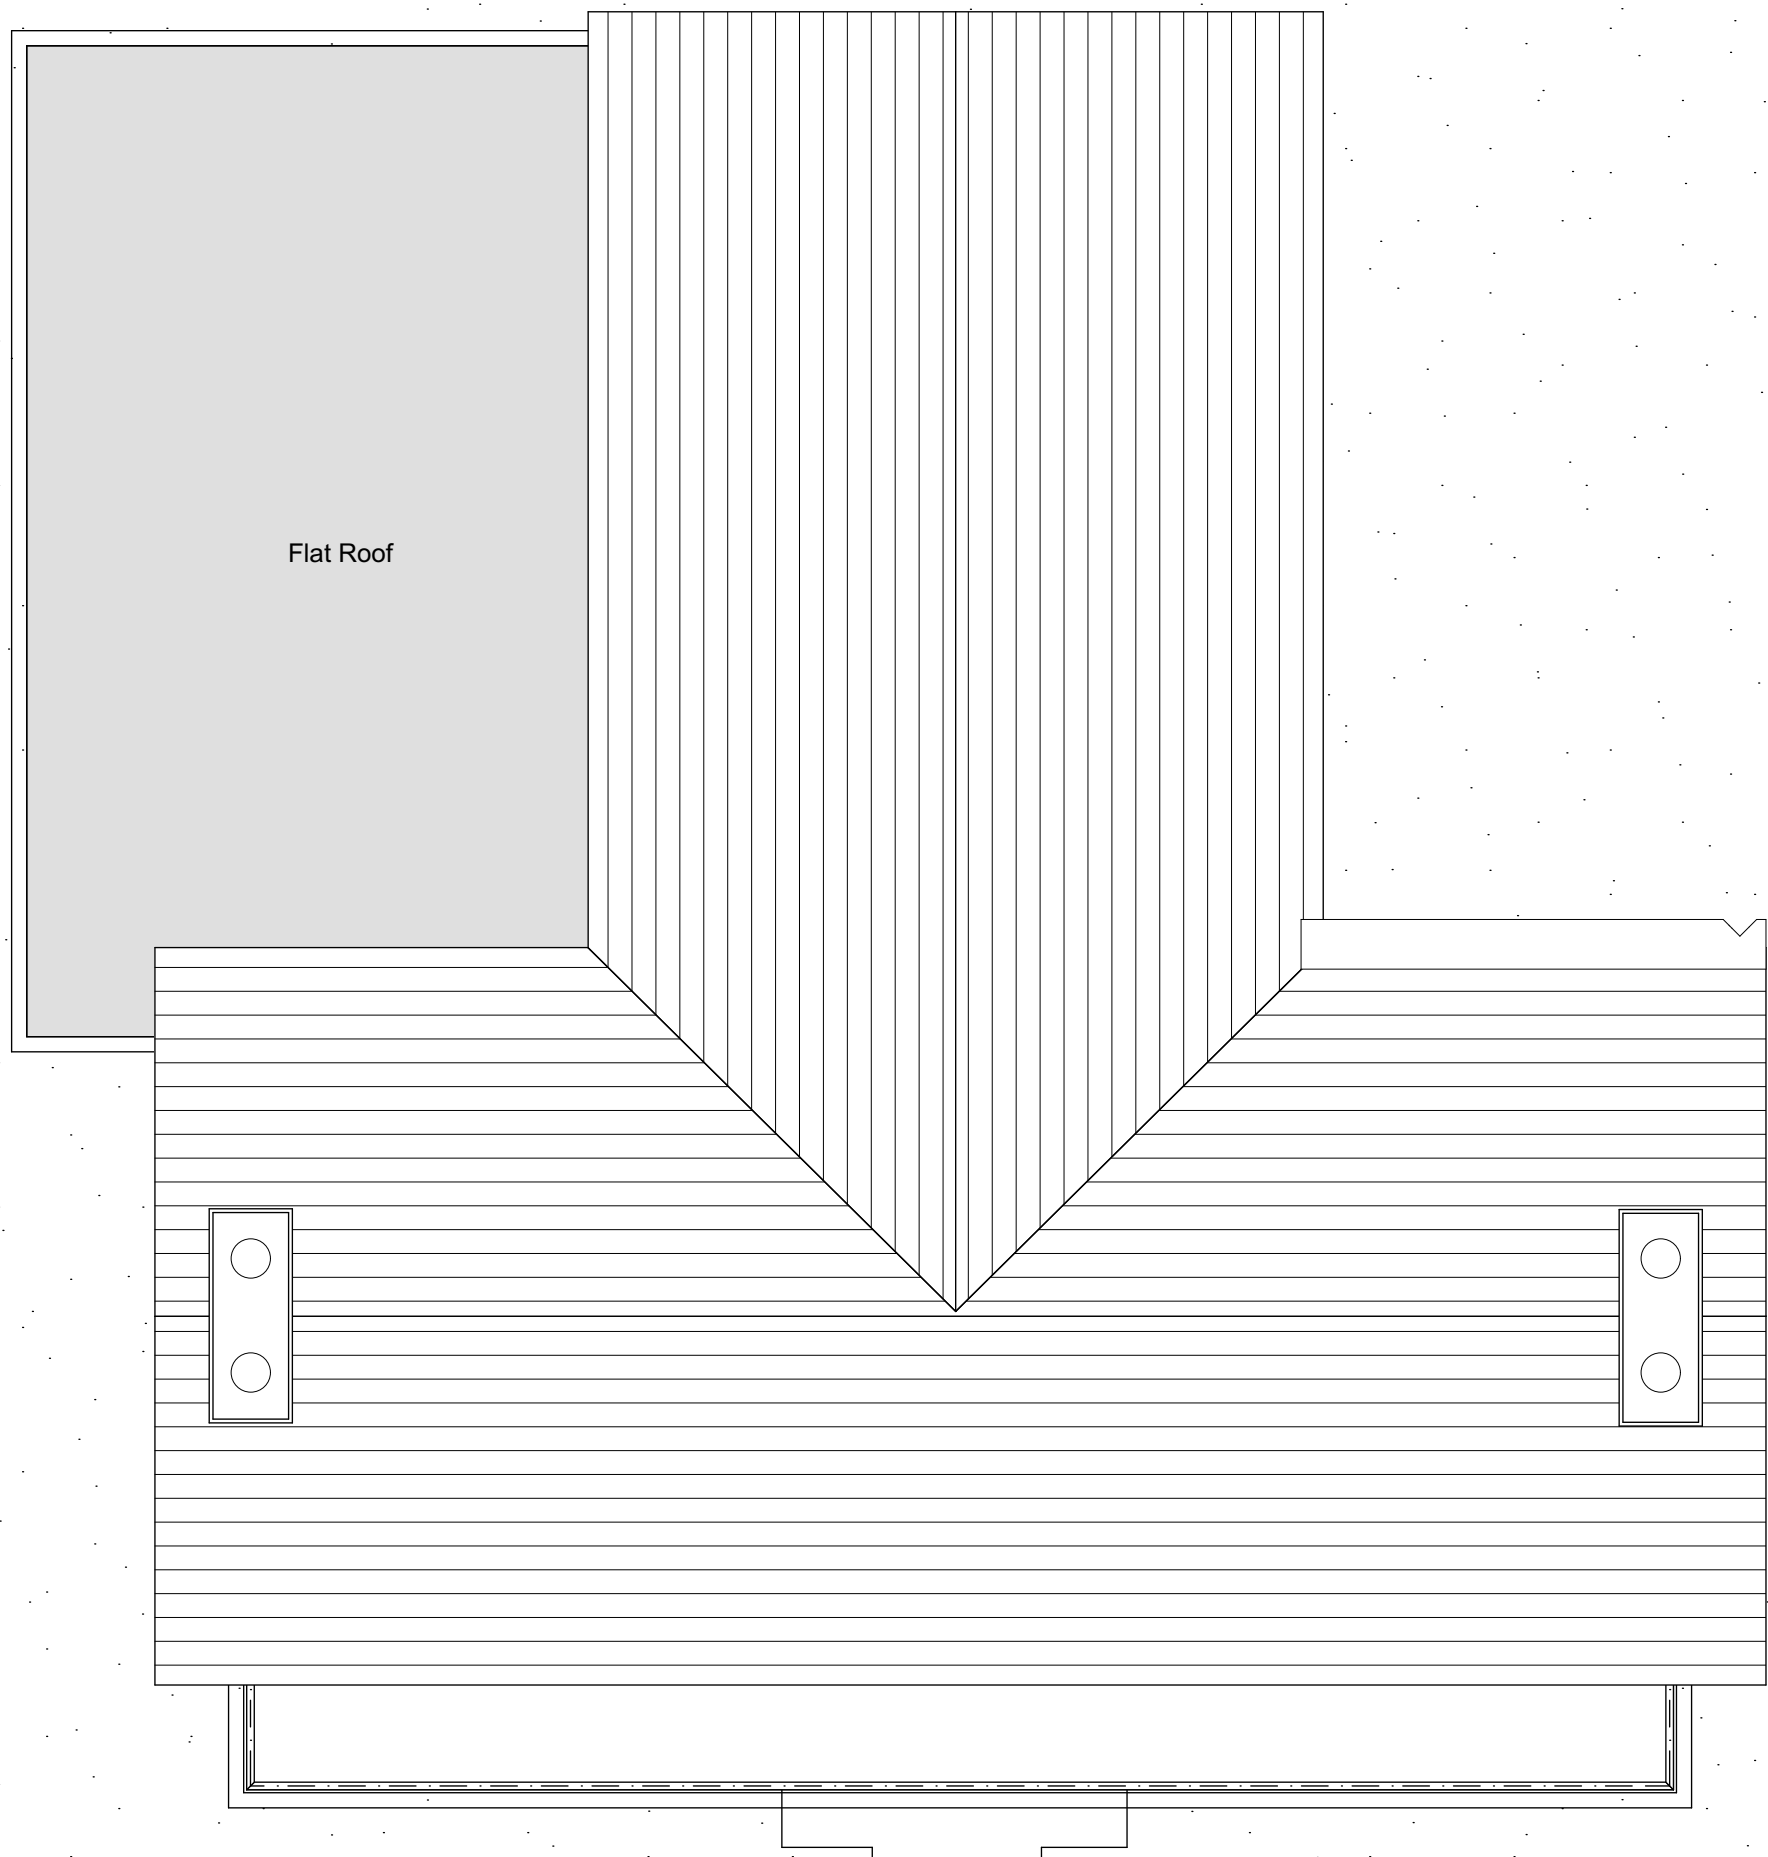

3
- Roof
1:50

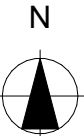

Location Plan

Ordnance Survey (c) Crown Copyright 2026. All rights reserved. Licence number 100022432

PLANNING APPROVAL

P1	Planning Requests and Arbo info included	10.07.26	FR
Revision	Description	Date	Drawn

Designer :



Project :

Park Road
145 Park Road, Chandler's Ford,
Eastleigh, SO53 1HT

Drawing :

Existing Plans

Date :	Scale :	
JULY 2026	1:50 @ A1	
Drawing No. :	Status :	Revision:
164 / 101	Planning	P1