



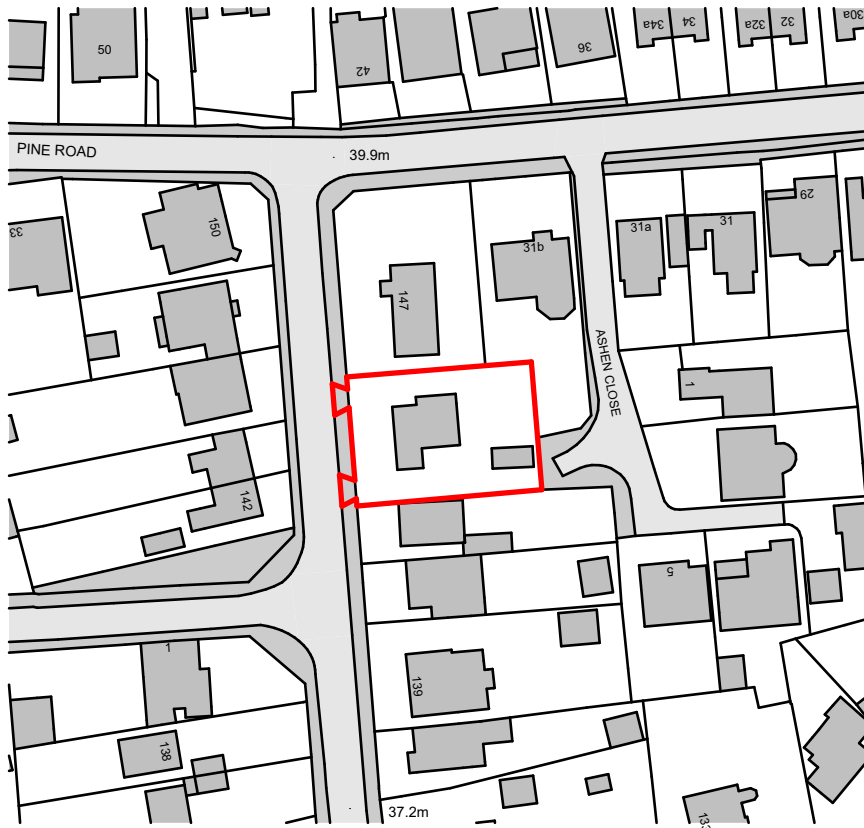

Ordnance Survey, (c) Crown Copyright 2026. All rights reserved. Licence number 100022432

1:1250 scale

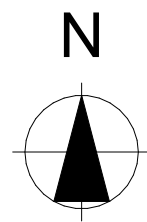

PLANNING APPROVAL

P4	Dropped kerb updated	14.07.26	FR
P3	Dropped kerb updated	10.07.26	FR
P2	Dropped kerbs added	11.03.26	FR
P1	Preliminary Issue	27.01.26	GM
Revision	Description	Date	Drawn

Designer :



Project :
Park Road
145 Park Road, Chandler's Ford,
Eastleigh, SO53 1HT

Drawing :
Location Plan

Date : JULY 2026	Scale : 1:1250 @ A1	Revision:
Drawing No. : 164 / 100	Status : Planning	P4