


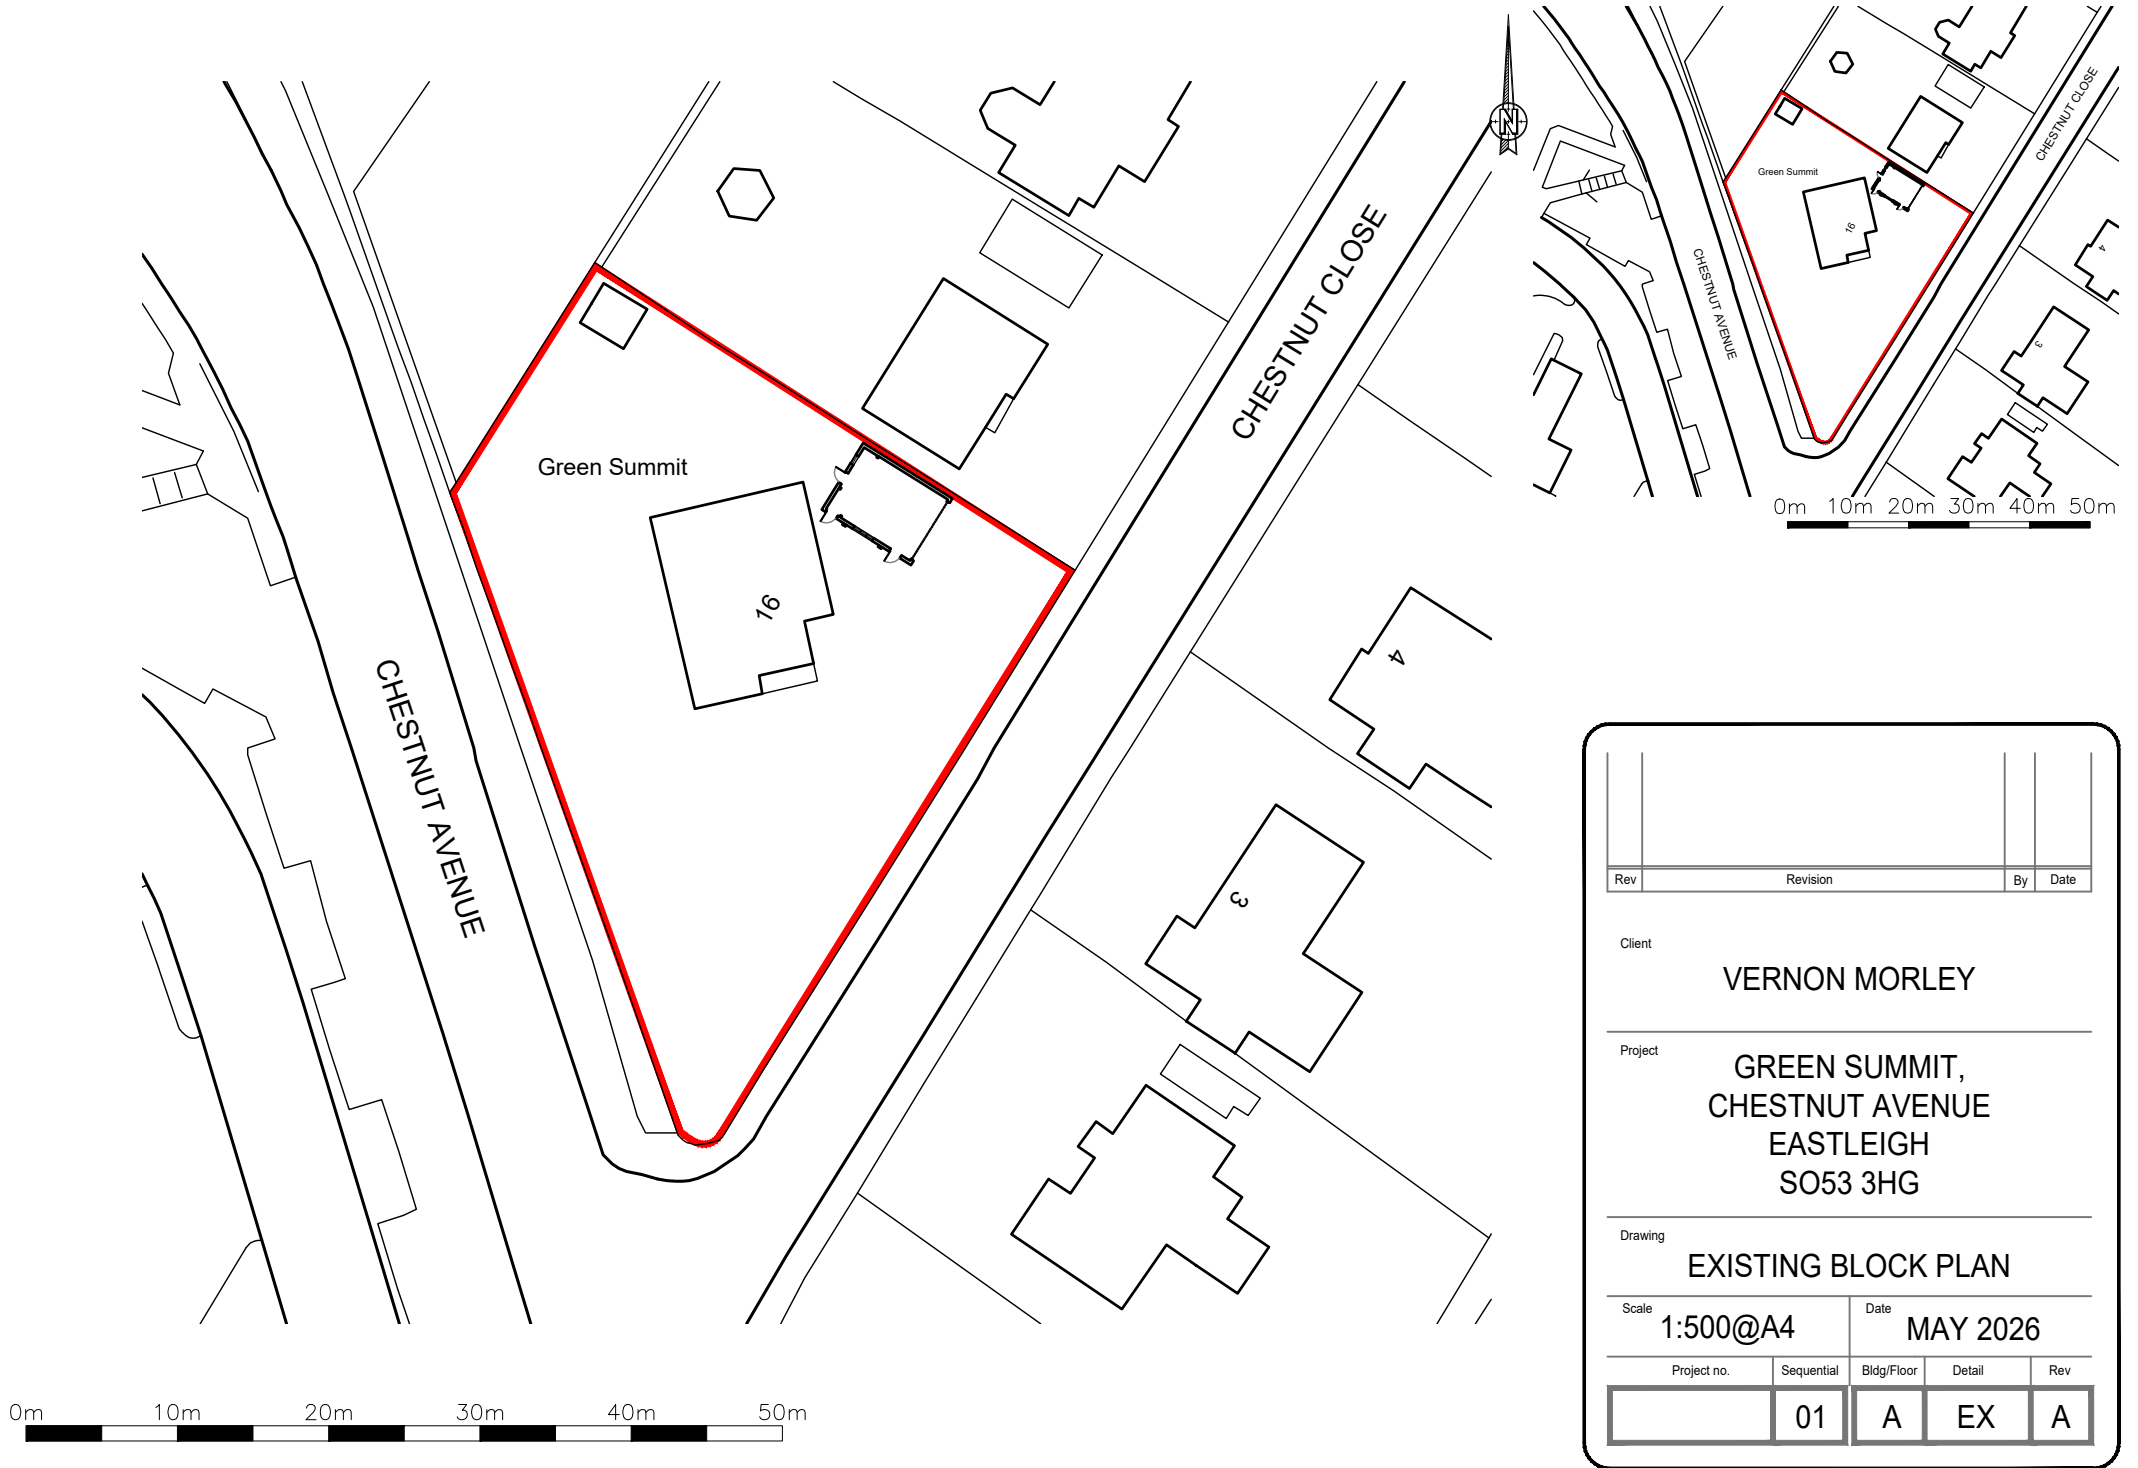

Rev	Revision	By	Date	
Client VERNON MORLEY				
Project GREEN SUMMIT, CHESTNUT AVENUE EASTLEIGH SO53 3HG				
Drawing EXISTING BLOCK PLAN				
Scale 1:500@A4		Date MAY 2026		
Project no.	Sequential	Bldg/Floor	Detail	Rev
	01	A	EX	A