



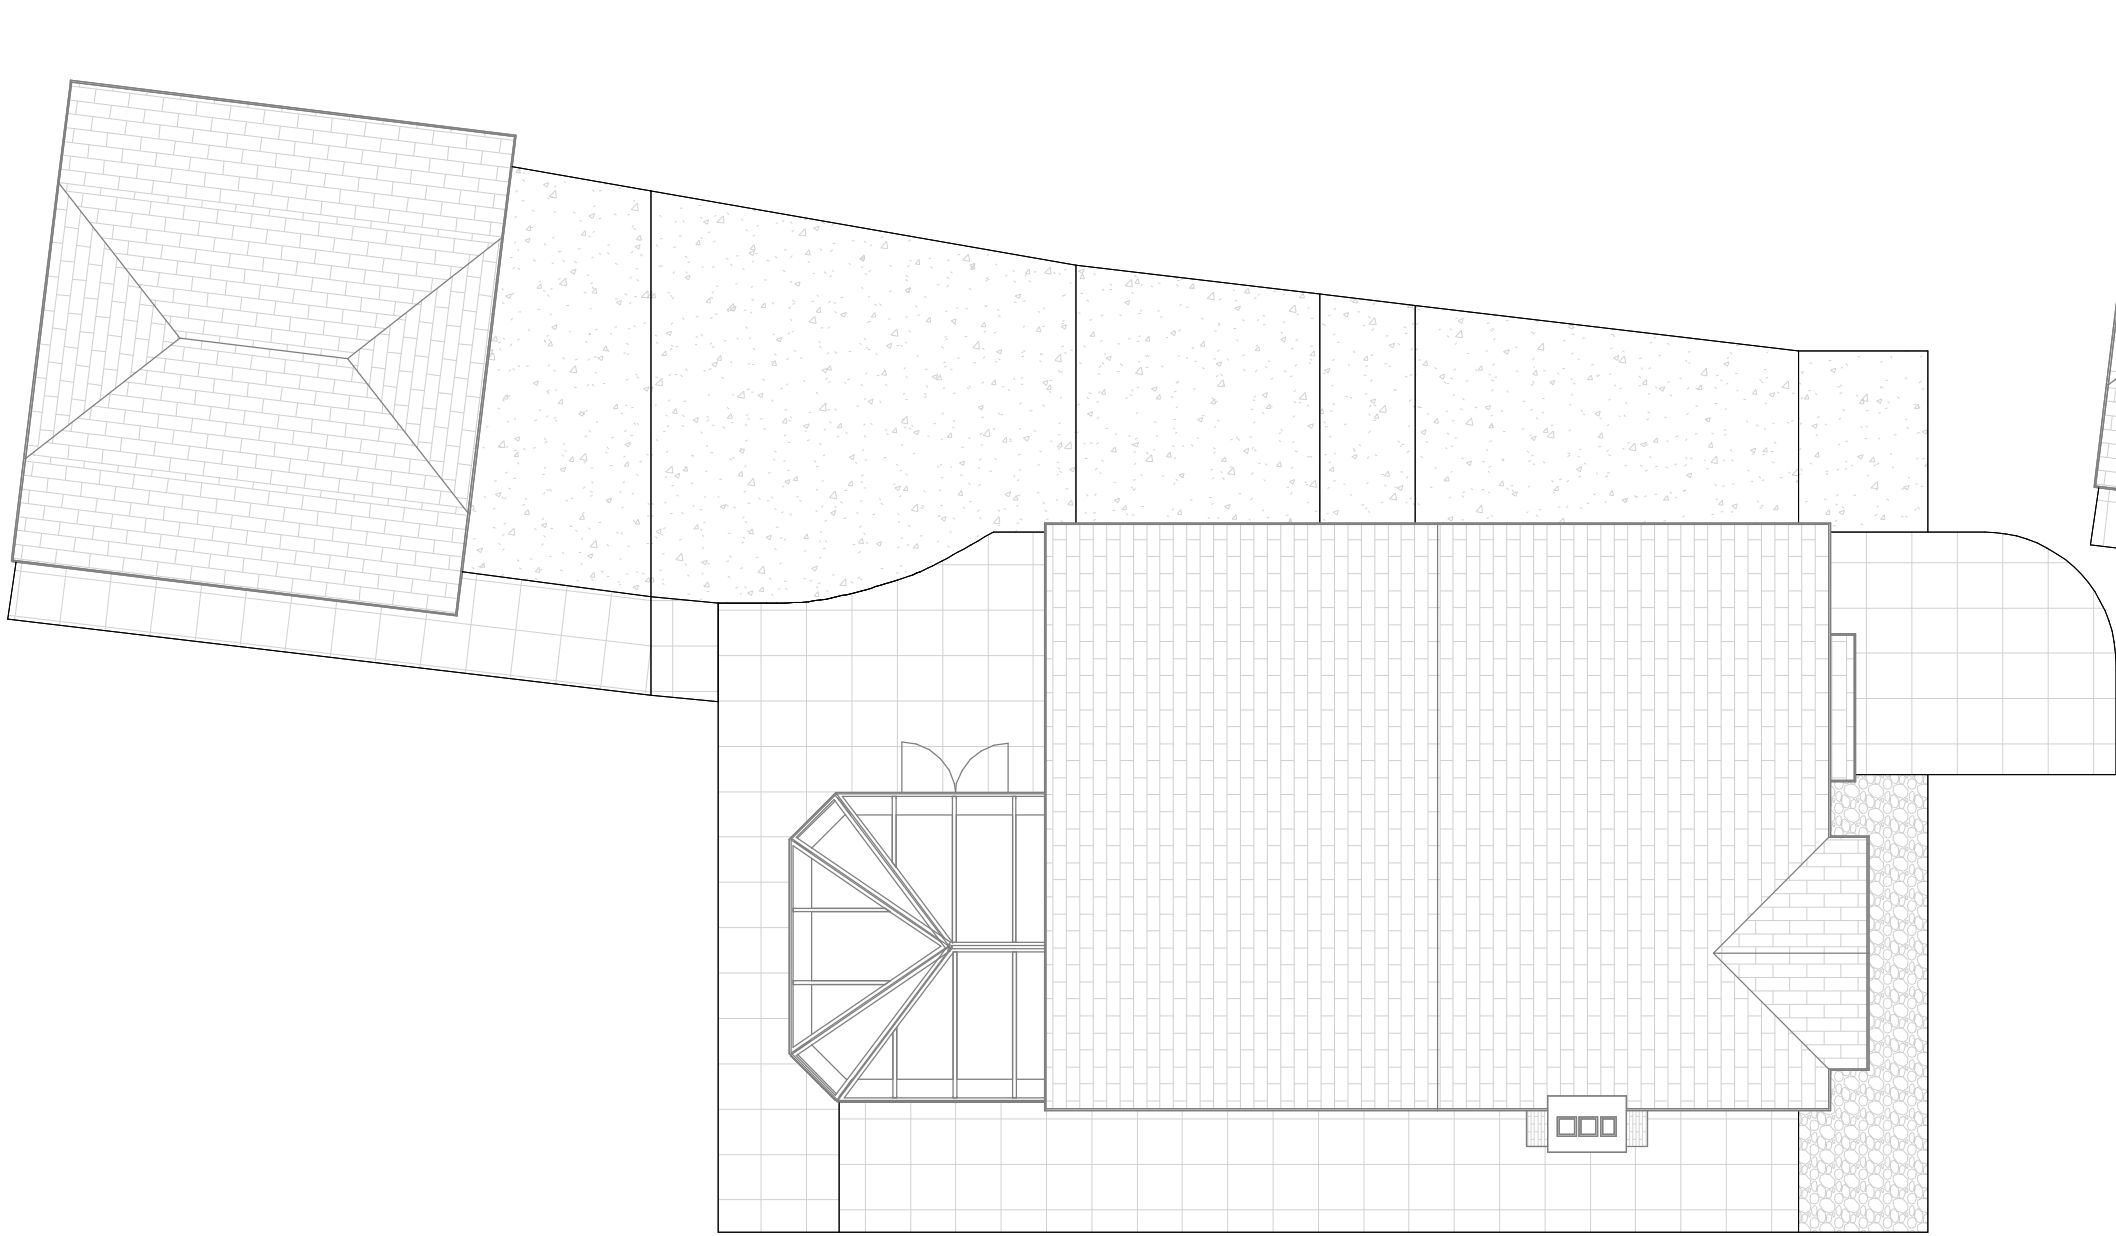

Existing Roof Plan

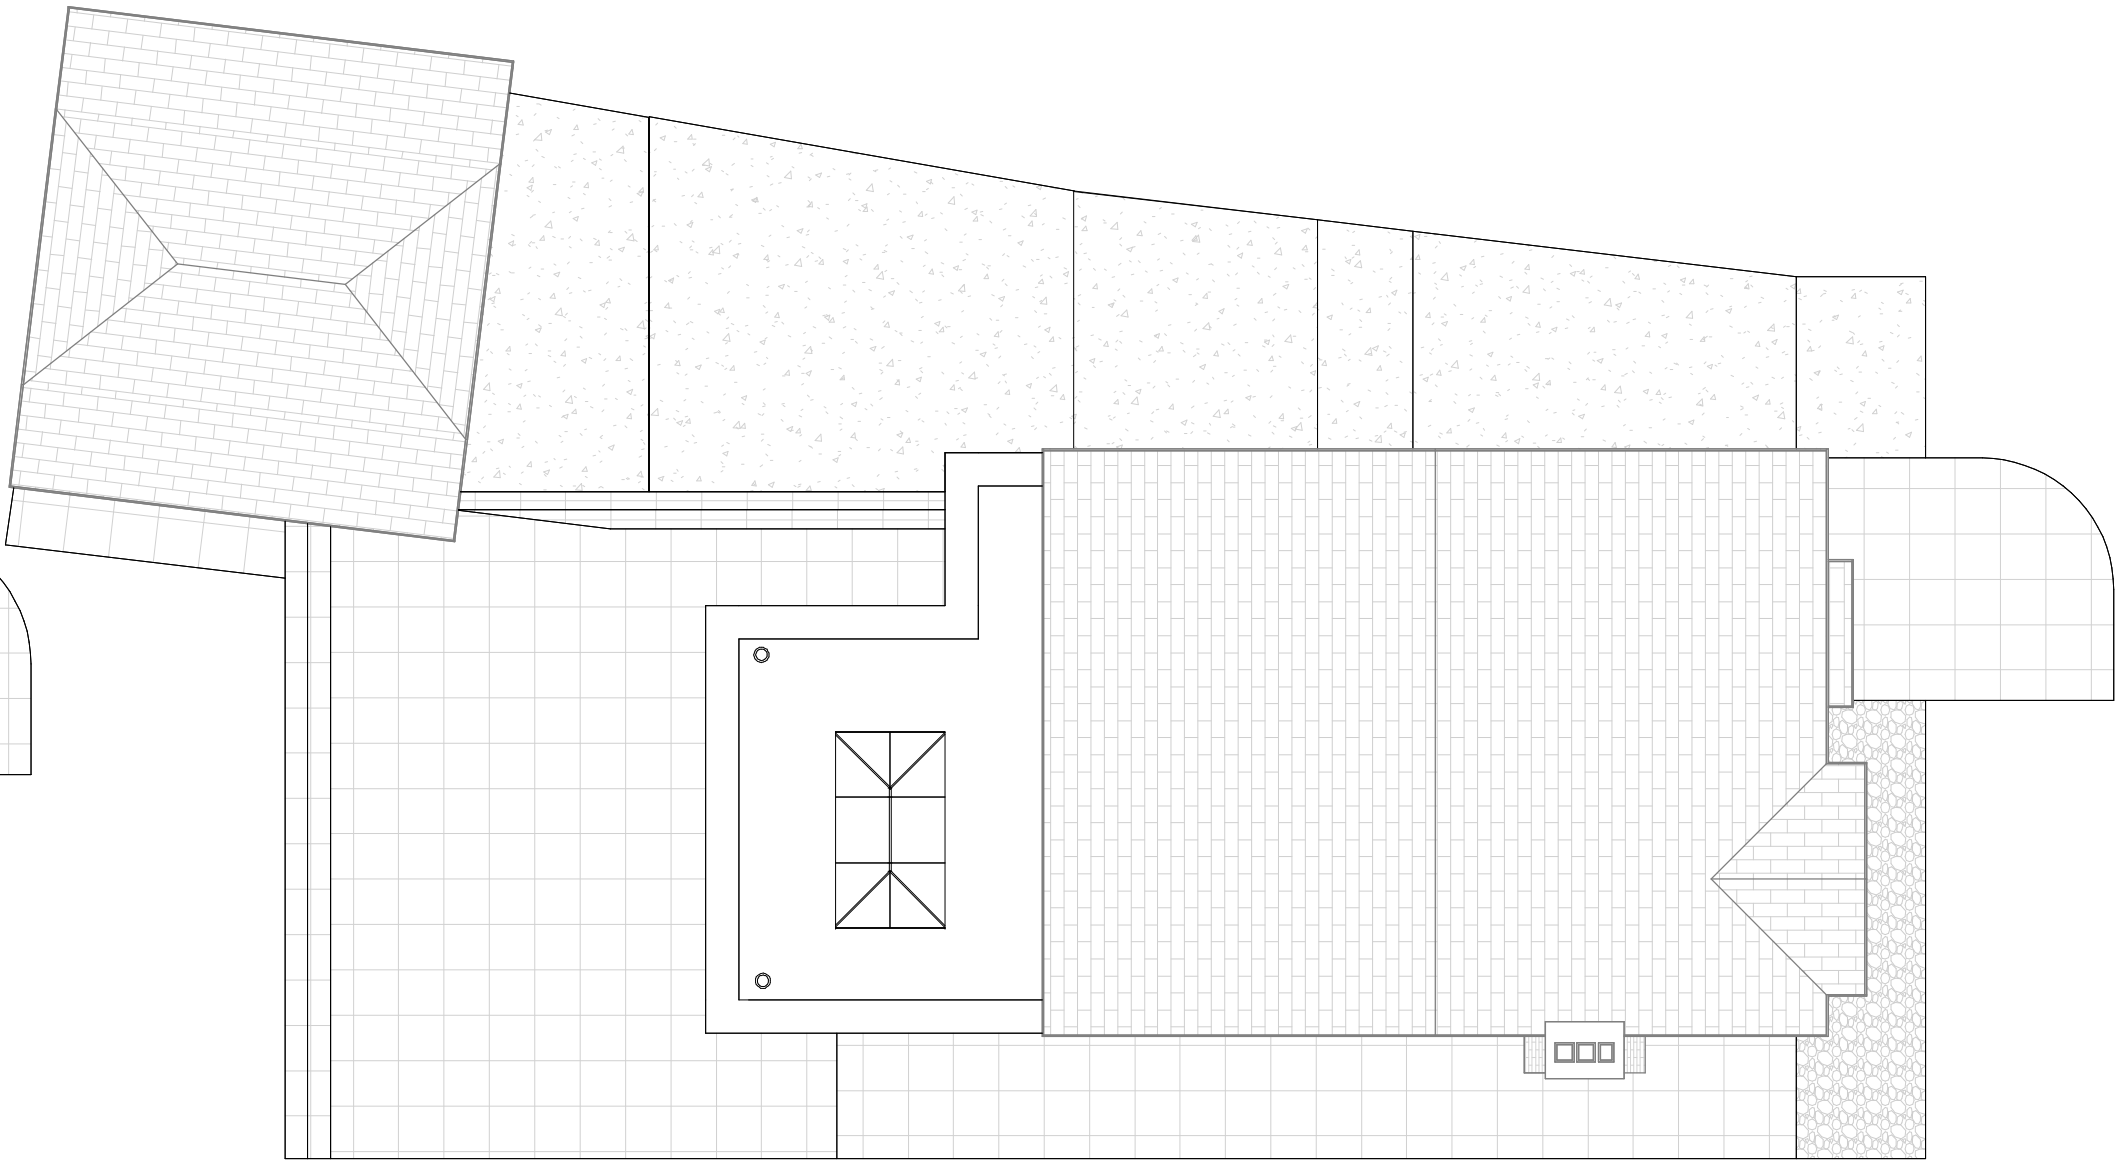

Proposed Roof Plan