




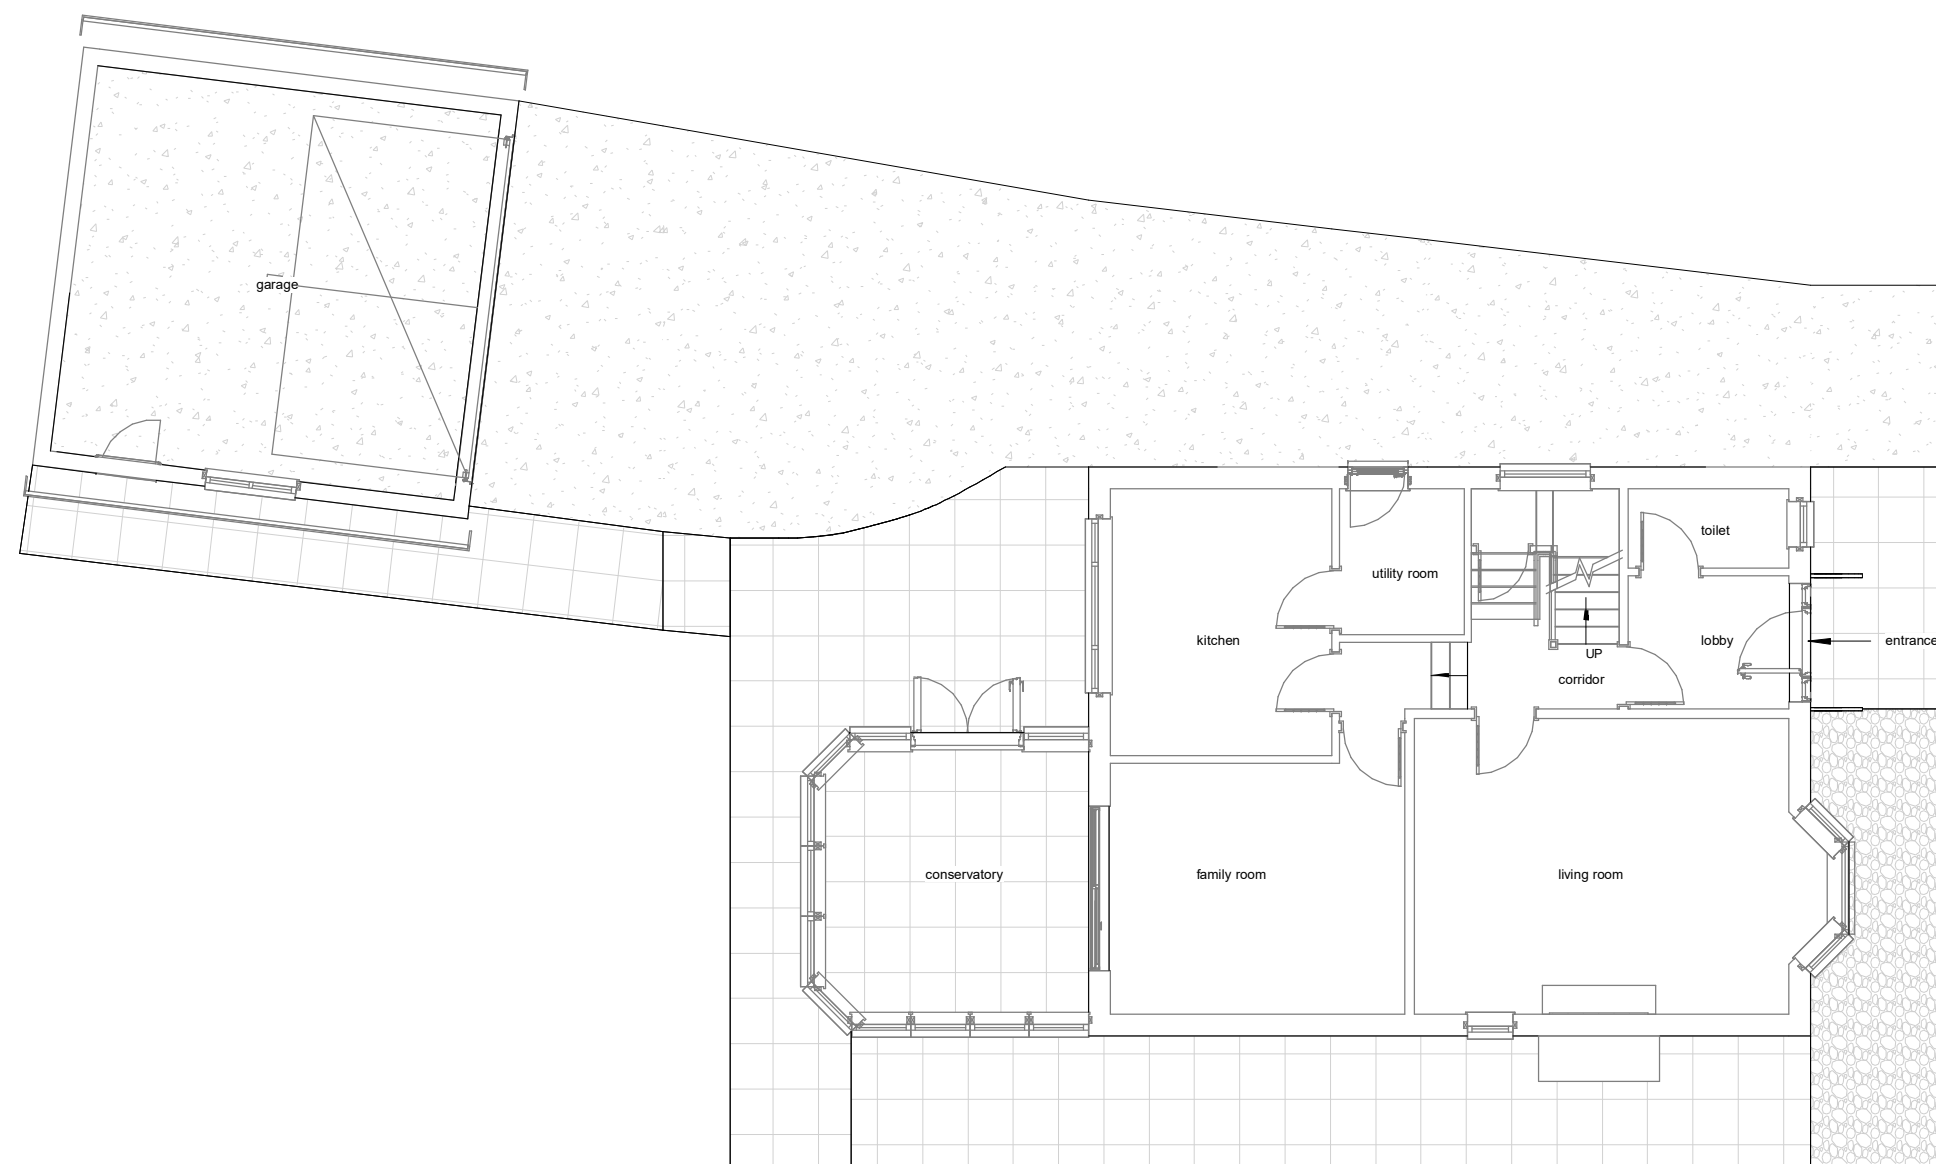

Existing Ground Floor

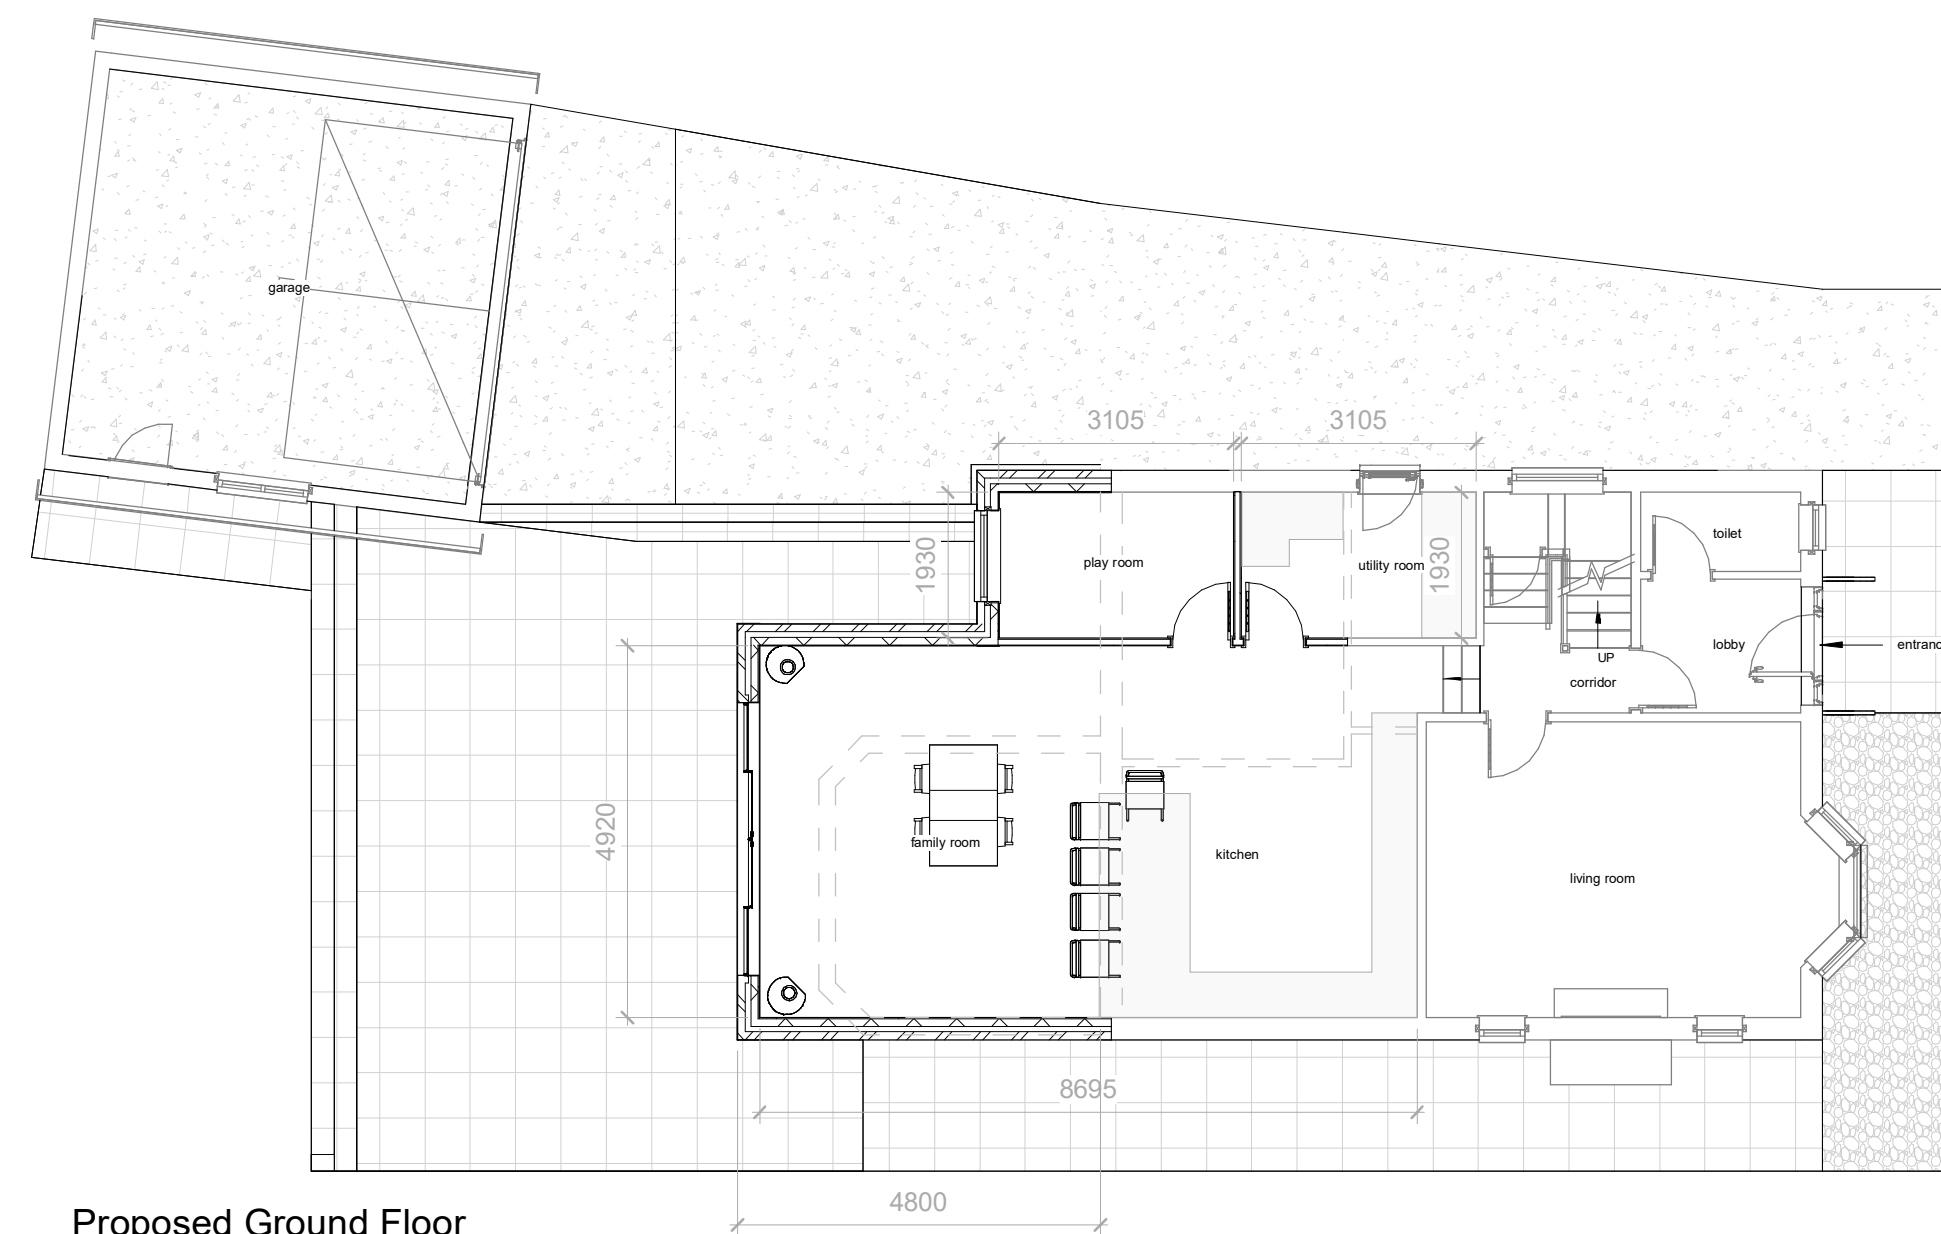

Proposed Ground Floor

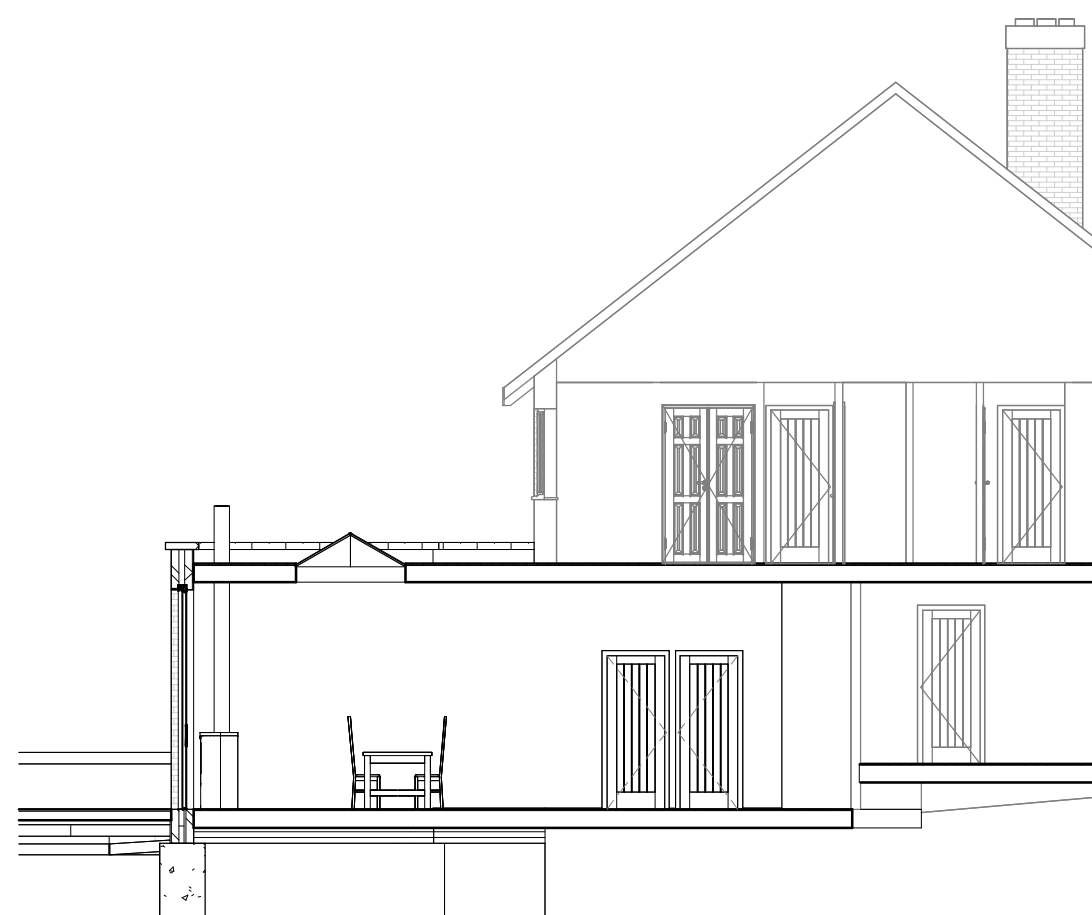

Section 1



1:500				50
1:200				20
1:100				10
1:50				5

All measurement to be checked on site prior to any commenment

(C) Copyright of Parkers Design (Southern) Limited. Any reproduction of these drawings will require written authority from the copyright owner.

Parkers Design Limited - The Studio @ 90, PO9 2PR

www.pexd.co.uk - info@parkersdesign.com - 07776 008822

PROJECT	5 Firs Drive SO30 4QQ	CLIENT Ponting		
SHEET	Ground Floor	Date	Issue Date	Scale (@ A2) 1:100
		Drawn by SW	DRAWING NUMBER	REV
		Checked by SR	P 1	

PROJECT NUMBER

Project Number