


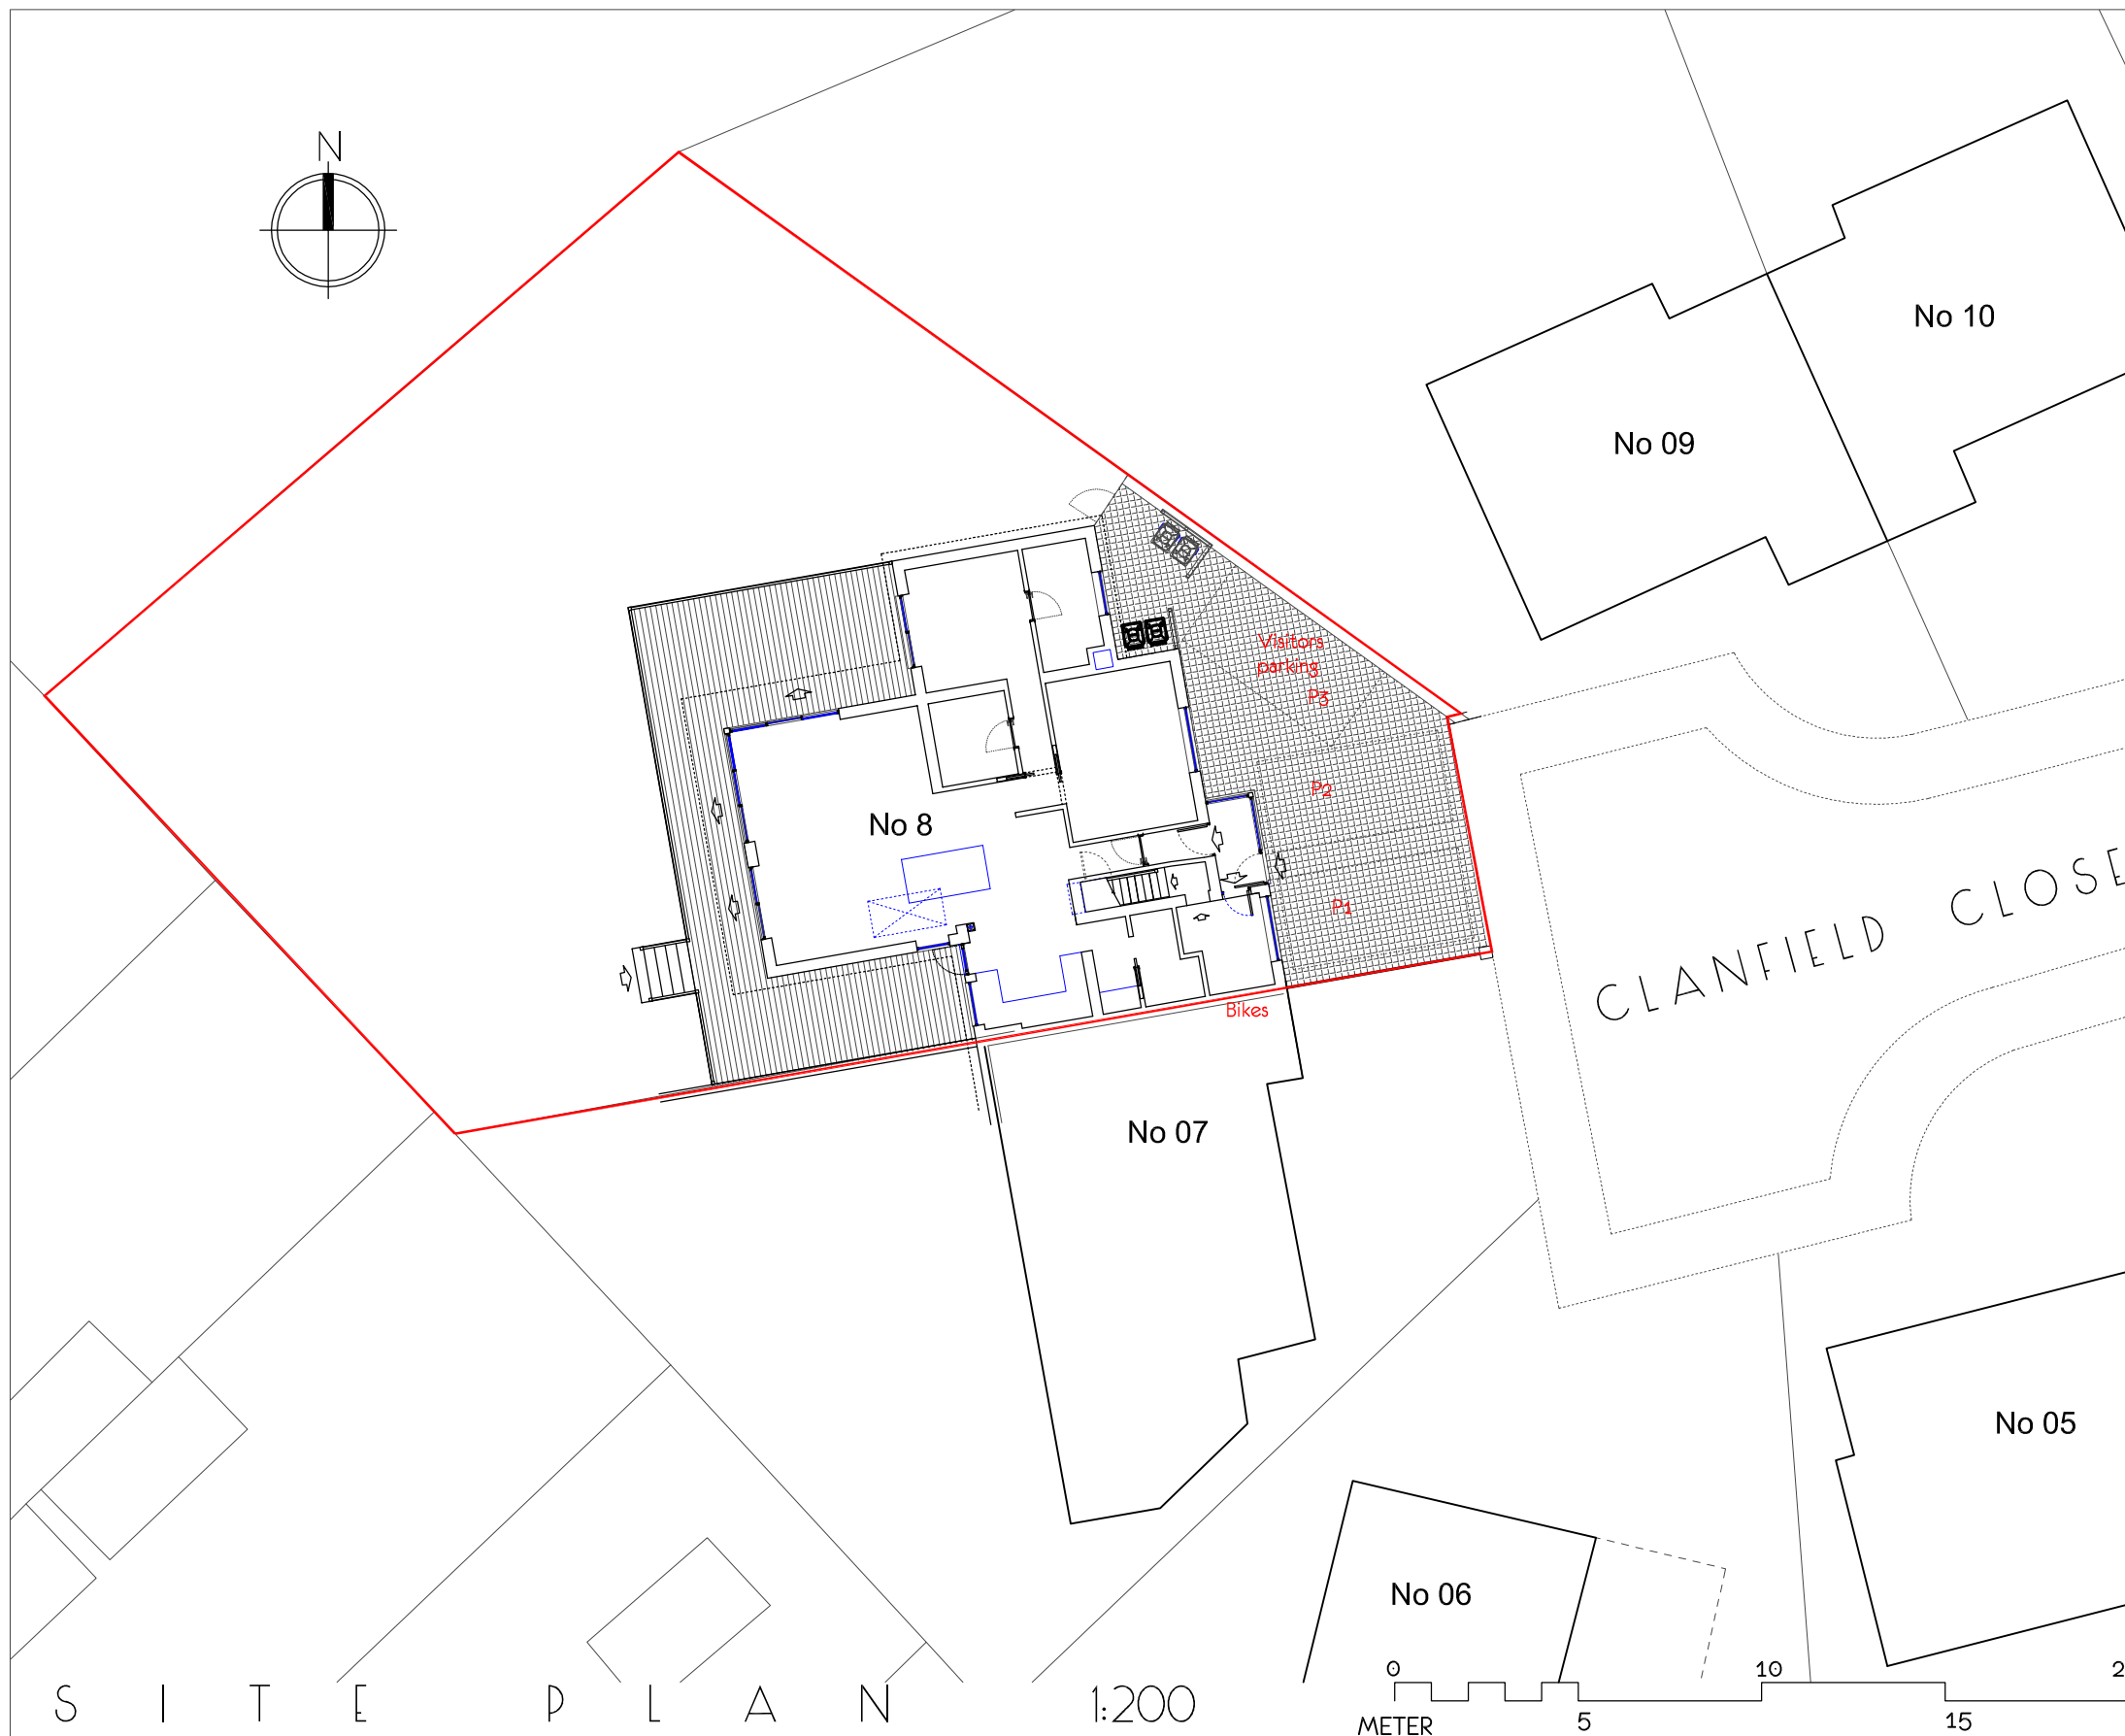

 **STRINGENT COPYRIGHT:**
This drawing has been produced for:
Mr Mehdi Safar-Manesh
and prepared for submission as part of any statutory Applications. It is not intended for use by any other person or for any other building project or purpose without prior permission from Toldfield Architects Ltd.



Toldfield Architect Ltd
5 Freemantle Business Centre
152 Millbrook Road East
Southampton
SO15 1JR
Tel: 023 80 236165

Emails:
e info@toldfieldarchitects.co.uk
adi@toldfieldarchitects.co.uk
kourosh@toldfieldarchitects.co.uk
Web: www.toldfieldarchitects.co.uk

Project
Proposed first floor side extension and new Lean-to-roof over entrance @ 8 Clanfield close, Chandlers Ford

Client:
Mr Mehdi Safar-Manesh

Drawing Title:
Site Plan

Project Ref:	Origon:	Zone:	Level:	Type:	Role:	Number:	Rev:
251001	TA	Z01	L01	P	A	P02	

Status:

Final design

TA Code:	Project Stage:	Sheet @ A3:	Date:
251001	Planning	1:200	Oct 2025

[illegible]