


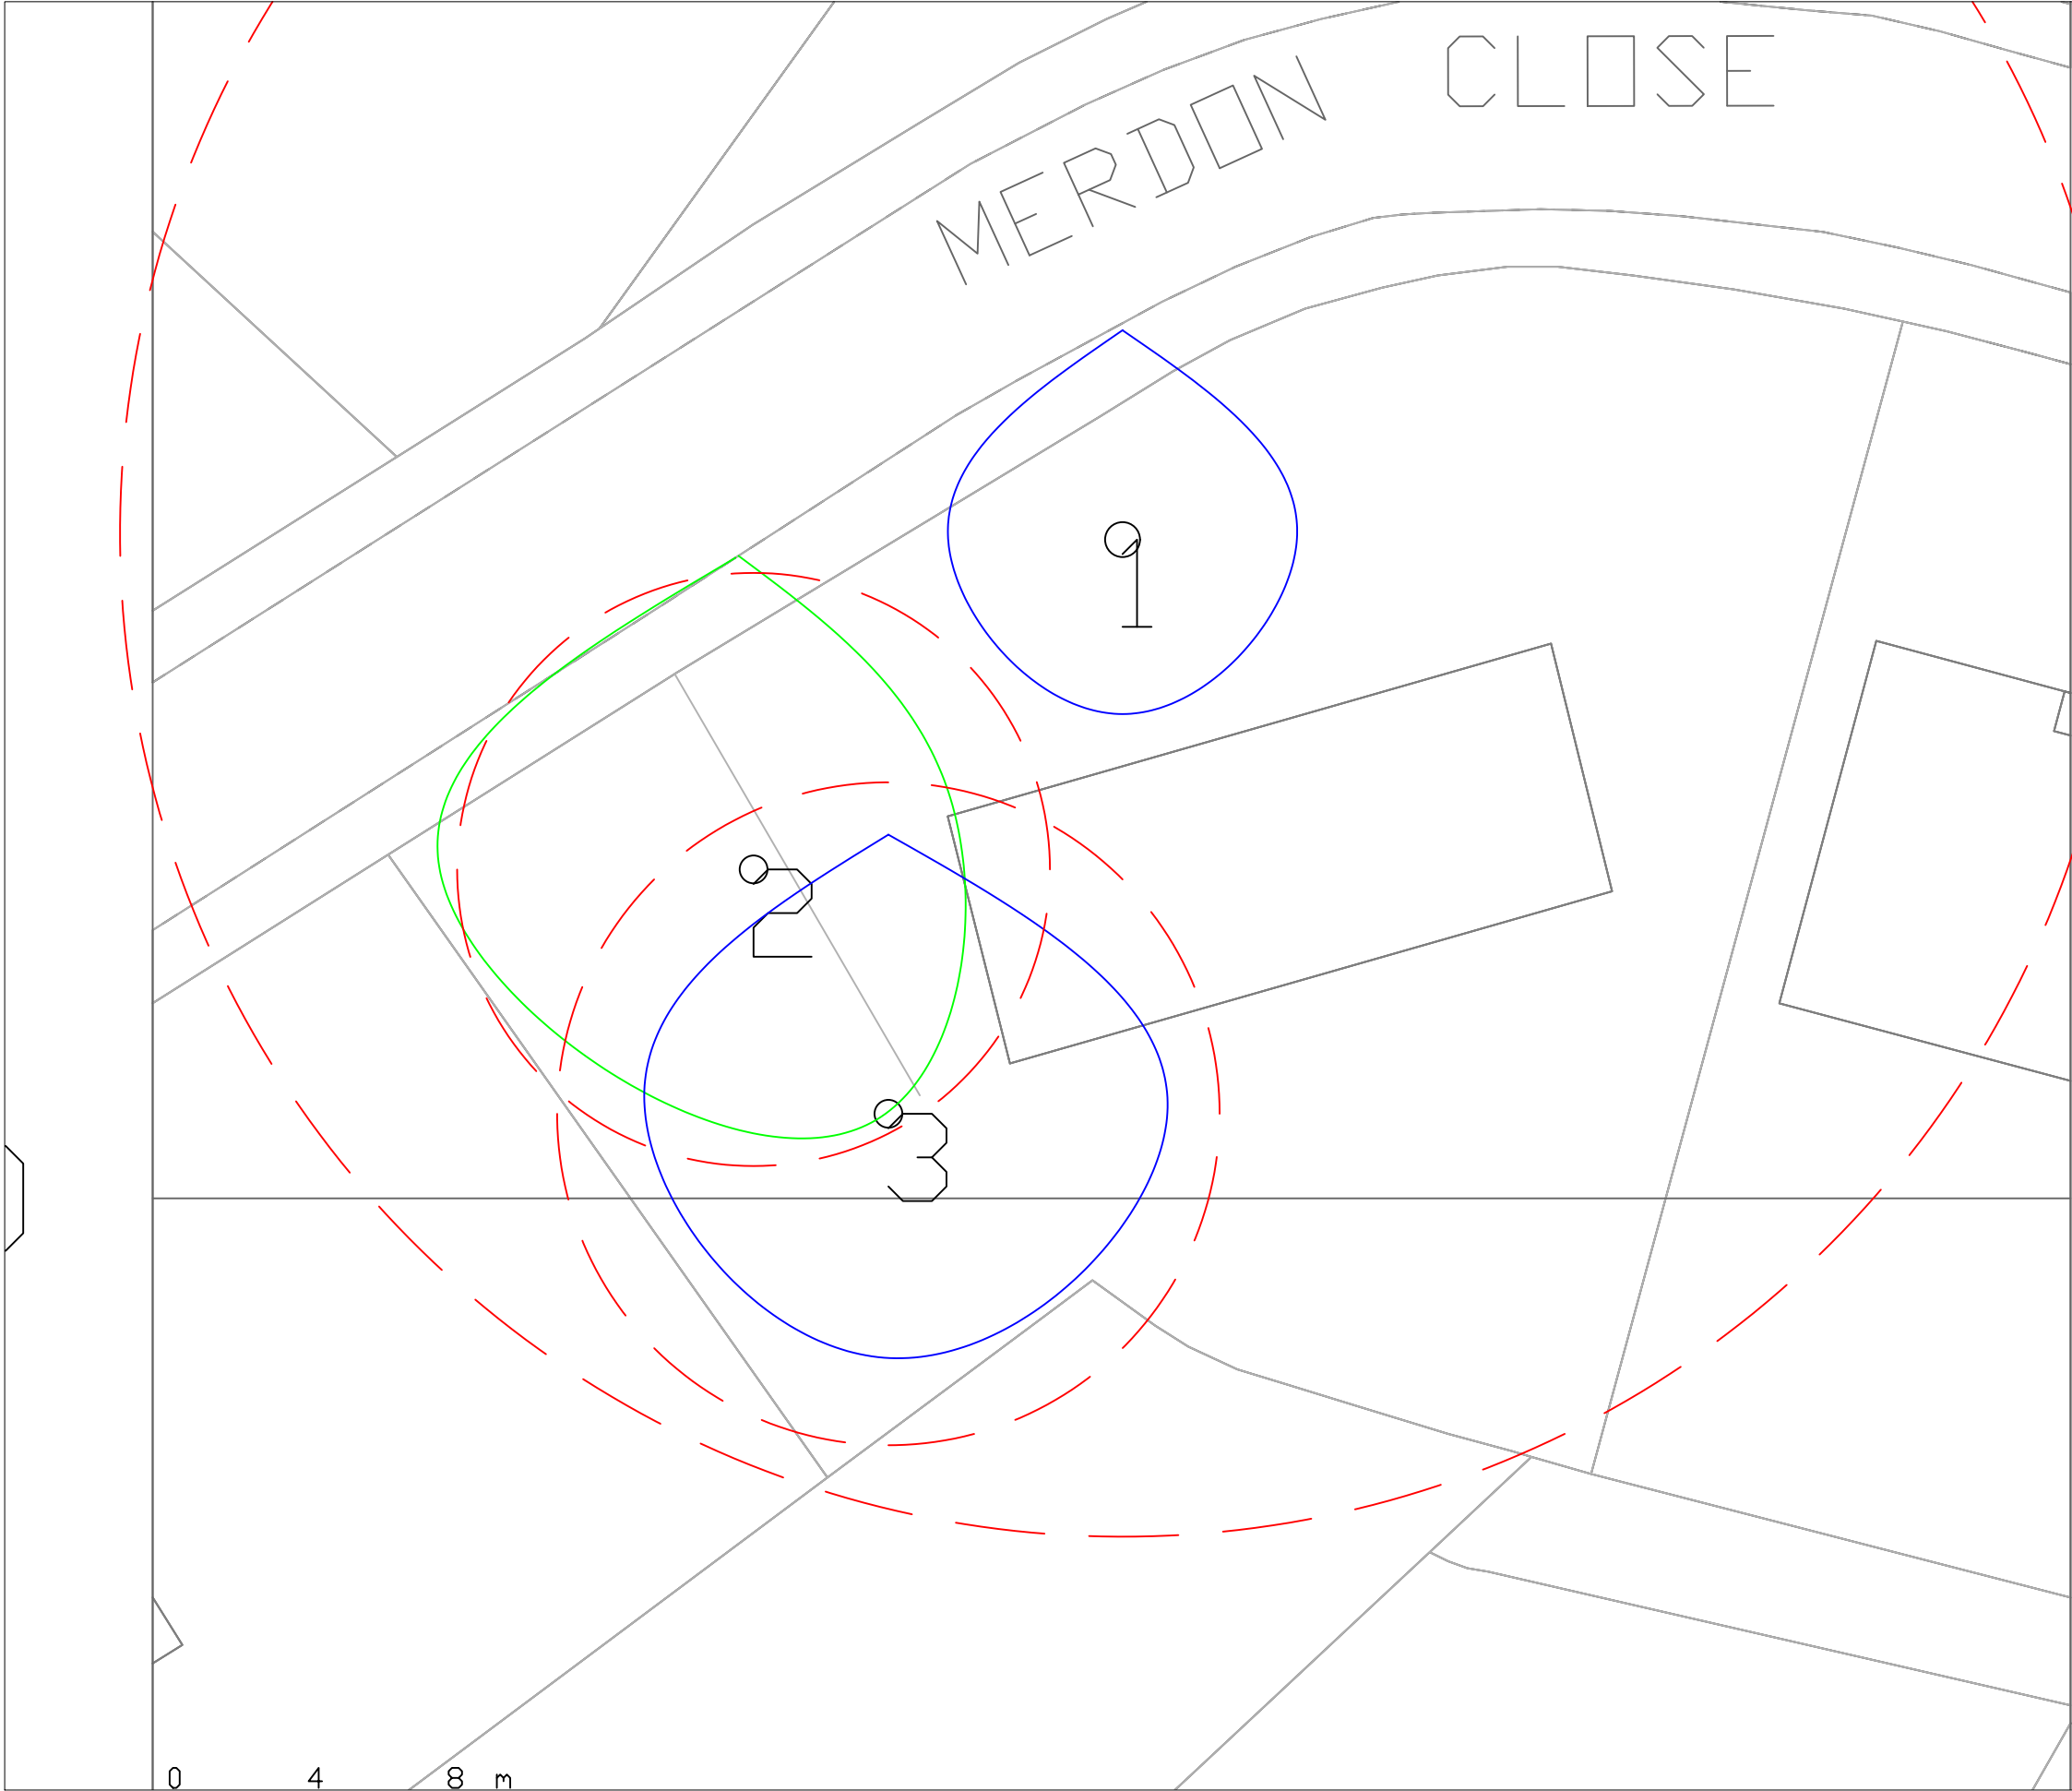

General Notes

Key	
Low risk trees	
Moderate risk trees	
High risk trees	
Rooting zone of influence	

No.	Revision/Issue	Date

Firm Name and Address

Project Name and Address

9 Merdon Close,
Chandler's Ford,
Eastleigh,
Hampshire,
England, SO53 1EF,
GBR

Project RTS/RV/9MCCF/VTA/V1	Sheet
Date 10/07/2026	A3 Tree Location Plan
Scale 1:200 @ A3	