




1:50 @ A3

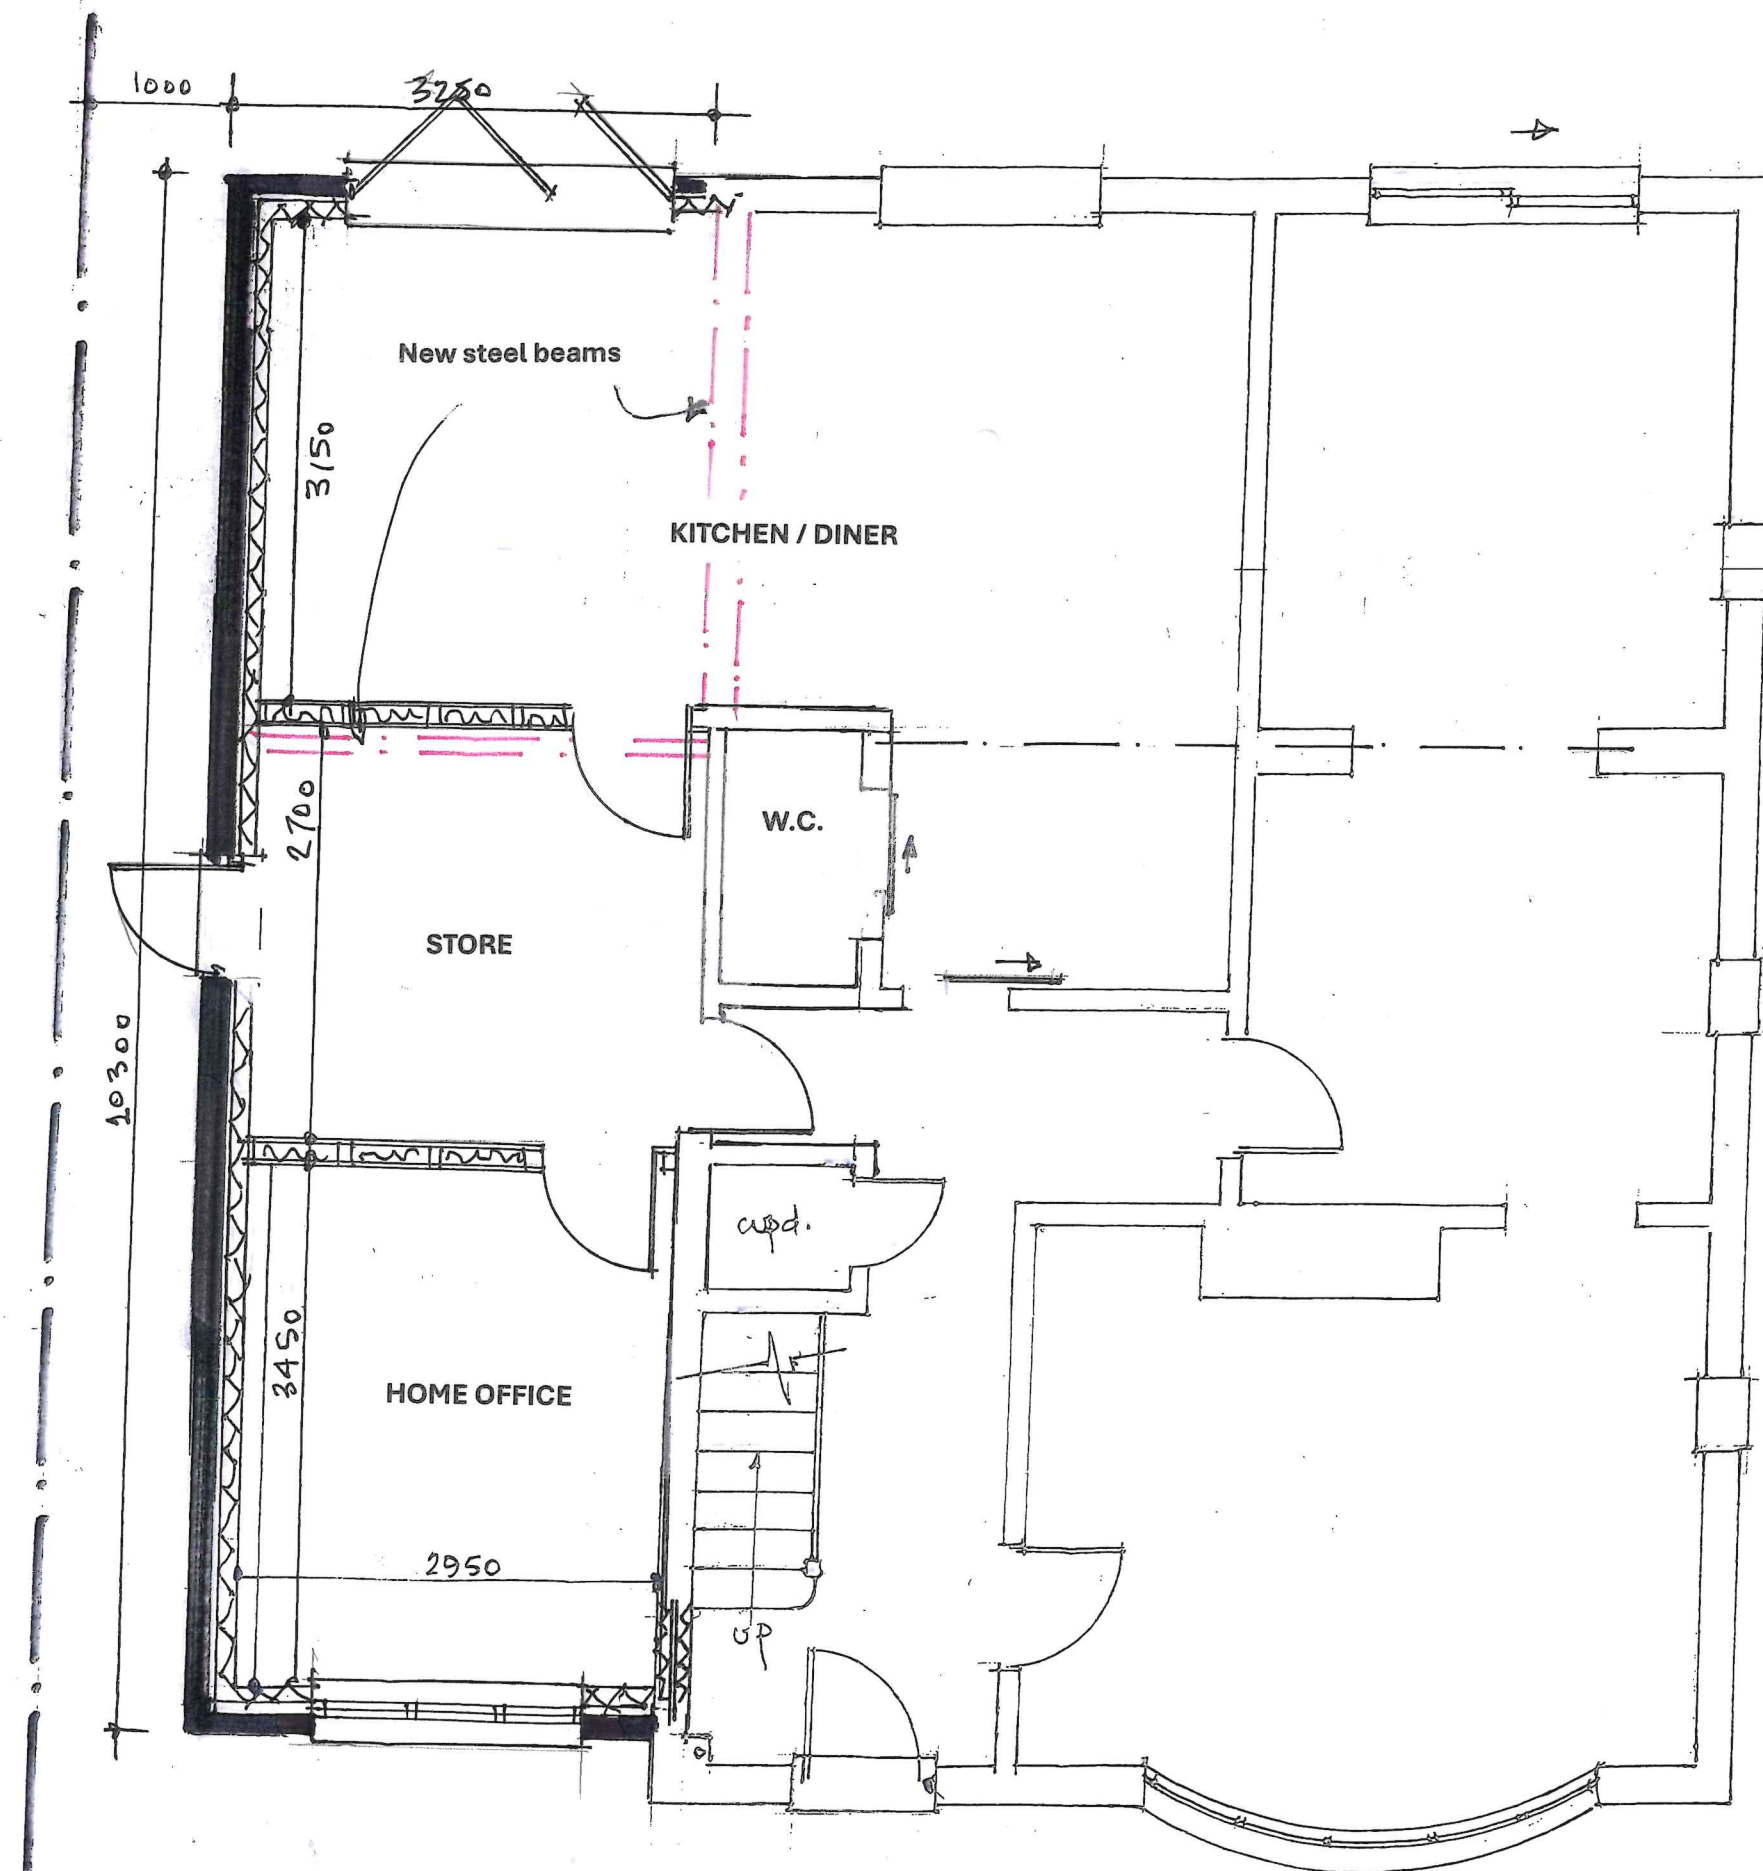

GROUND FLOOR - PROPOSED

Title:

PROPOSED SIDE / REAR
EXTENSION
AT
12 ALEXANDRA ROAD
CHANDLERS FORD
SO53 2BN

Drwg.no BA/P 04 A

Scale: 1:50

Date: 11.10.16