



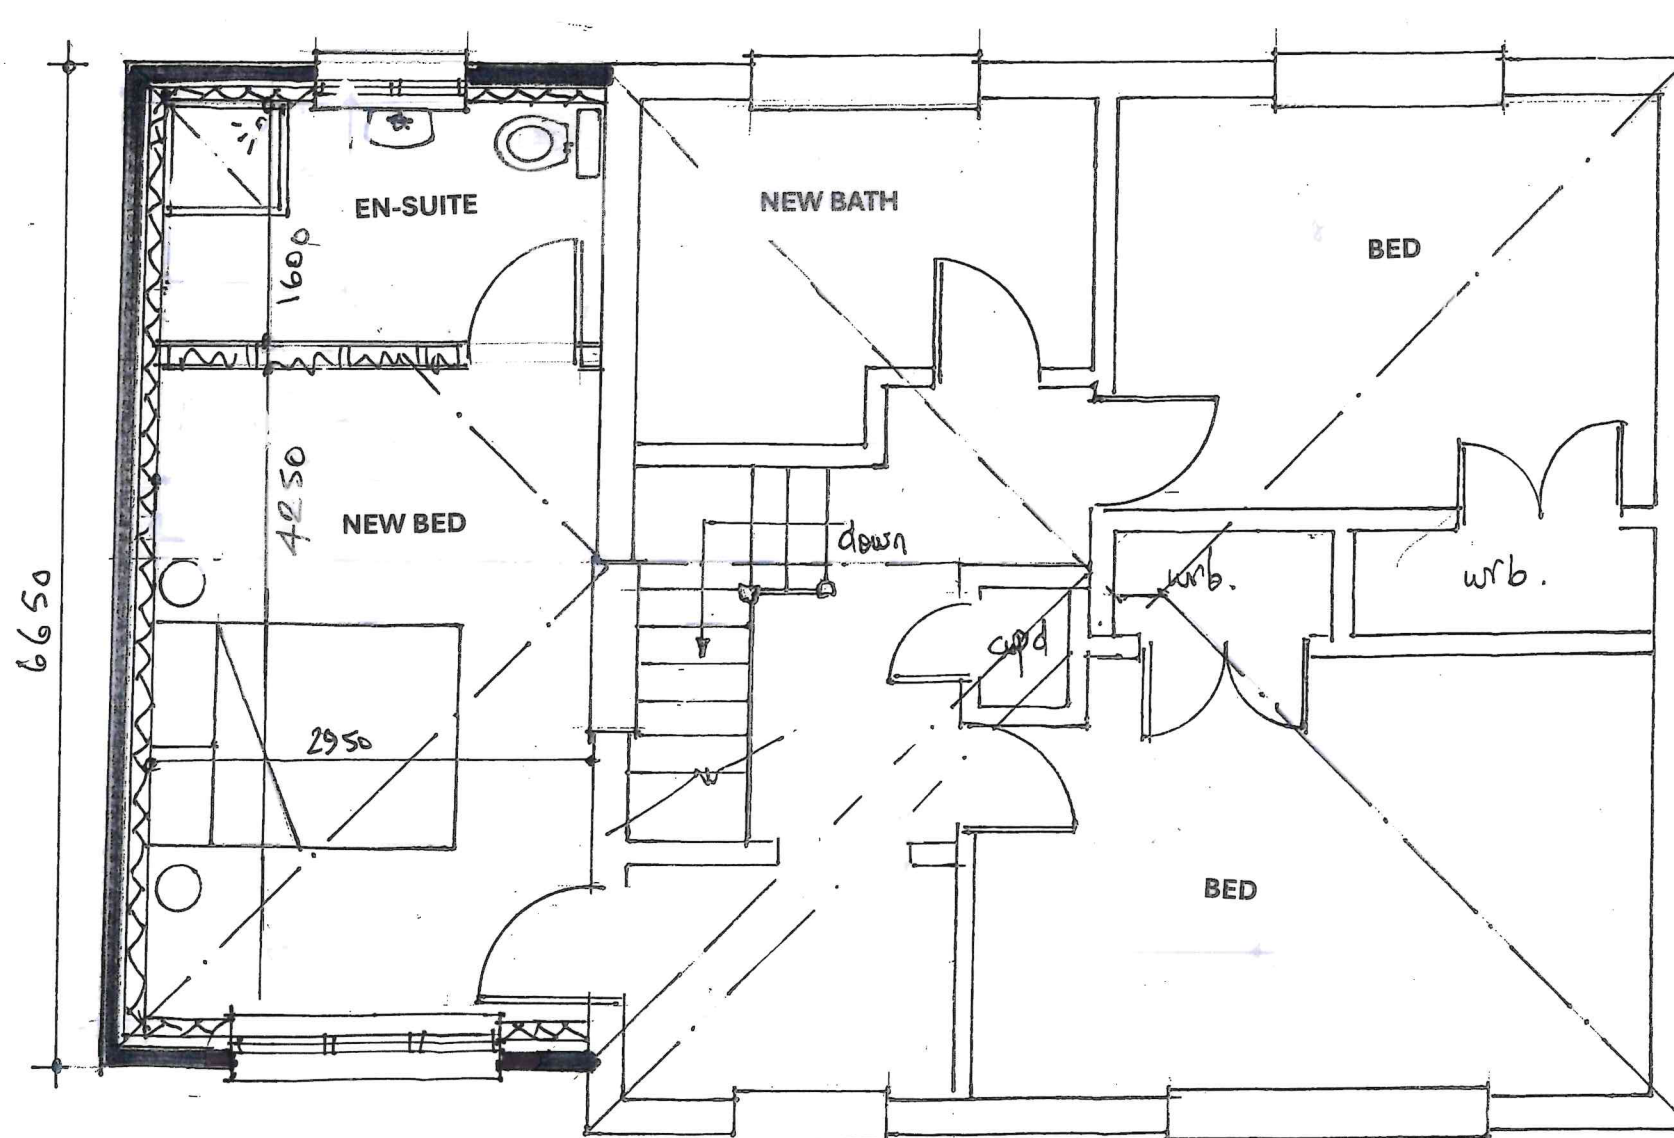

FIRST FLOOR - PROPOSED

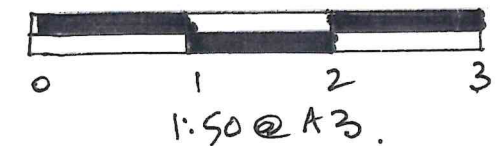

Title:

PROPOSED SIDE / REAR
EXTENSION
AT
12 ALEXANDRA ROAD
CHANDLERS FORD
SO53 2BN

Drwg. no. **BAP 03 "A"**

Scale: **1:50**

Date: **Mar '26**