
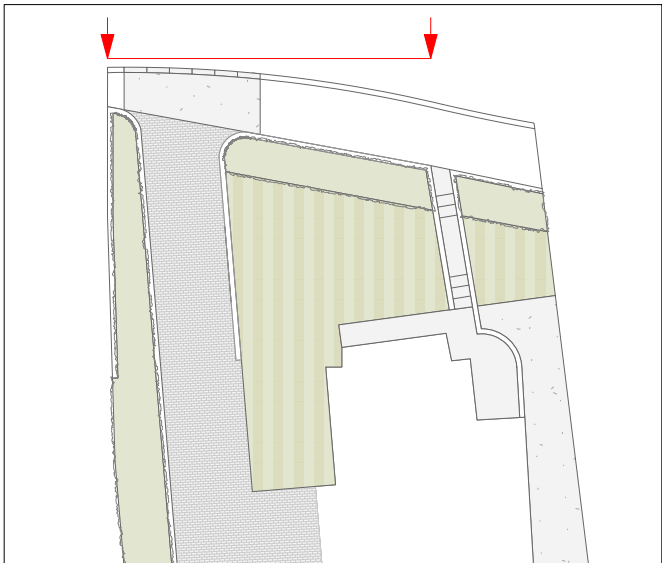
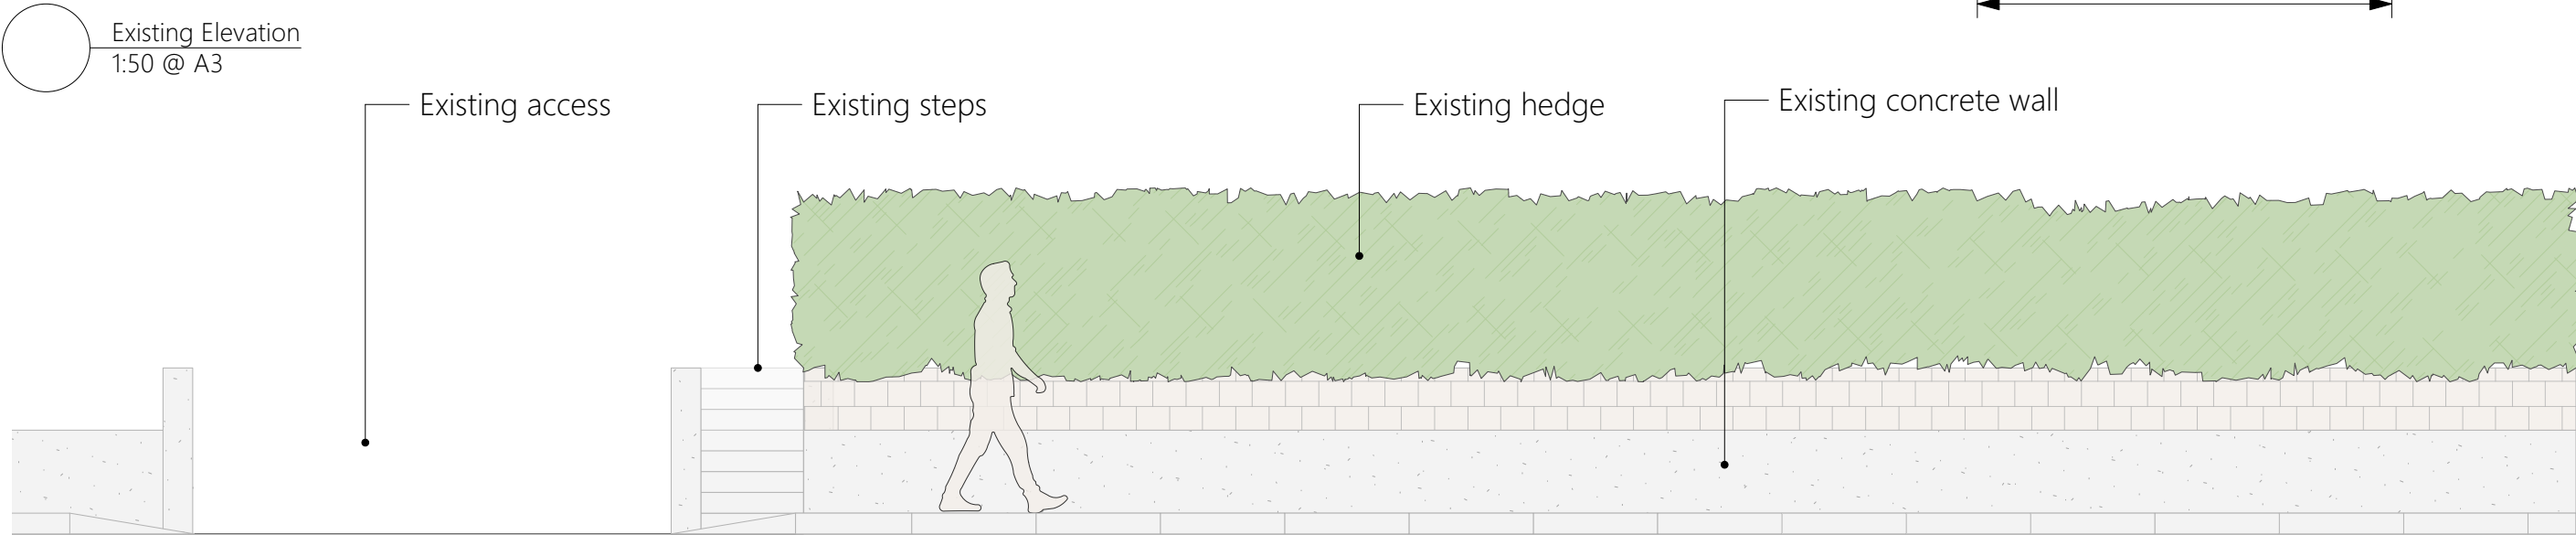


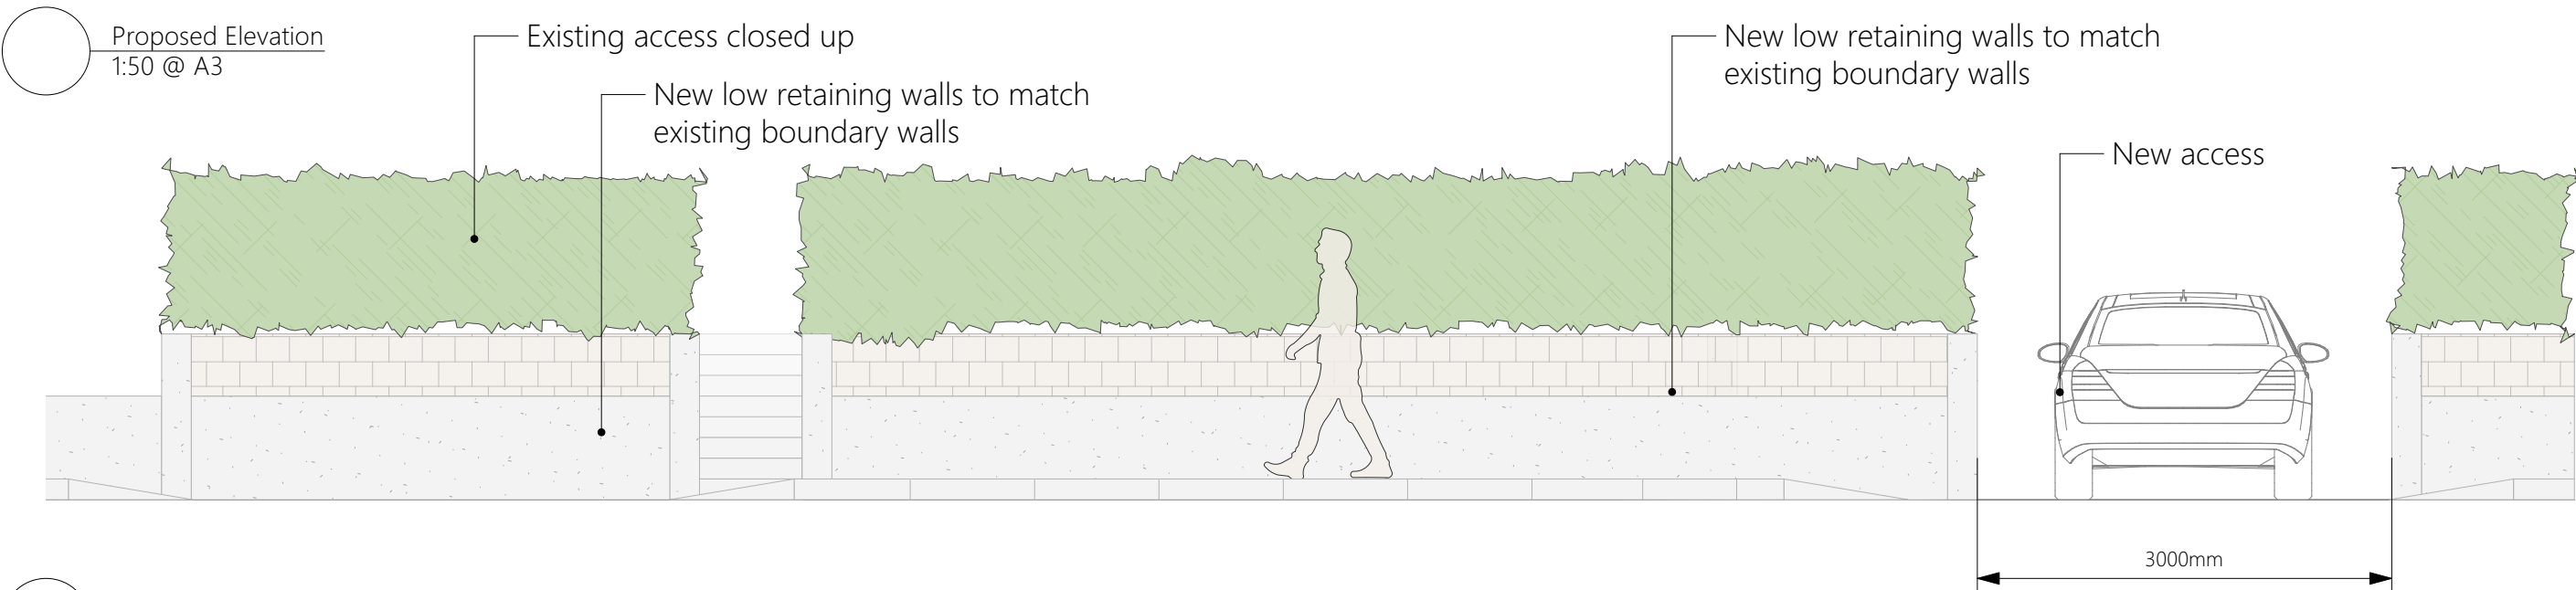

THE LANDSCAPE SERVICE

Landscape & Garden Design

T: 02381 980022
E: info@thelandscape.service
W: www.thelandscape.service

Site Address	10 Church Road Eastleigh SO50 6BH
Drawing Title	Drop Kerb Elevation
Drawing Number	885 - 3 - R3
Date	16.07.2026
Scale	Various Scales @ A3