


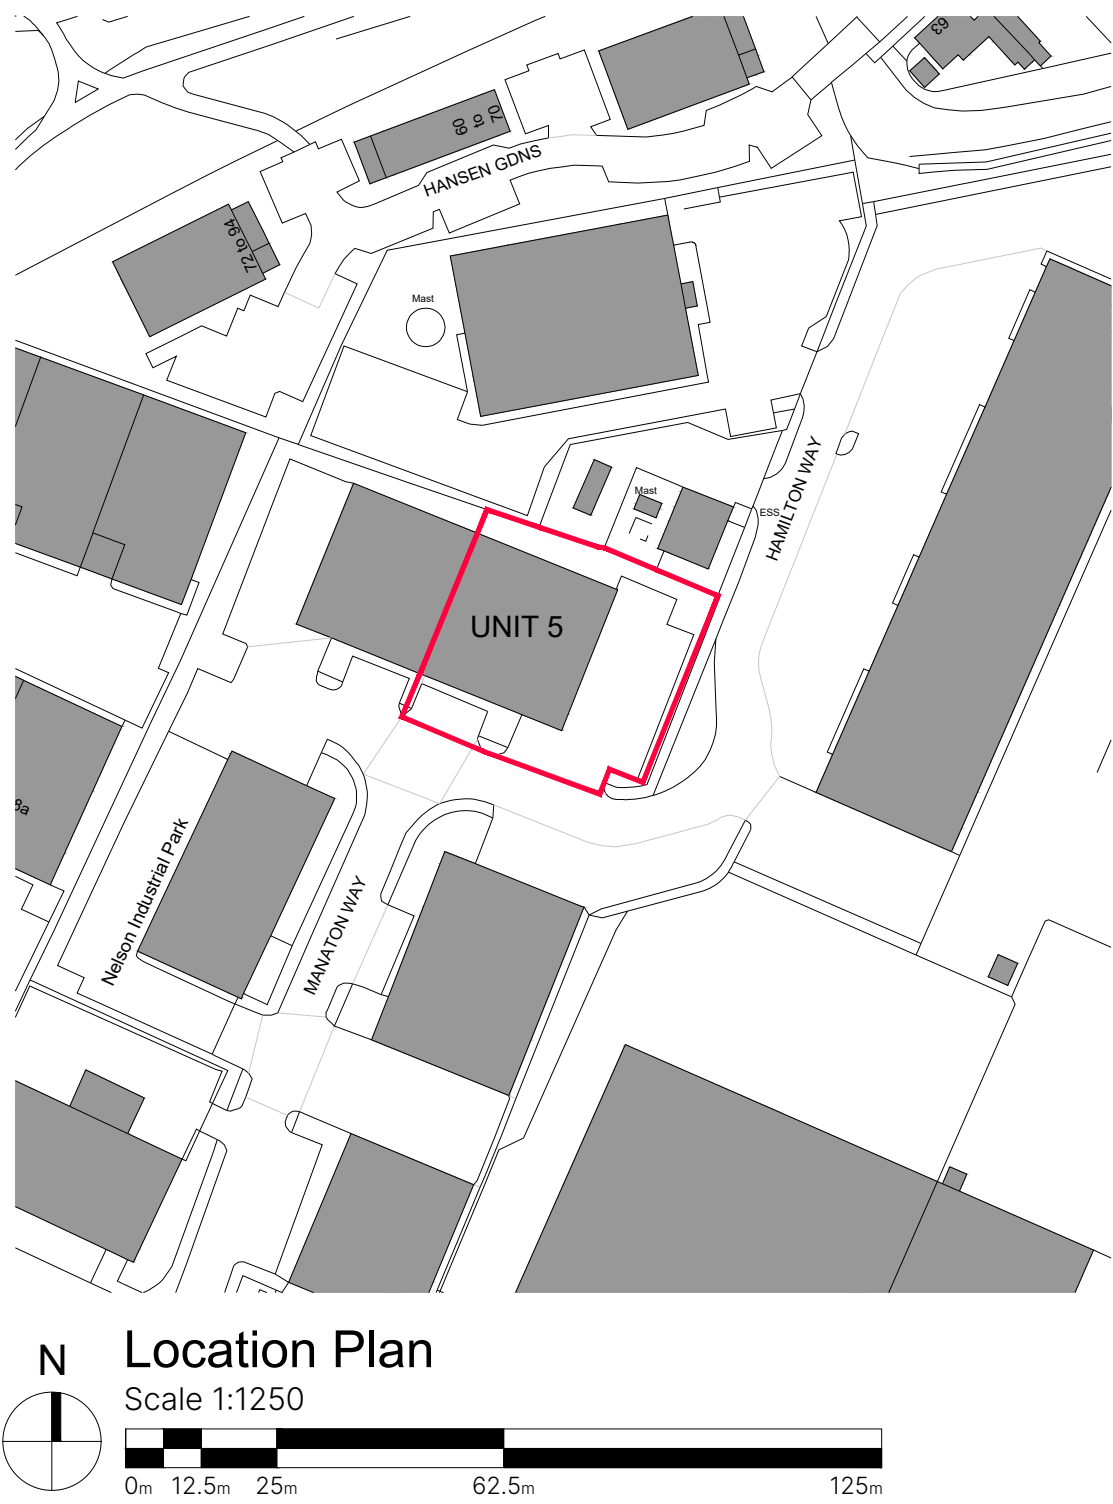


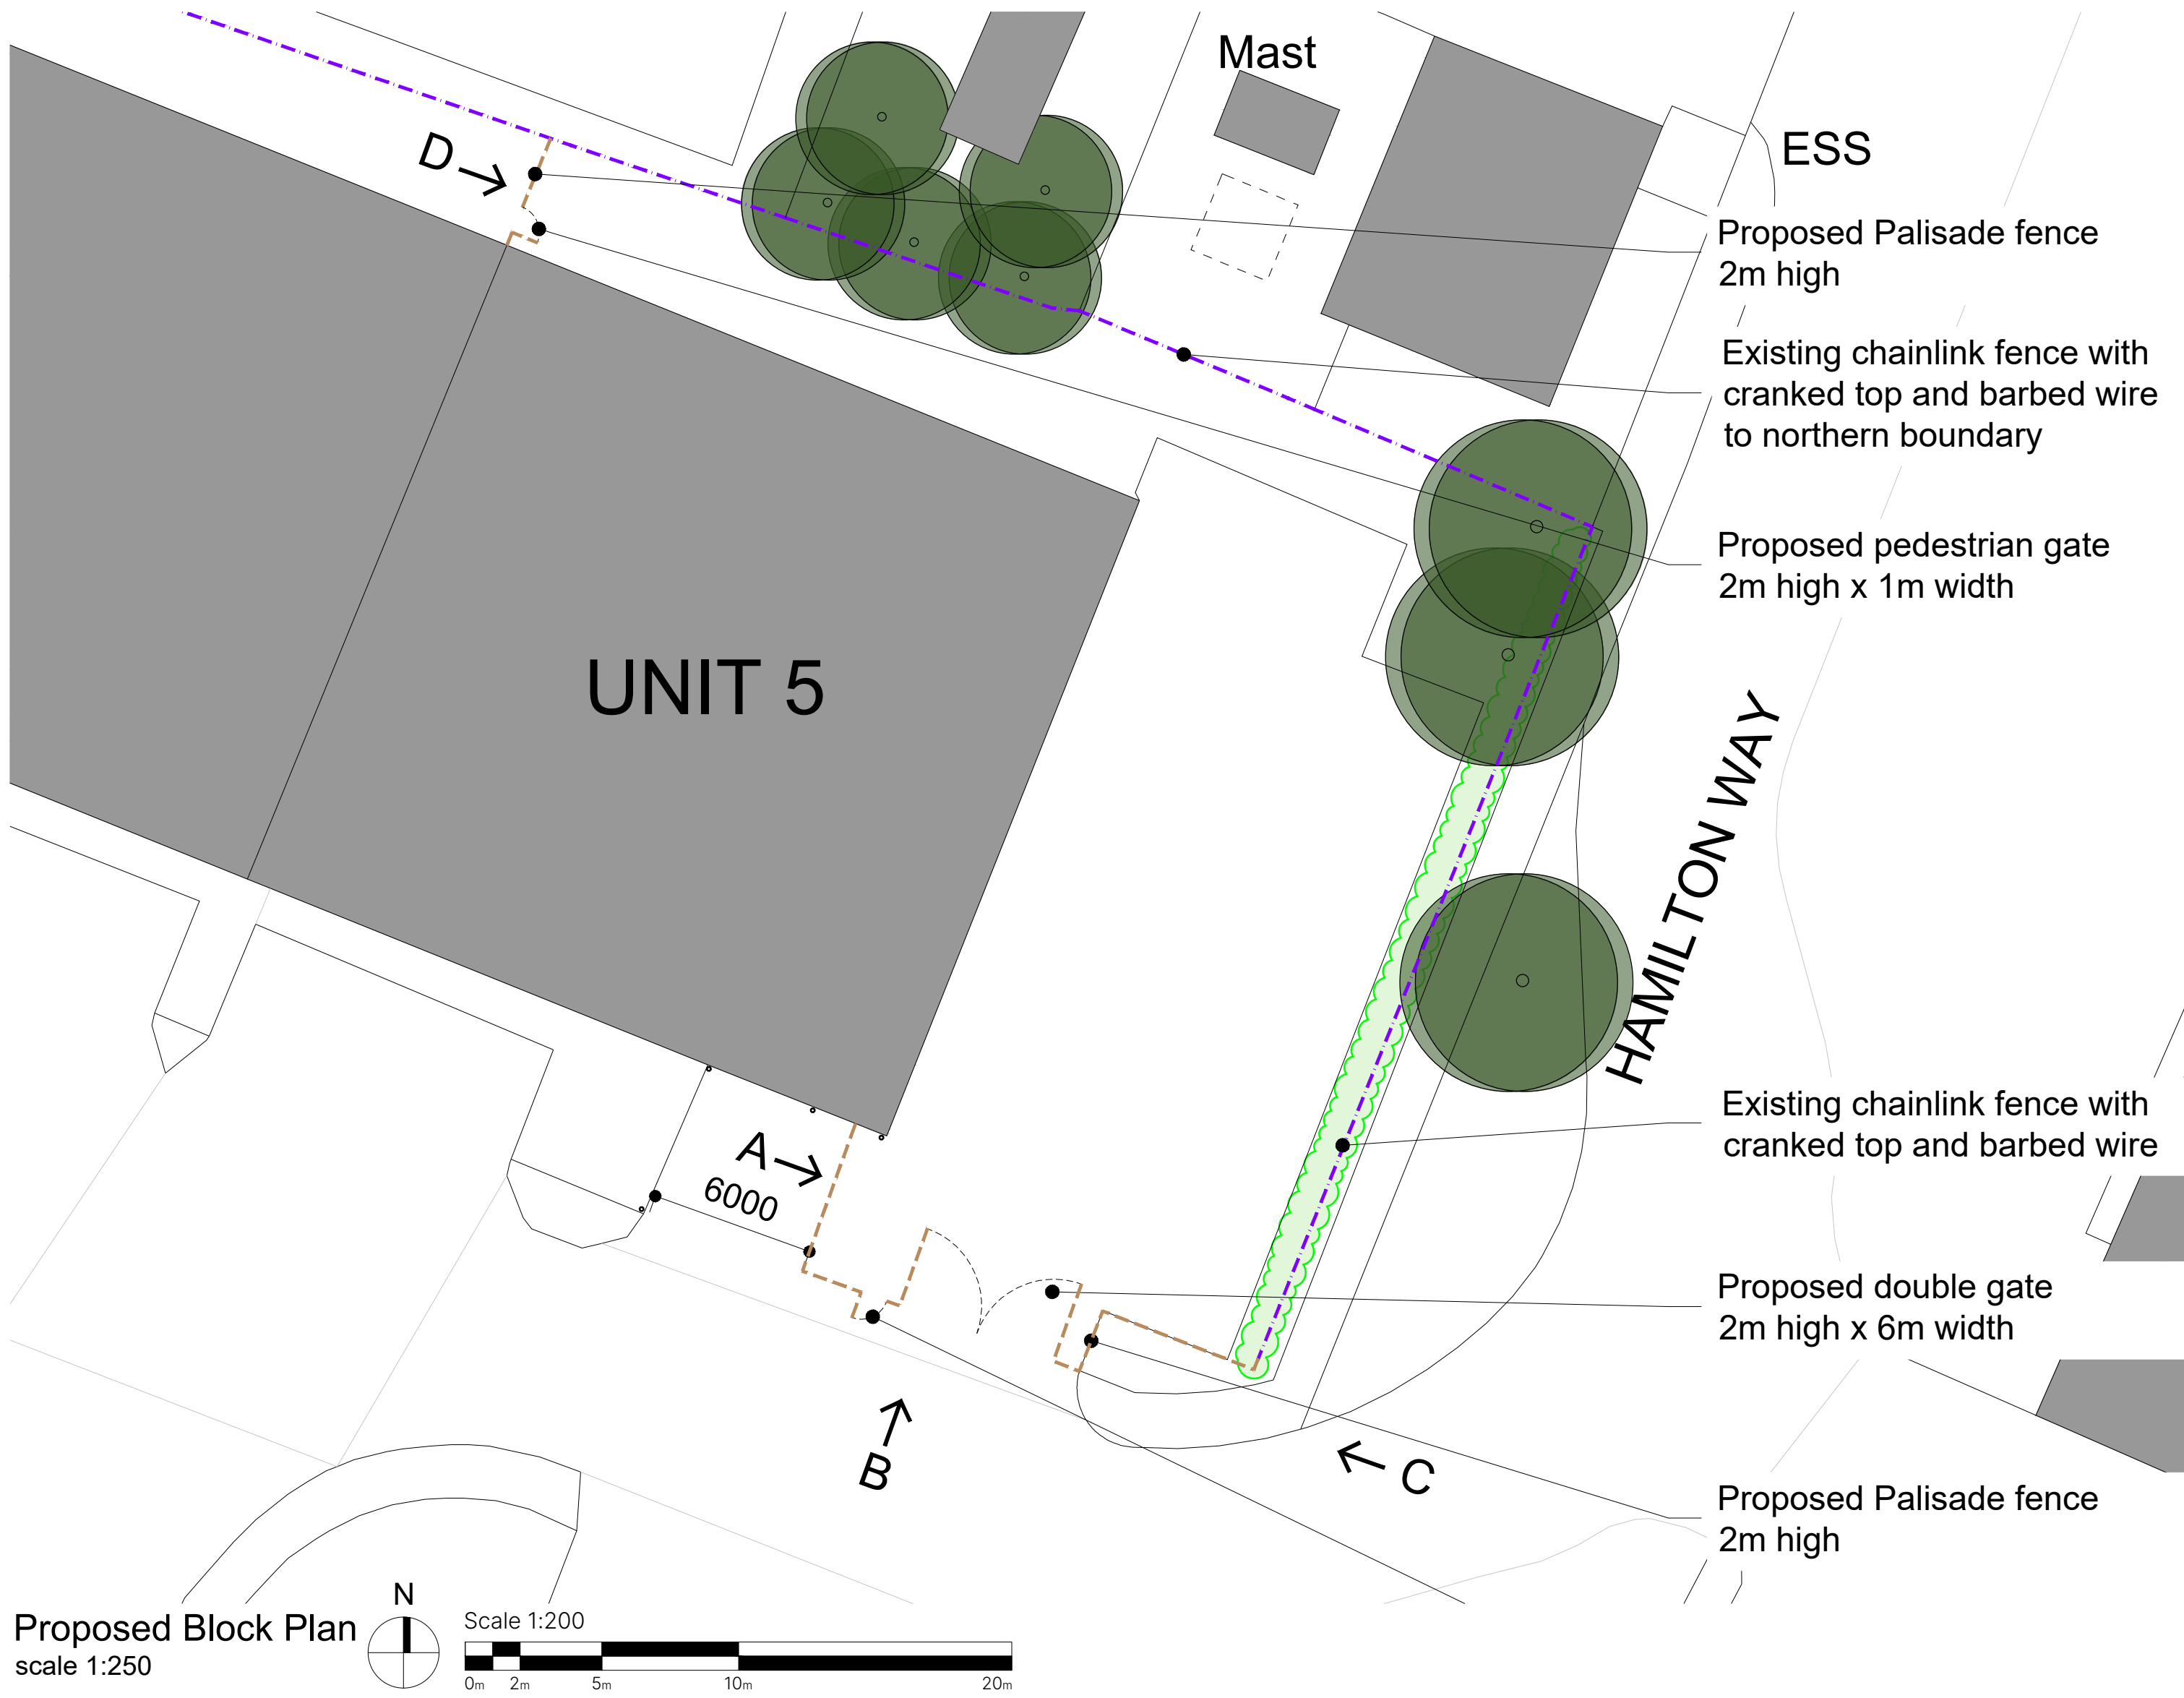

Proposed Palisade Fence Plan and Elevations
scale 1:50

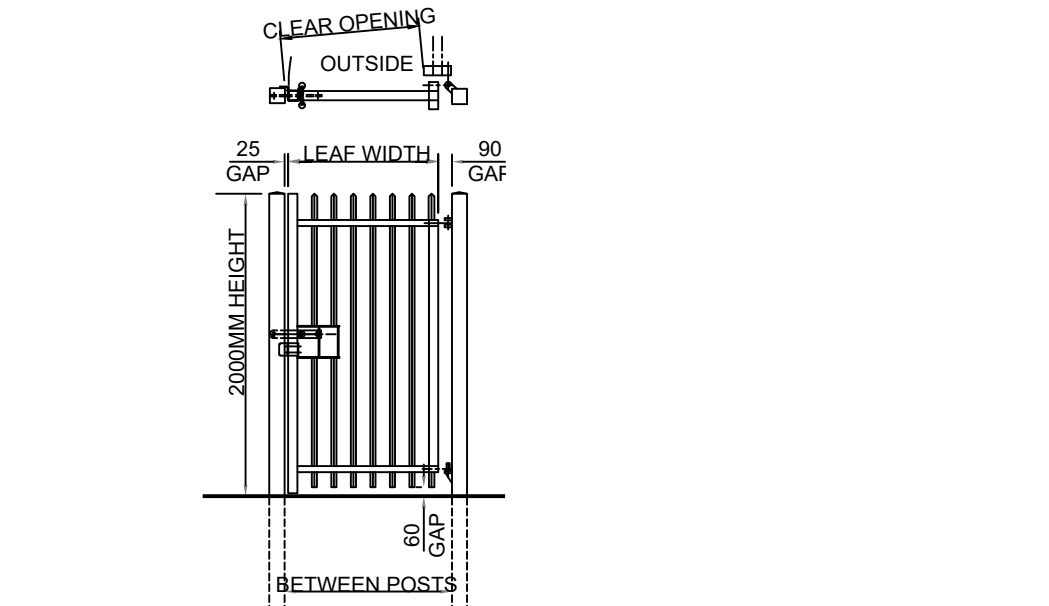





Proposed Double Gate Plan and Elevations
scale 1:50

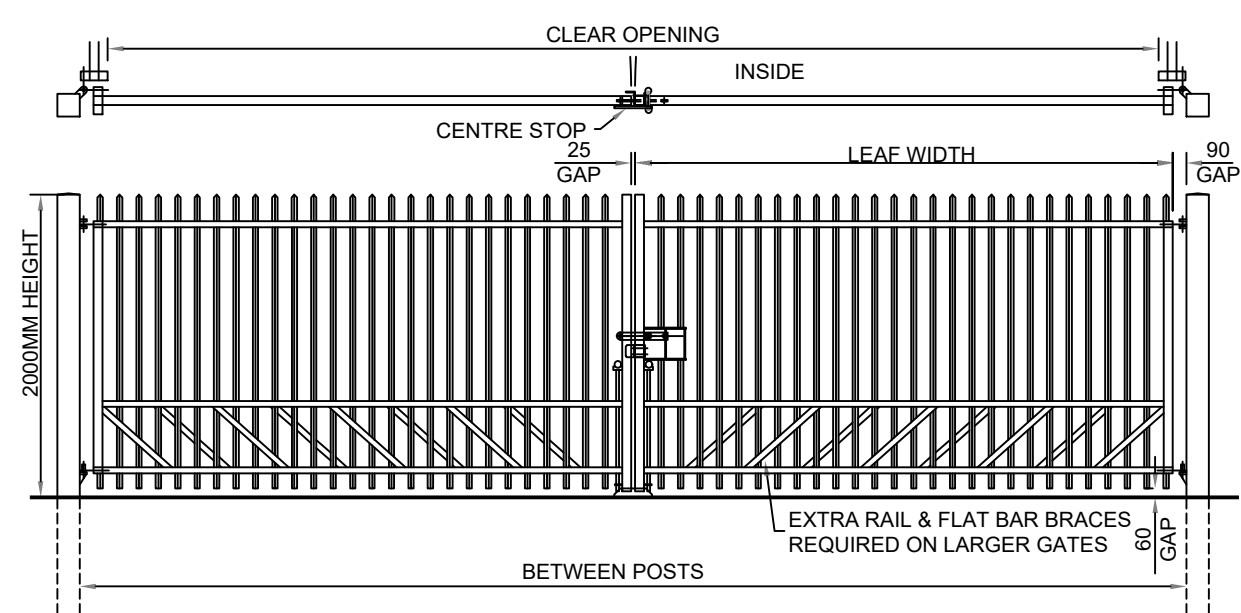

This drawing is the copyright of HNW Architects Ltd Registered No. 3588904
All dimensions must be verified on site prior to construction.
Do not scale this drawing except for Planning Application purposes.
Ordinance Survey Licence No. 1000002200
Only PDF issues of this drawing are controlled. All other formats of this drawing (e.g. .dwg Autocad or .rvt Revit files) are un-controlled and are used at your own risk.
This drawing must not be copied, transmitted or passed to a third party, without written consent.


Note:
Drawing based on OS Data, retrieved Nov 2025.

- Key:**
- Application Boundary 0.15Ha / 0.379 Acre
 - Existing trees location
 - Existing hedge location
 - Existing chainlink fence
 - Proposed palisade fence
- NOTE: All existing trees and hedges to be retained

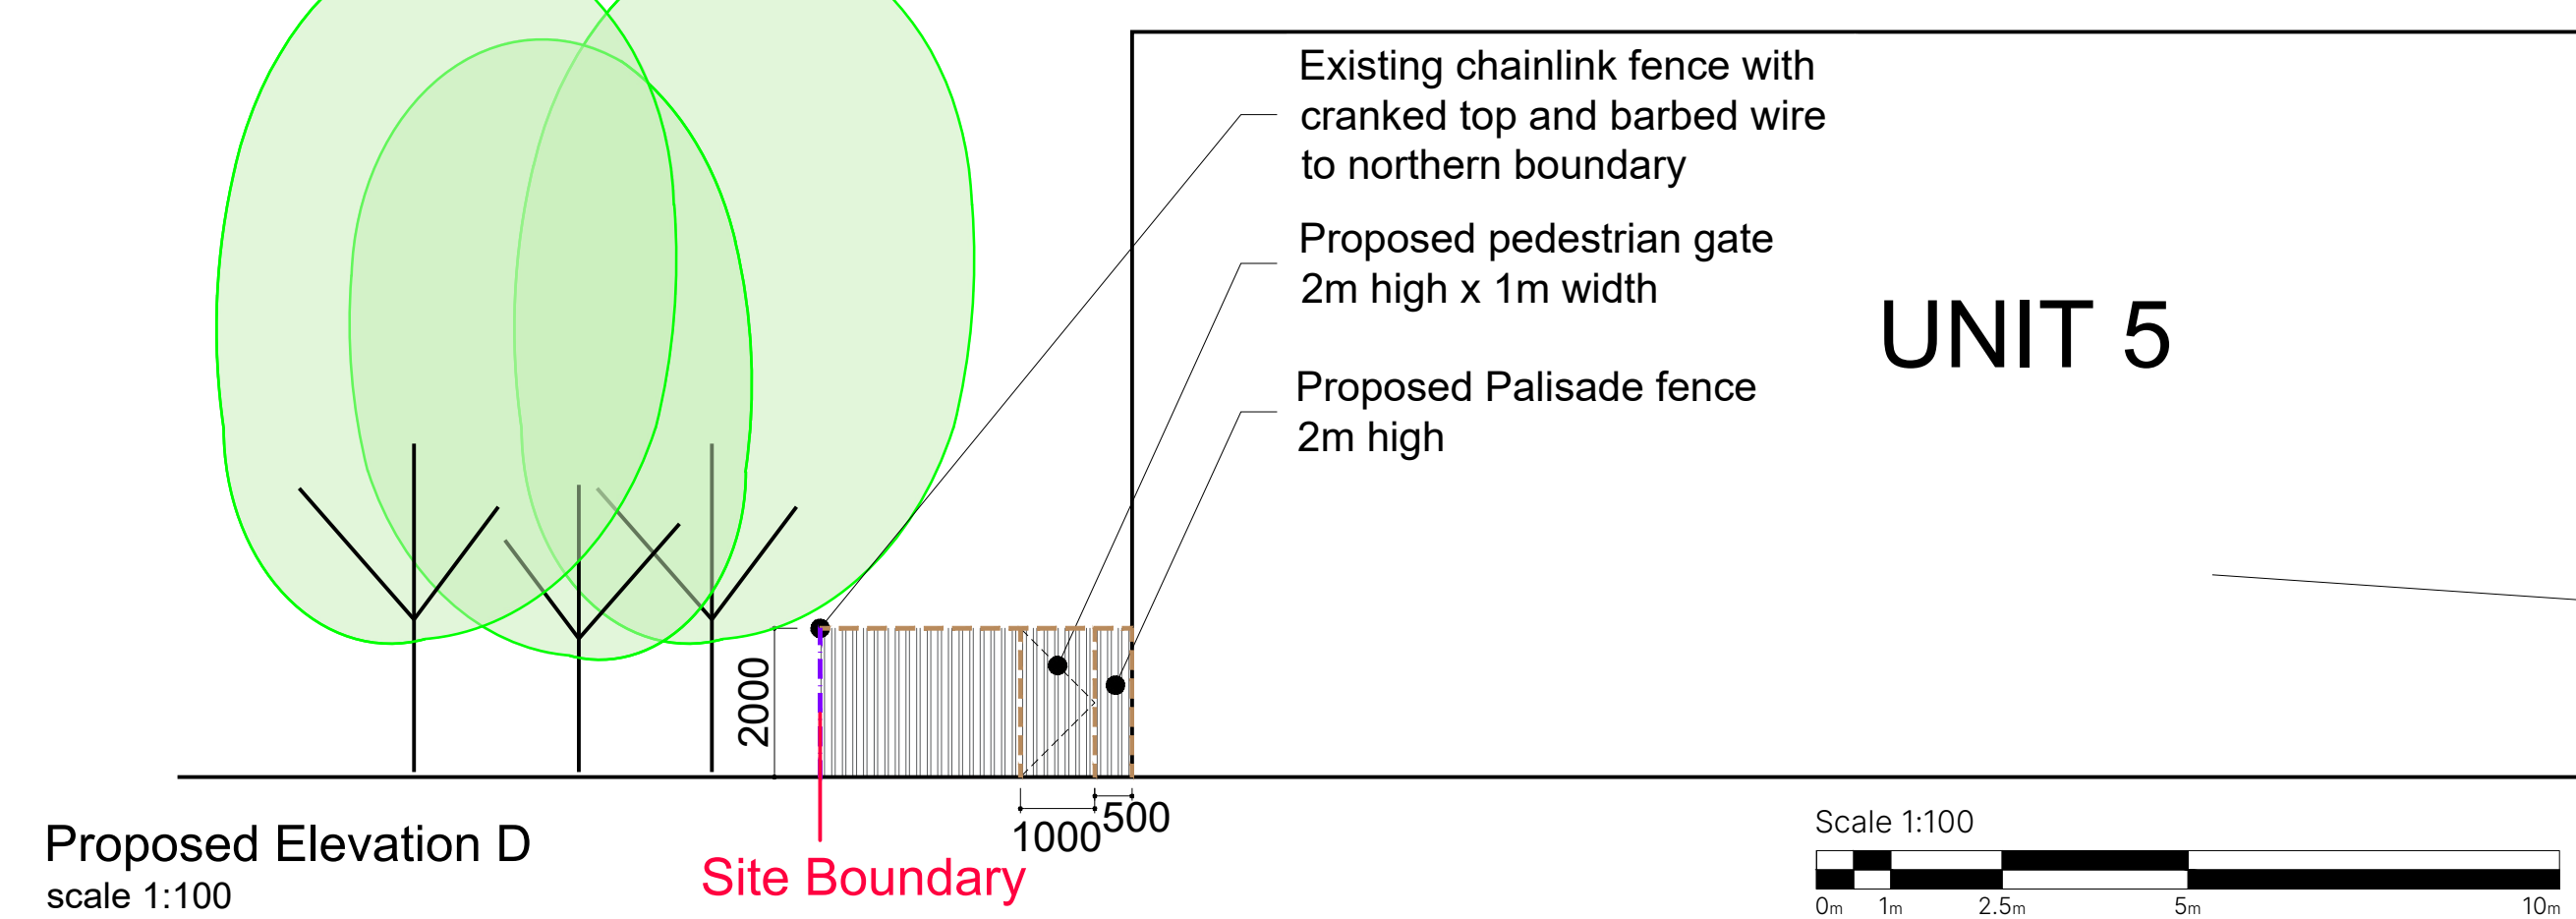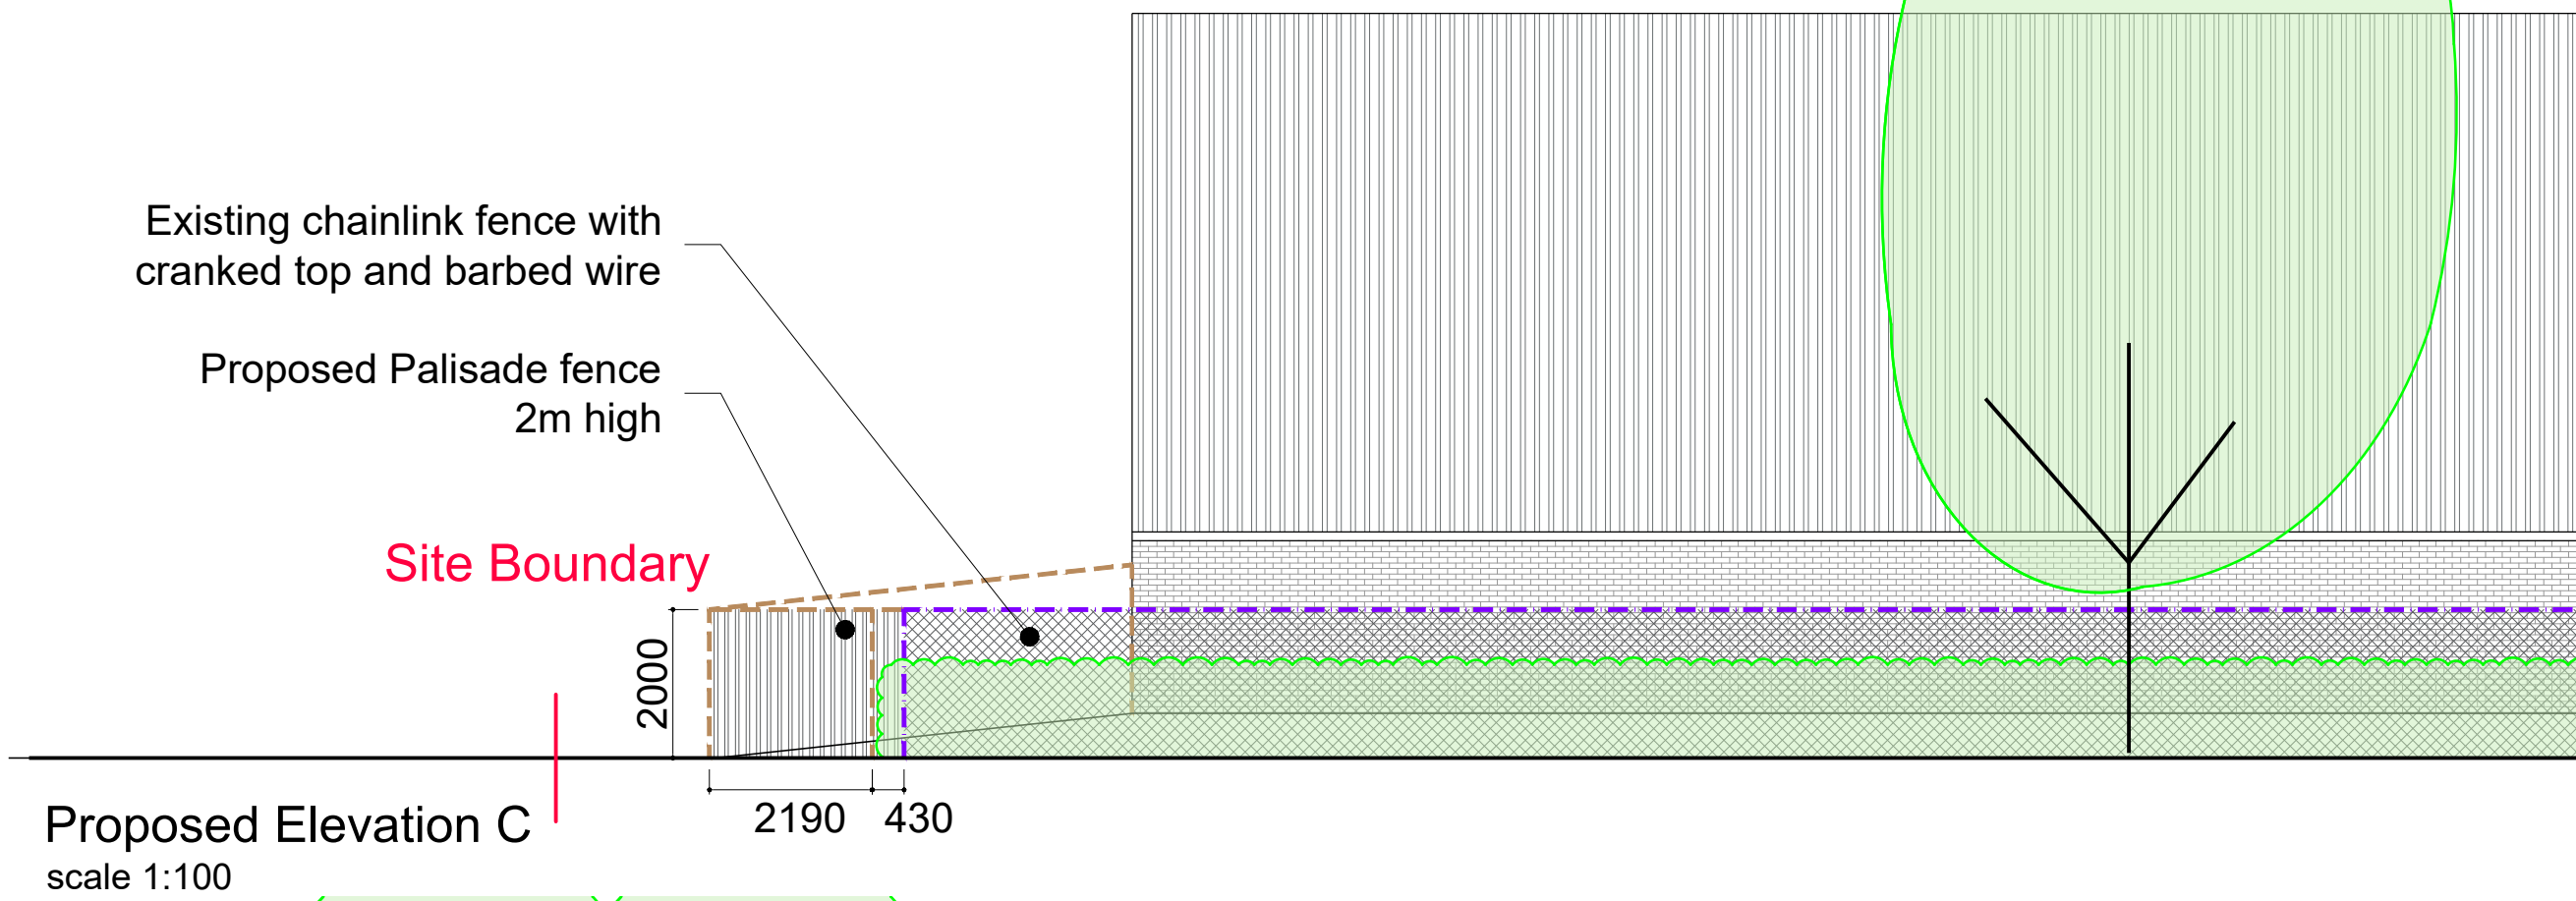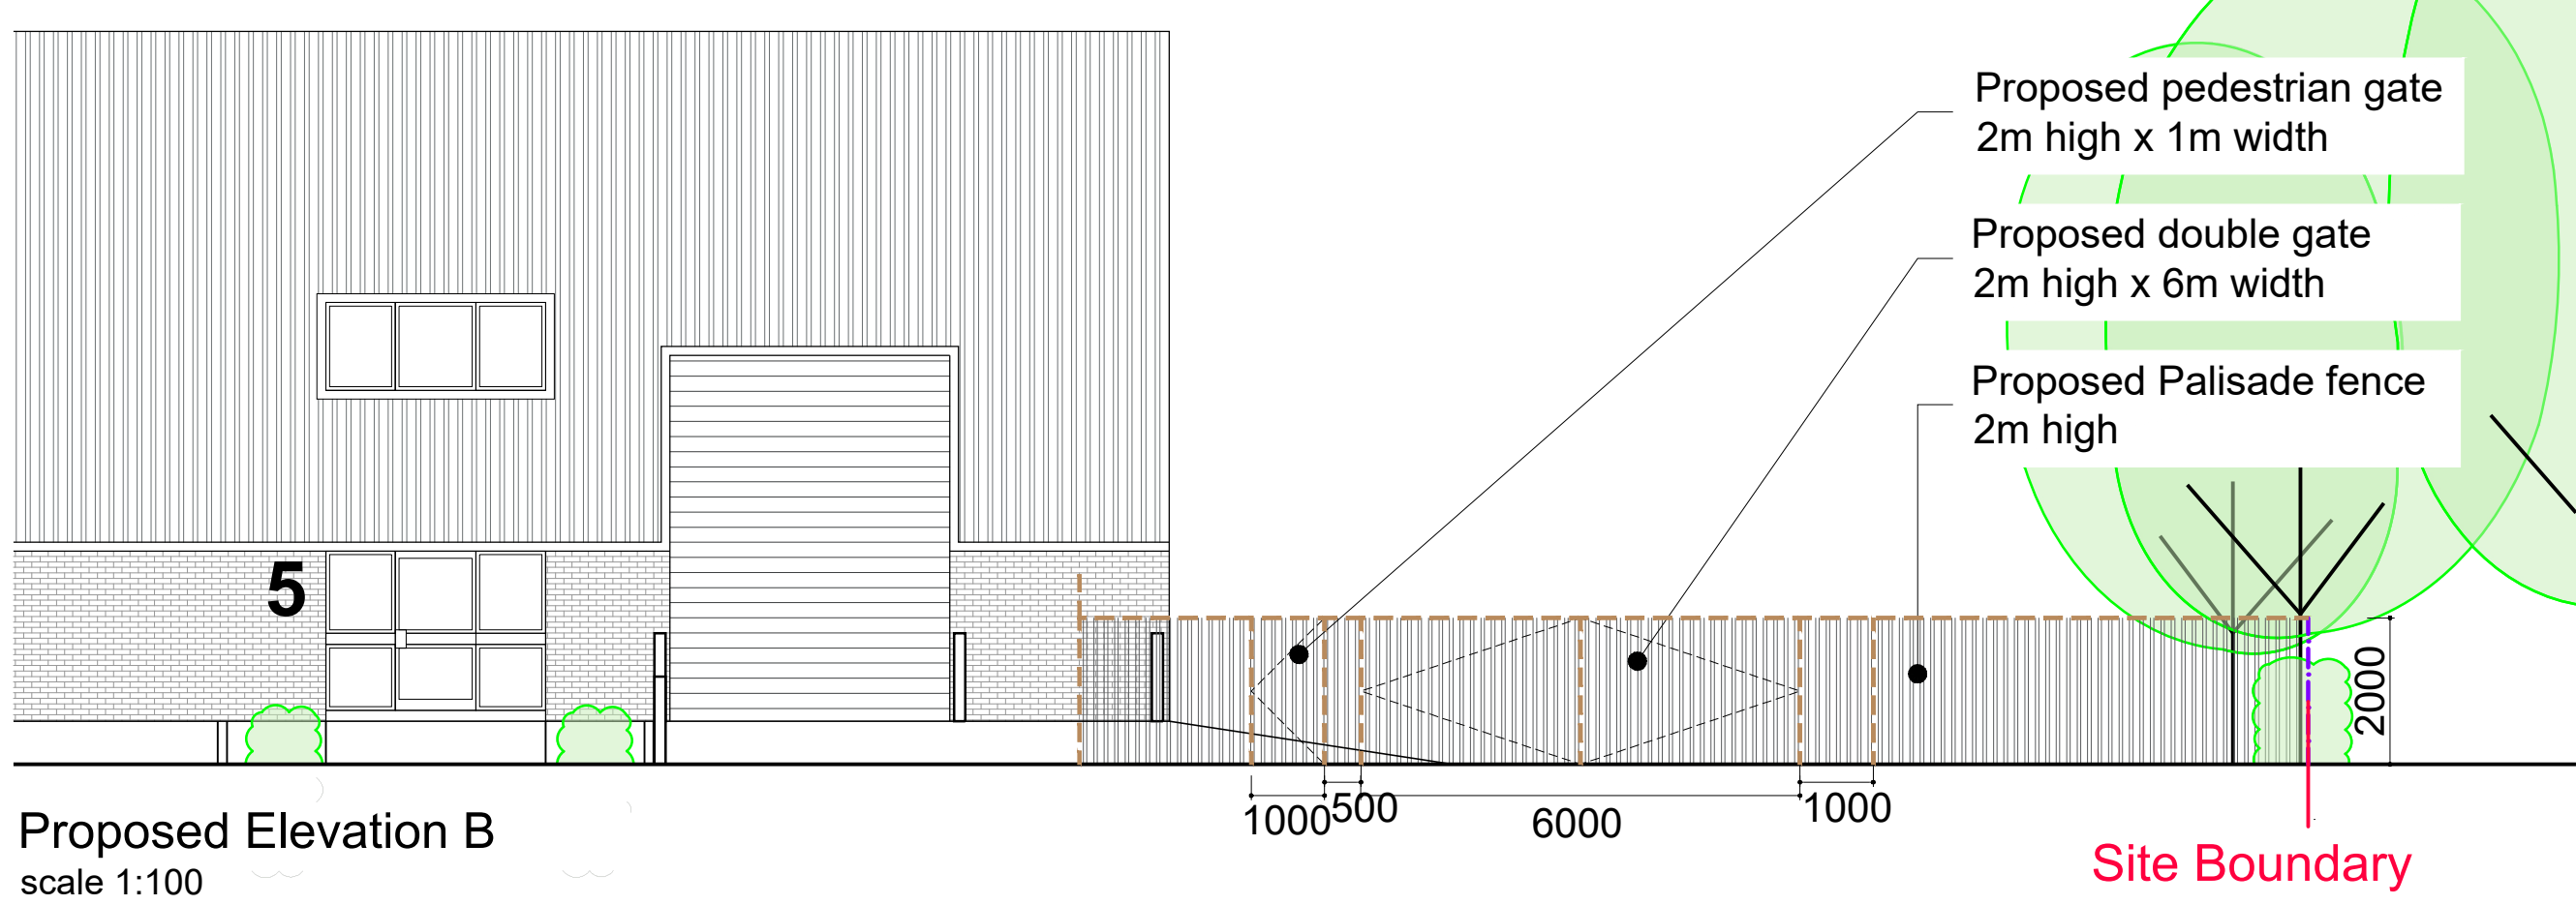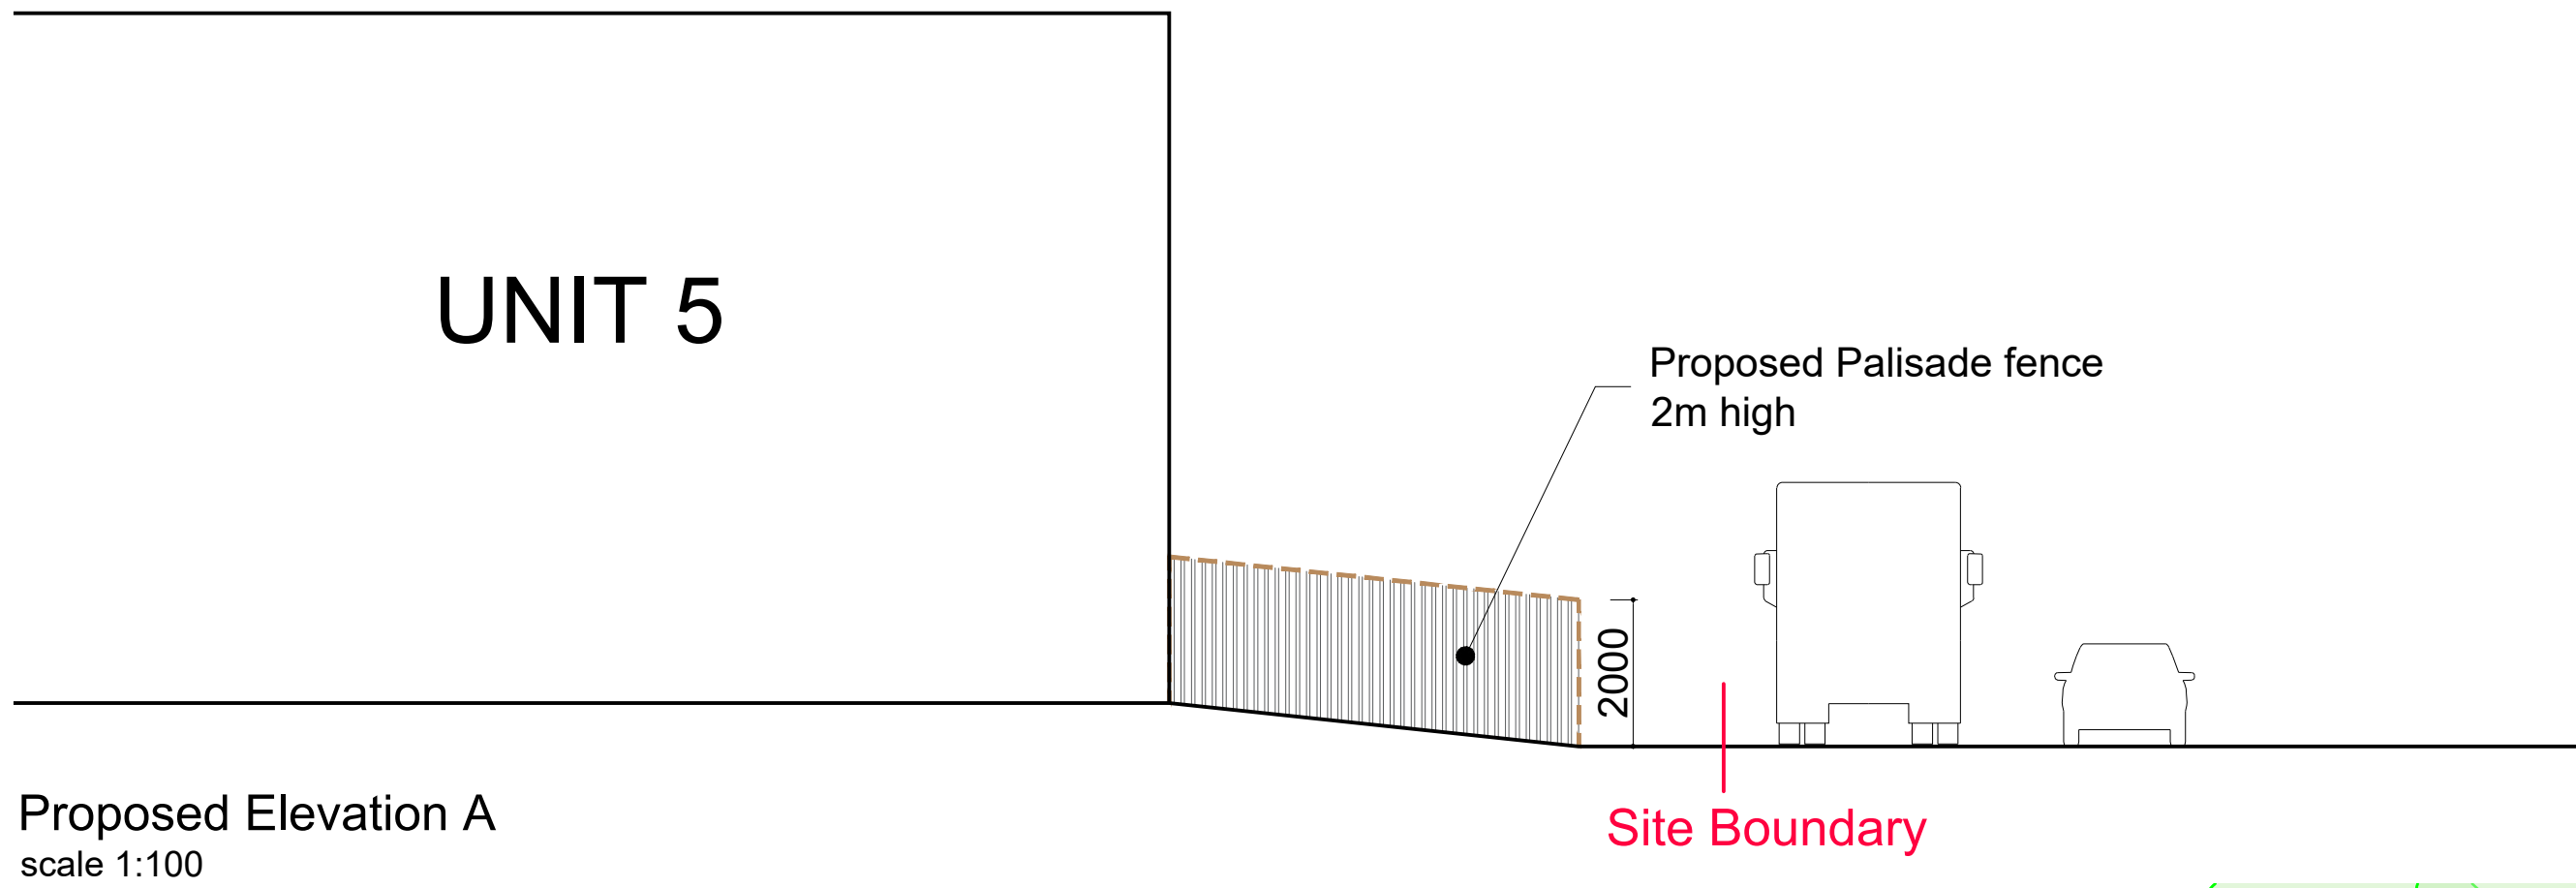

P03	Comments from client implemented	SJL	CS	17.07.26
P02	Existing northern boundary fence noted	SJL	CS	26.06.26
P01	FIRST ISSUE	SJL	CS	23.06.26

Rev	Amendments	By	Chkd	Date
-----	------------	----	------	------

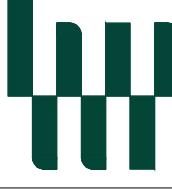		HNW Architects	
Document Status Preliminary			
Client Name Hargreaves			
Project Name Unit 5, Nelson Industrial Park Hedge end, Southampton			
Scale A1- VARIES	HNW Project No. 25014		Date Created JUNE 2026
Document Title Location Plan, Block Plan, Proposed Elevations & Proposed Fence Details			
Document Reference 25014-HNW-ZZ-ZZ-DR-A-1100			Revision P03
Chichester Brighton & Hove	61 North Street, Chichester, PO19 1NB Plattf9rm, Church Road, Hove, BN3 2AF		01243 533300 01273 932485