




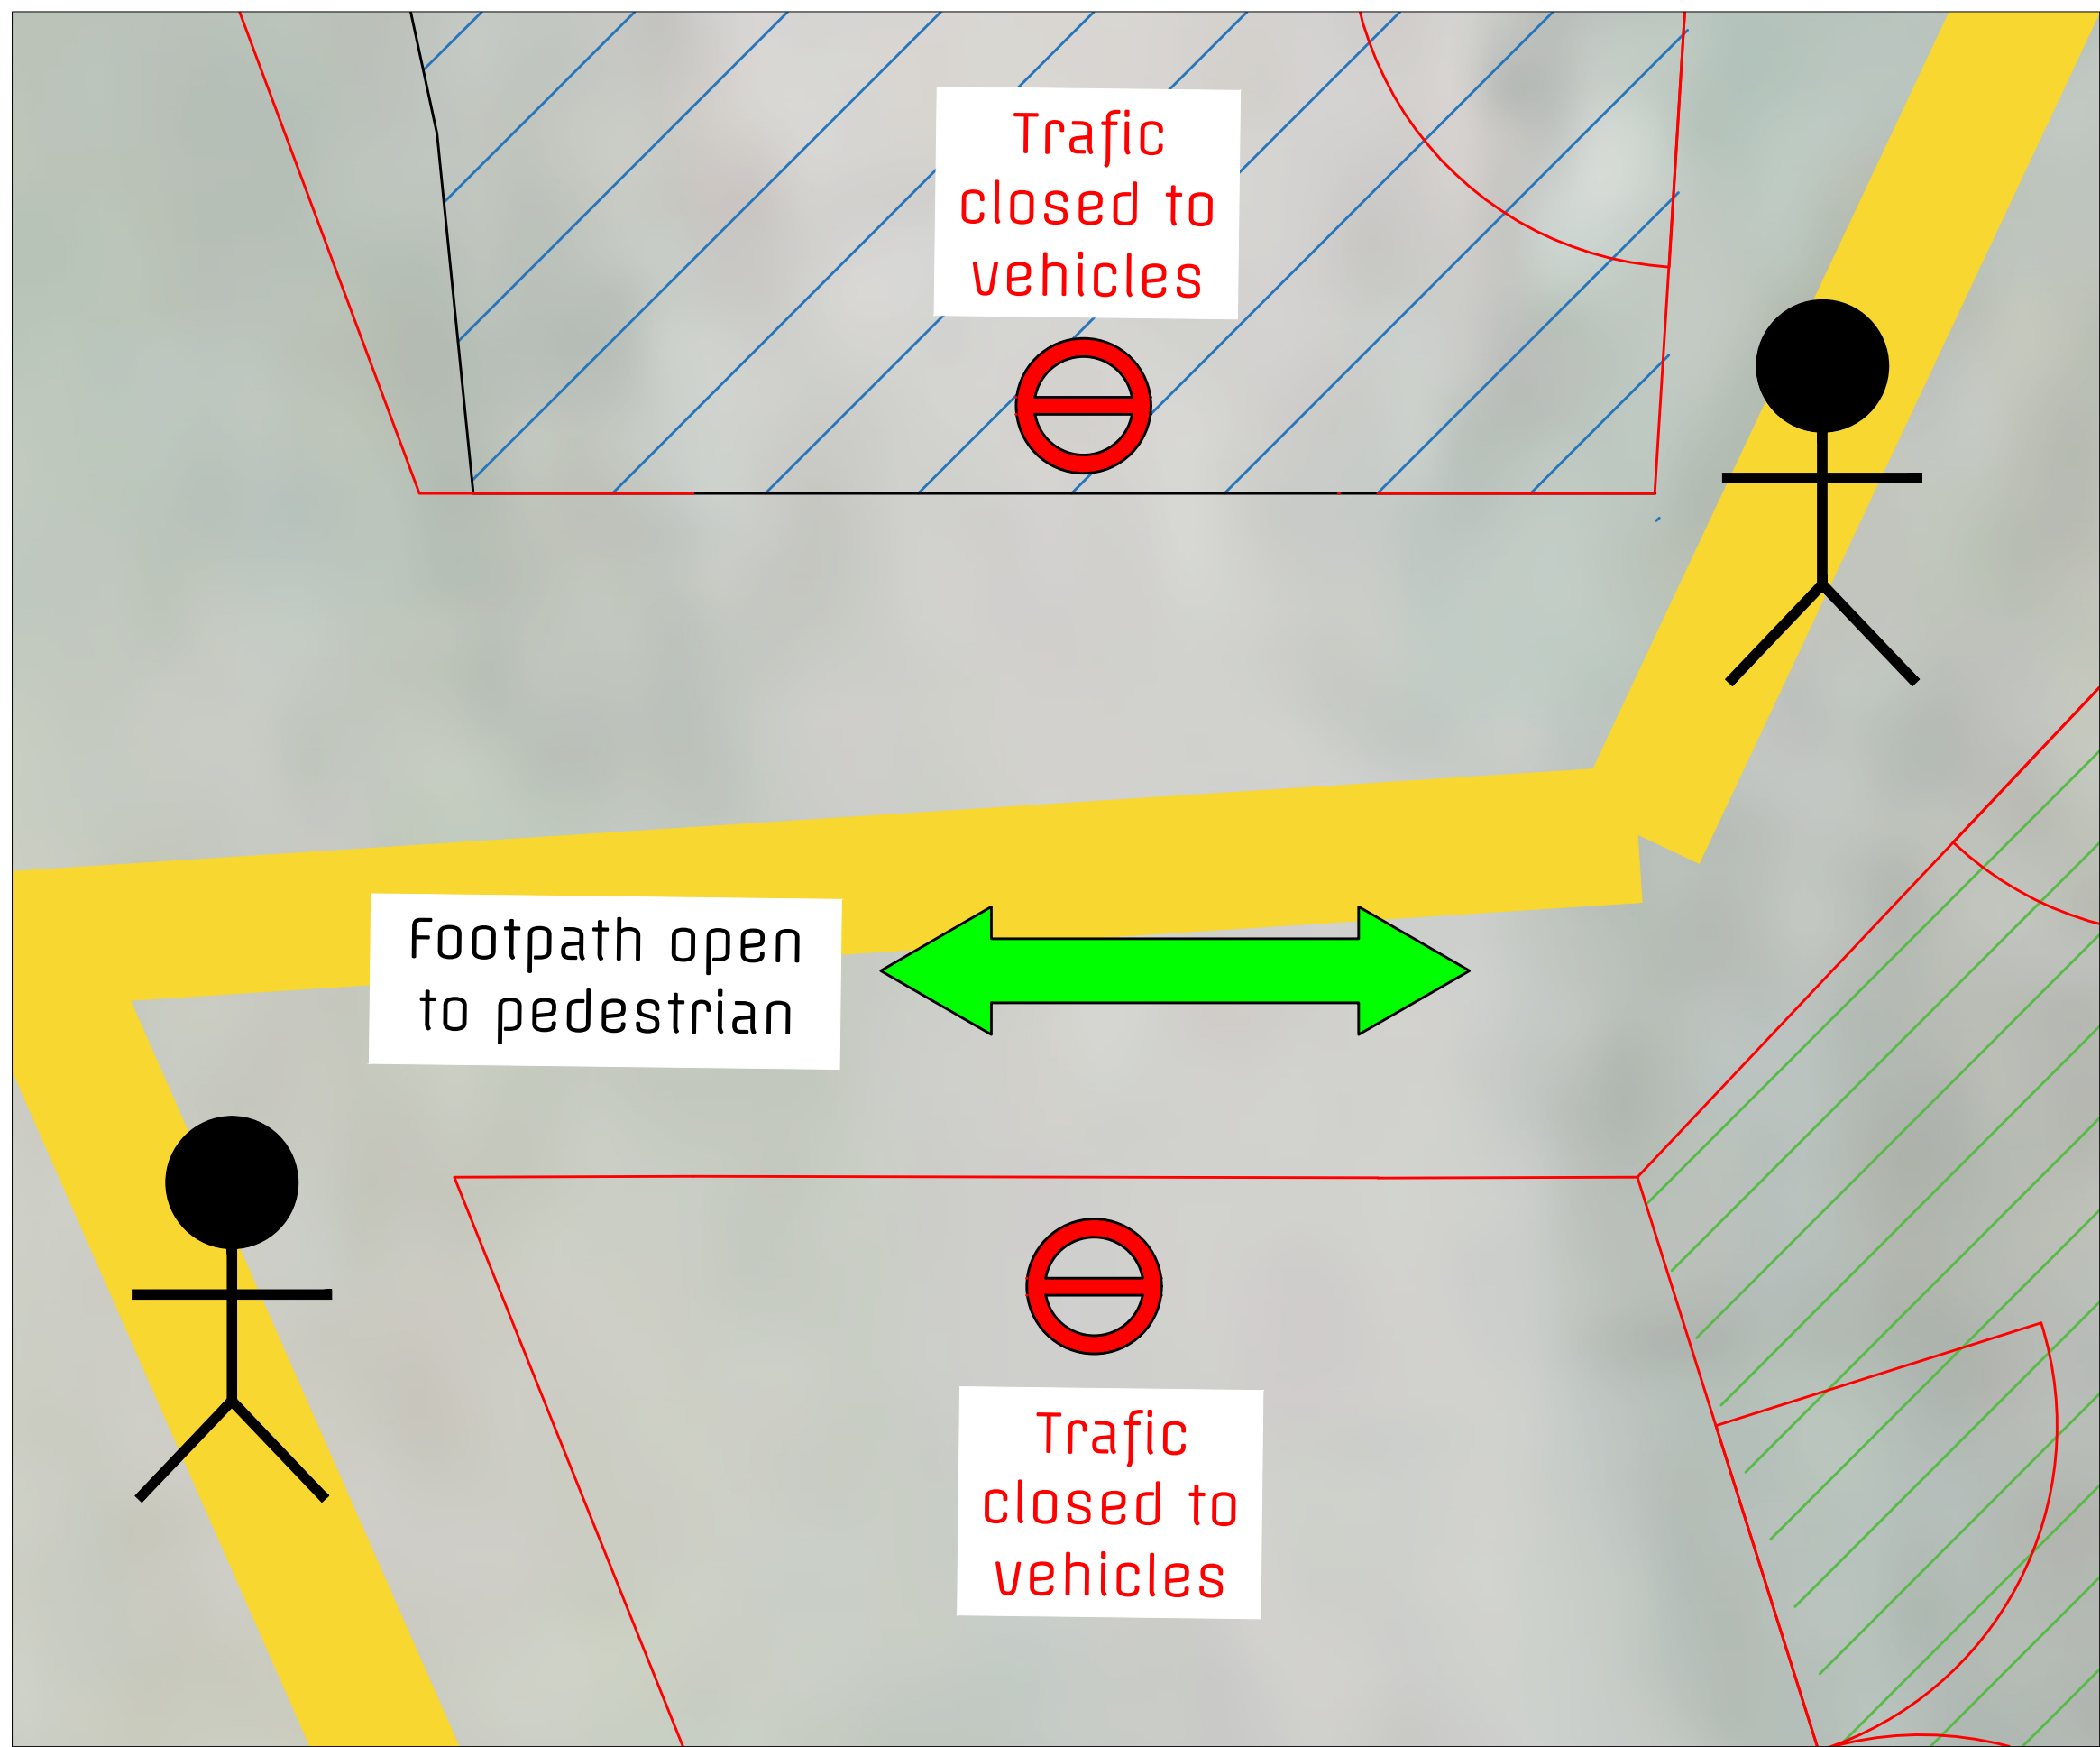


1 - Foot path open to pedestrian / vehicle corridor closed

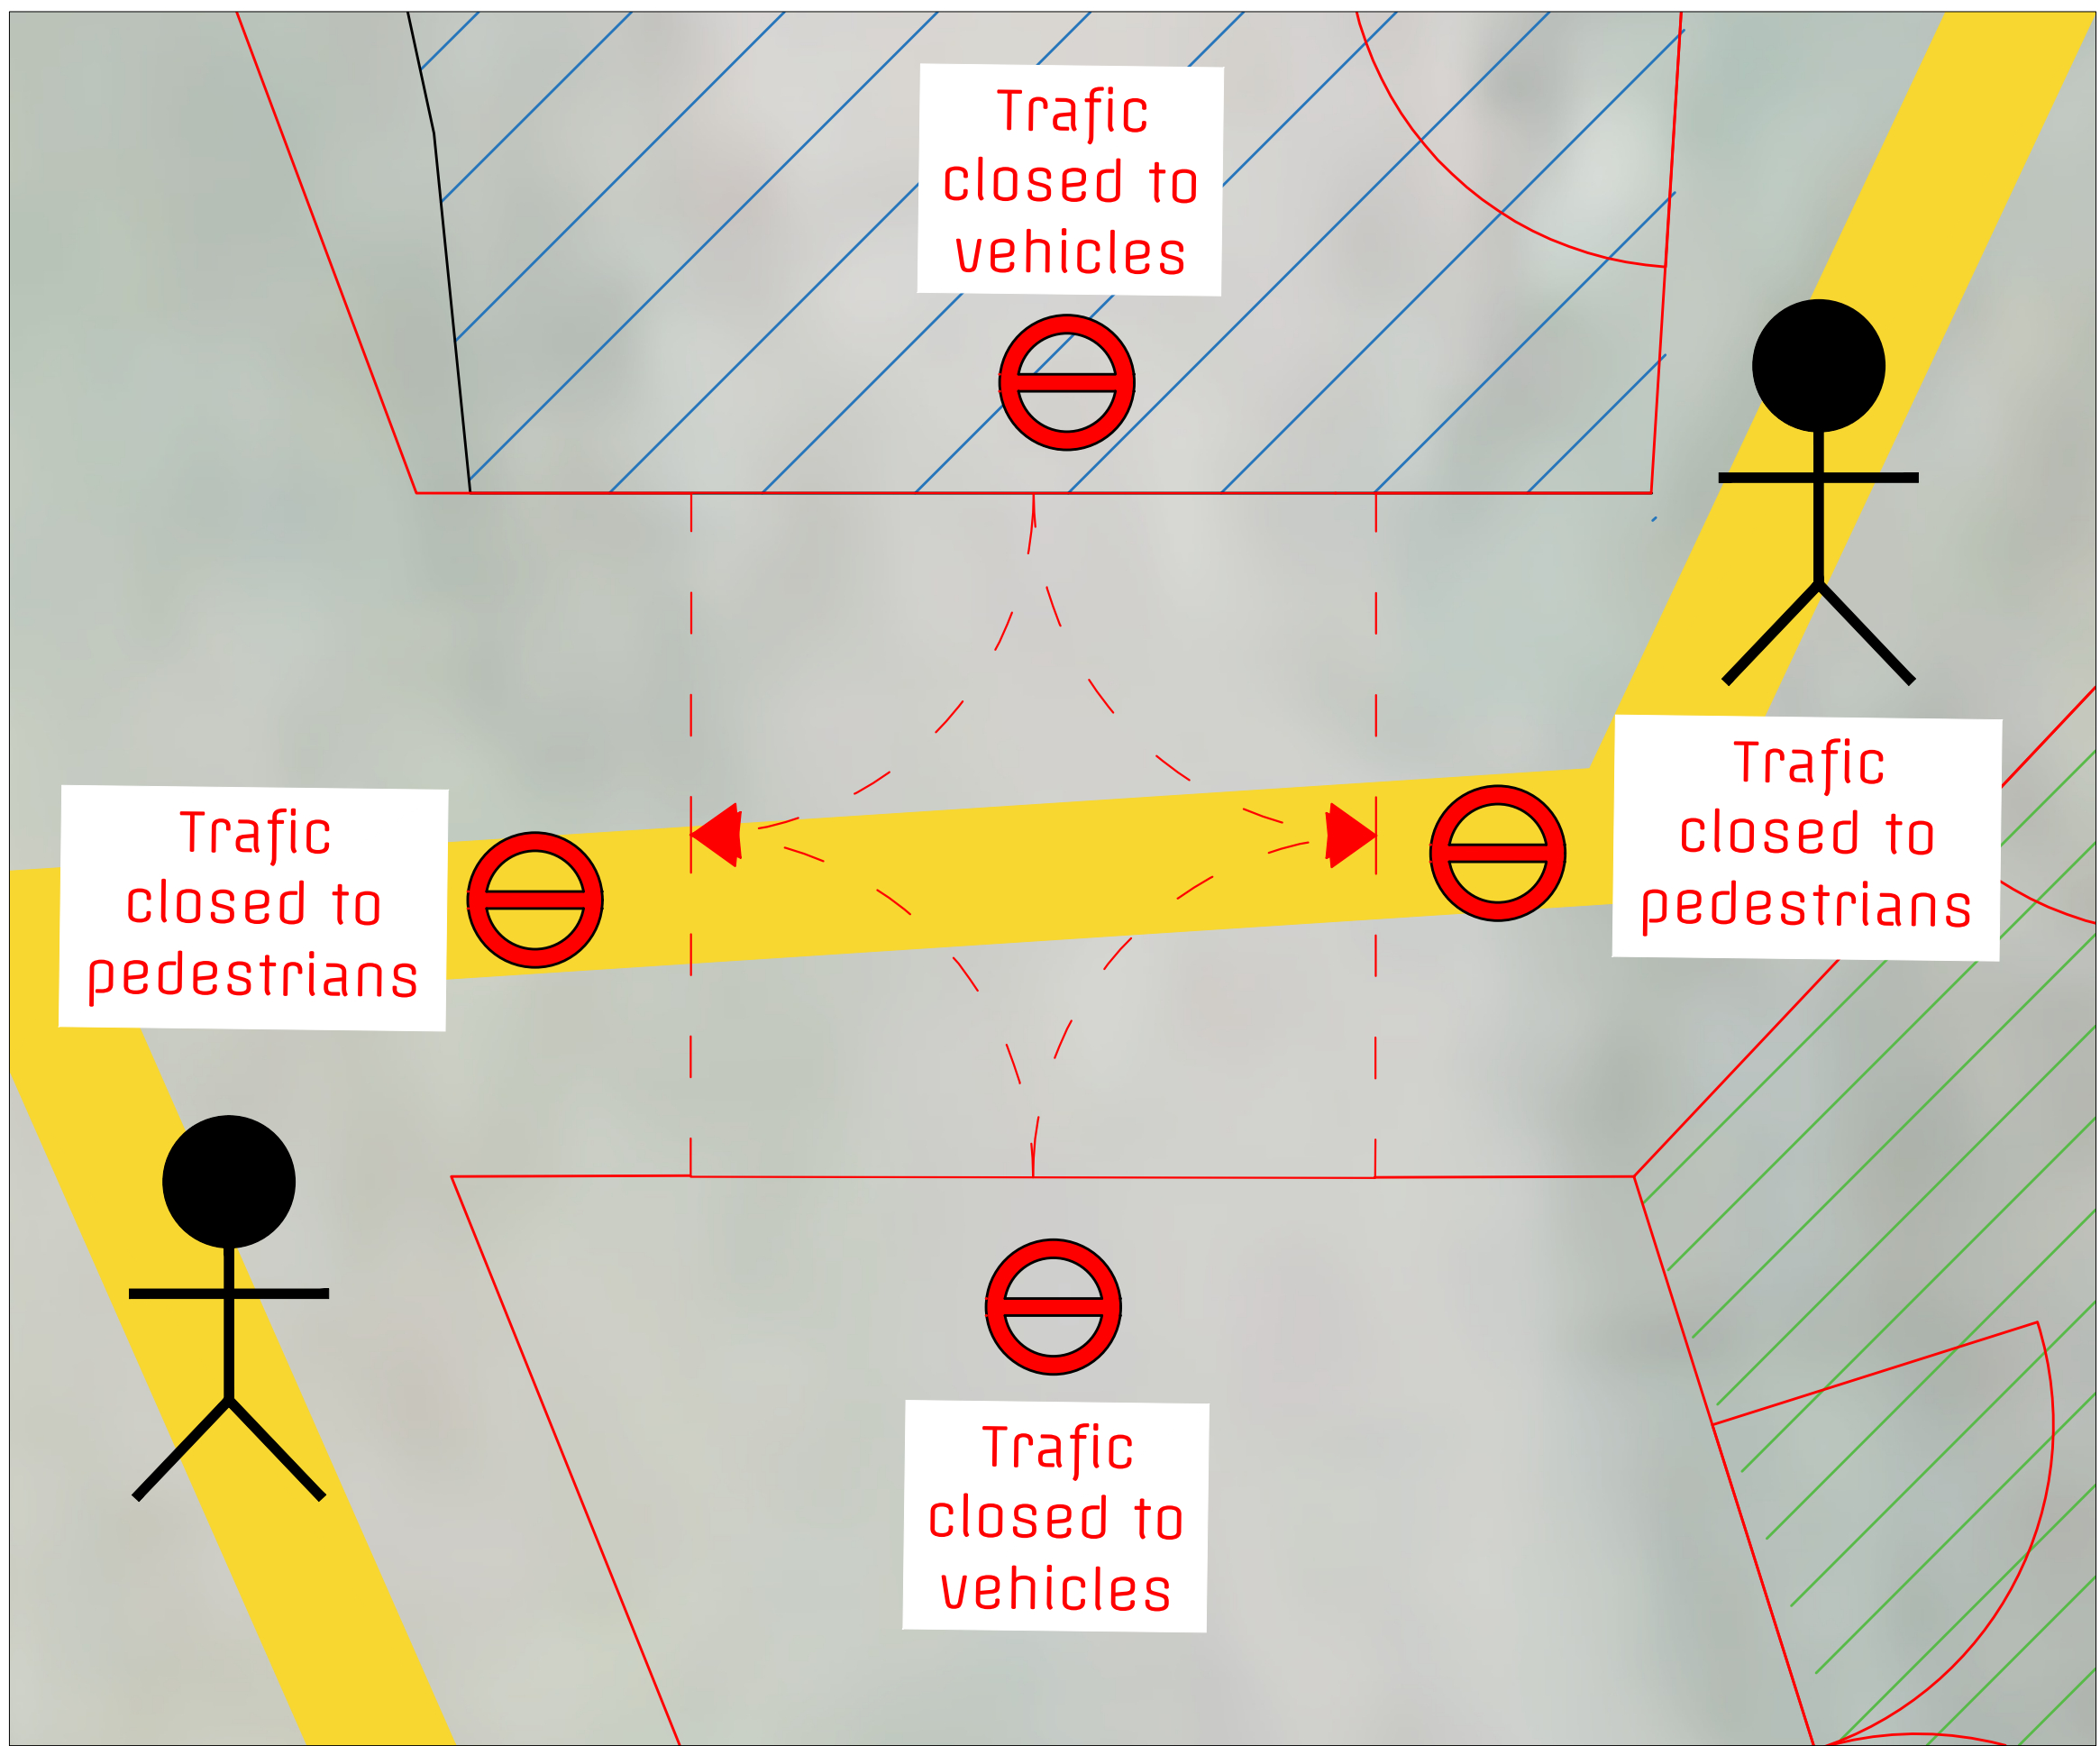

2 - Transition to vehicular access

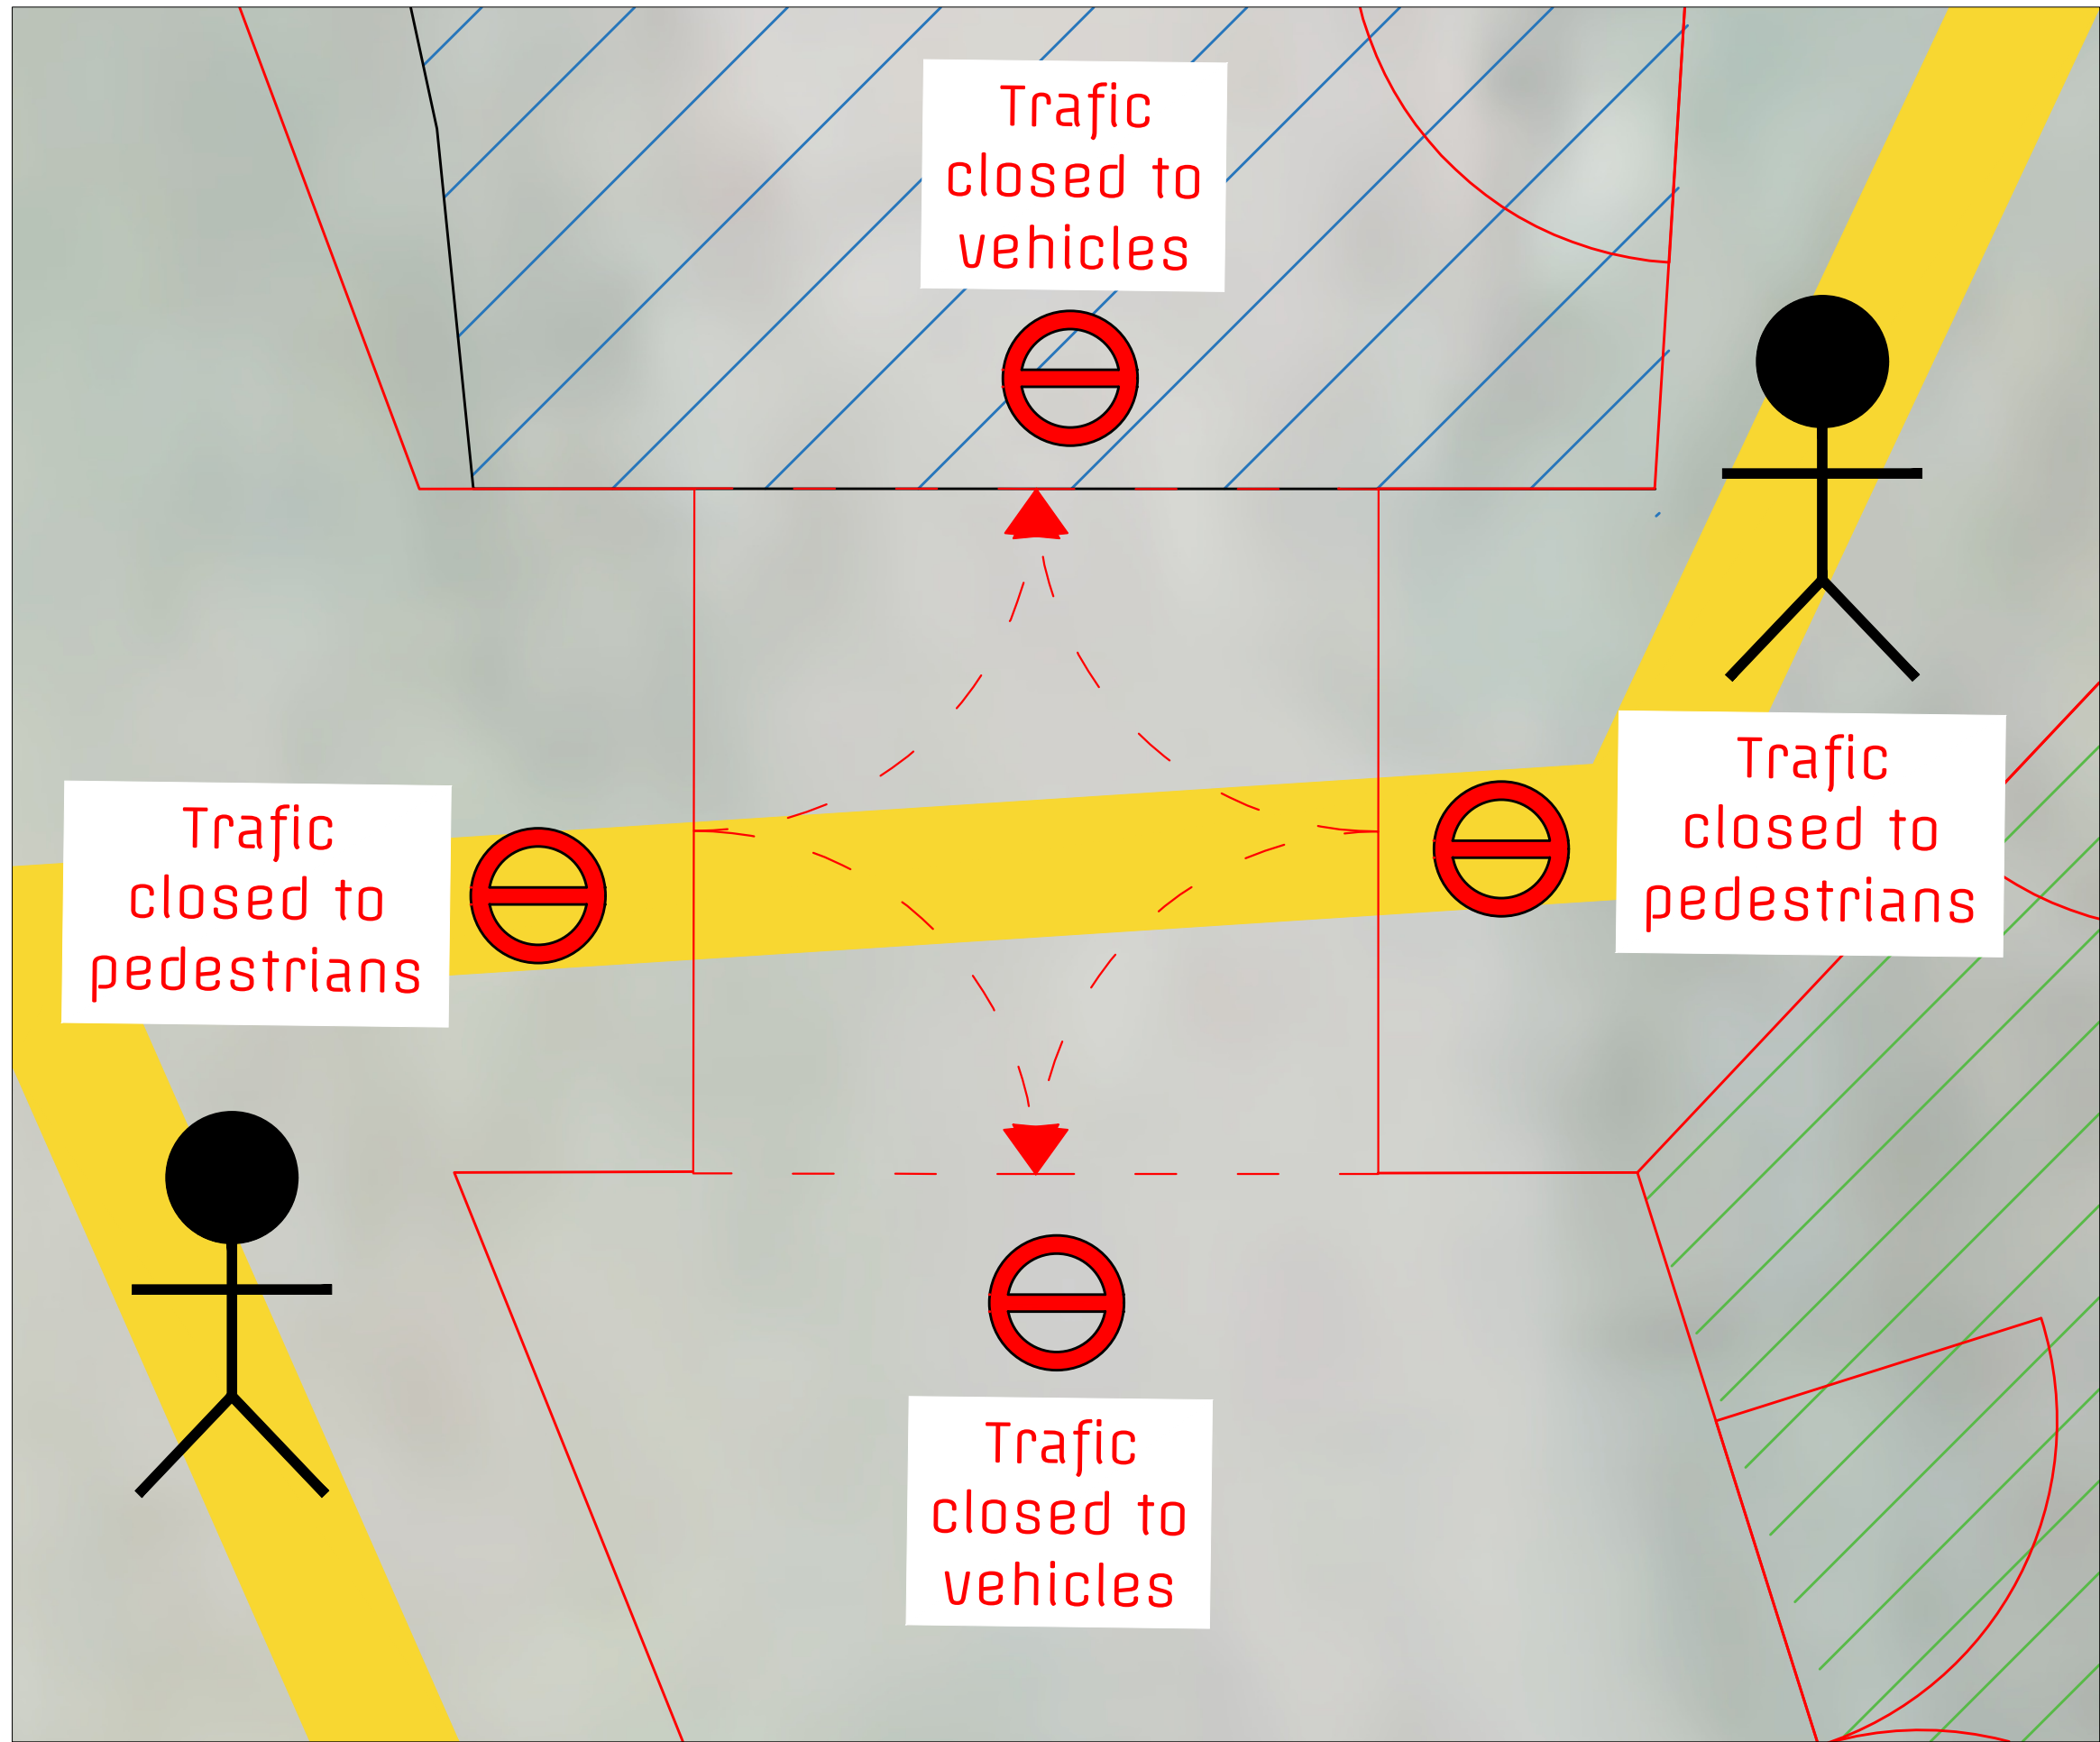

4 - Transition to pedestrian access

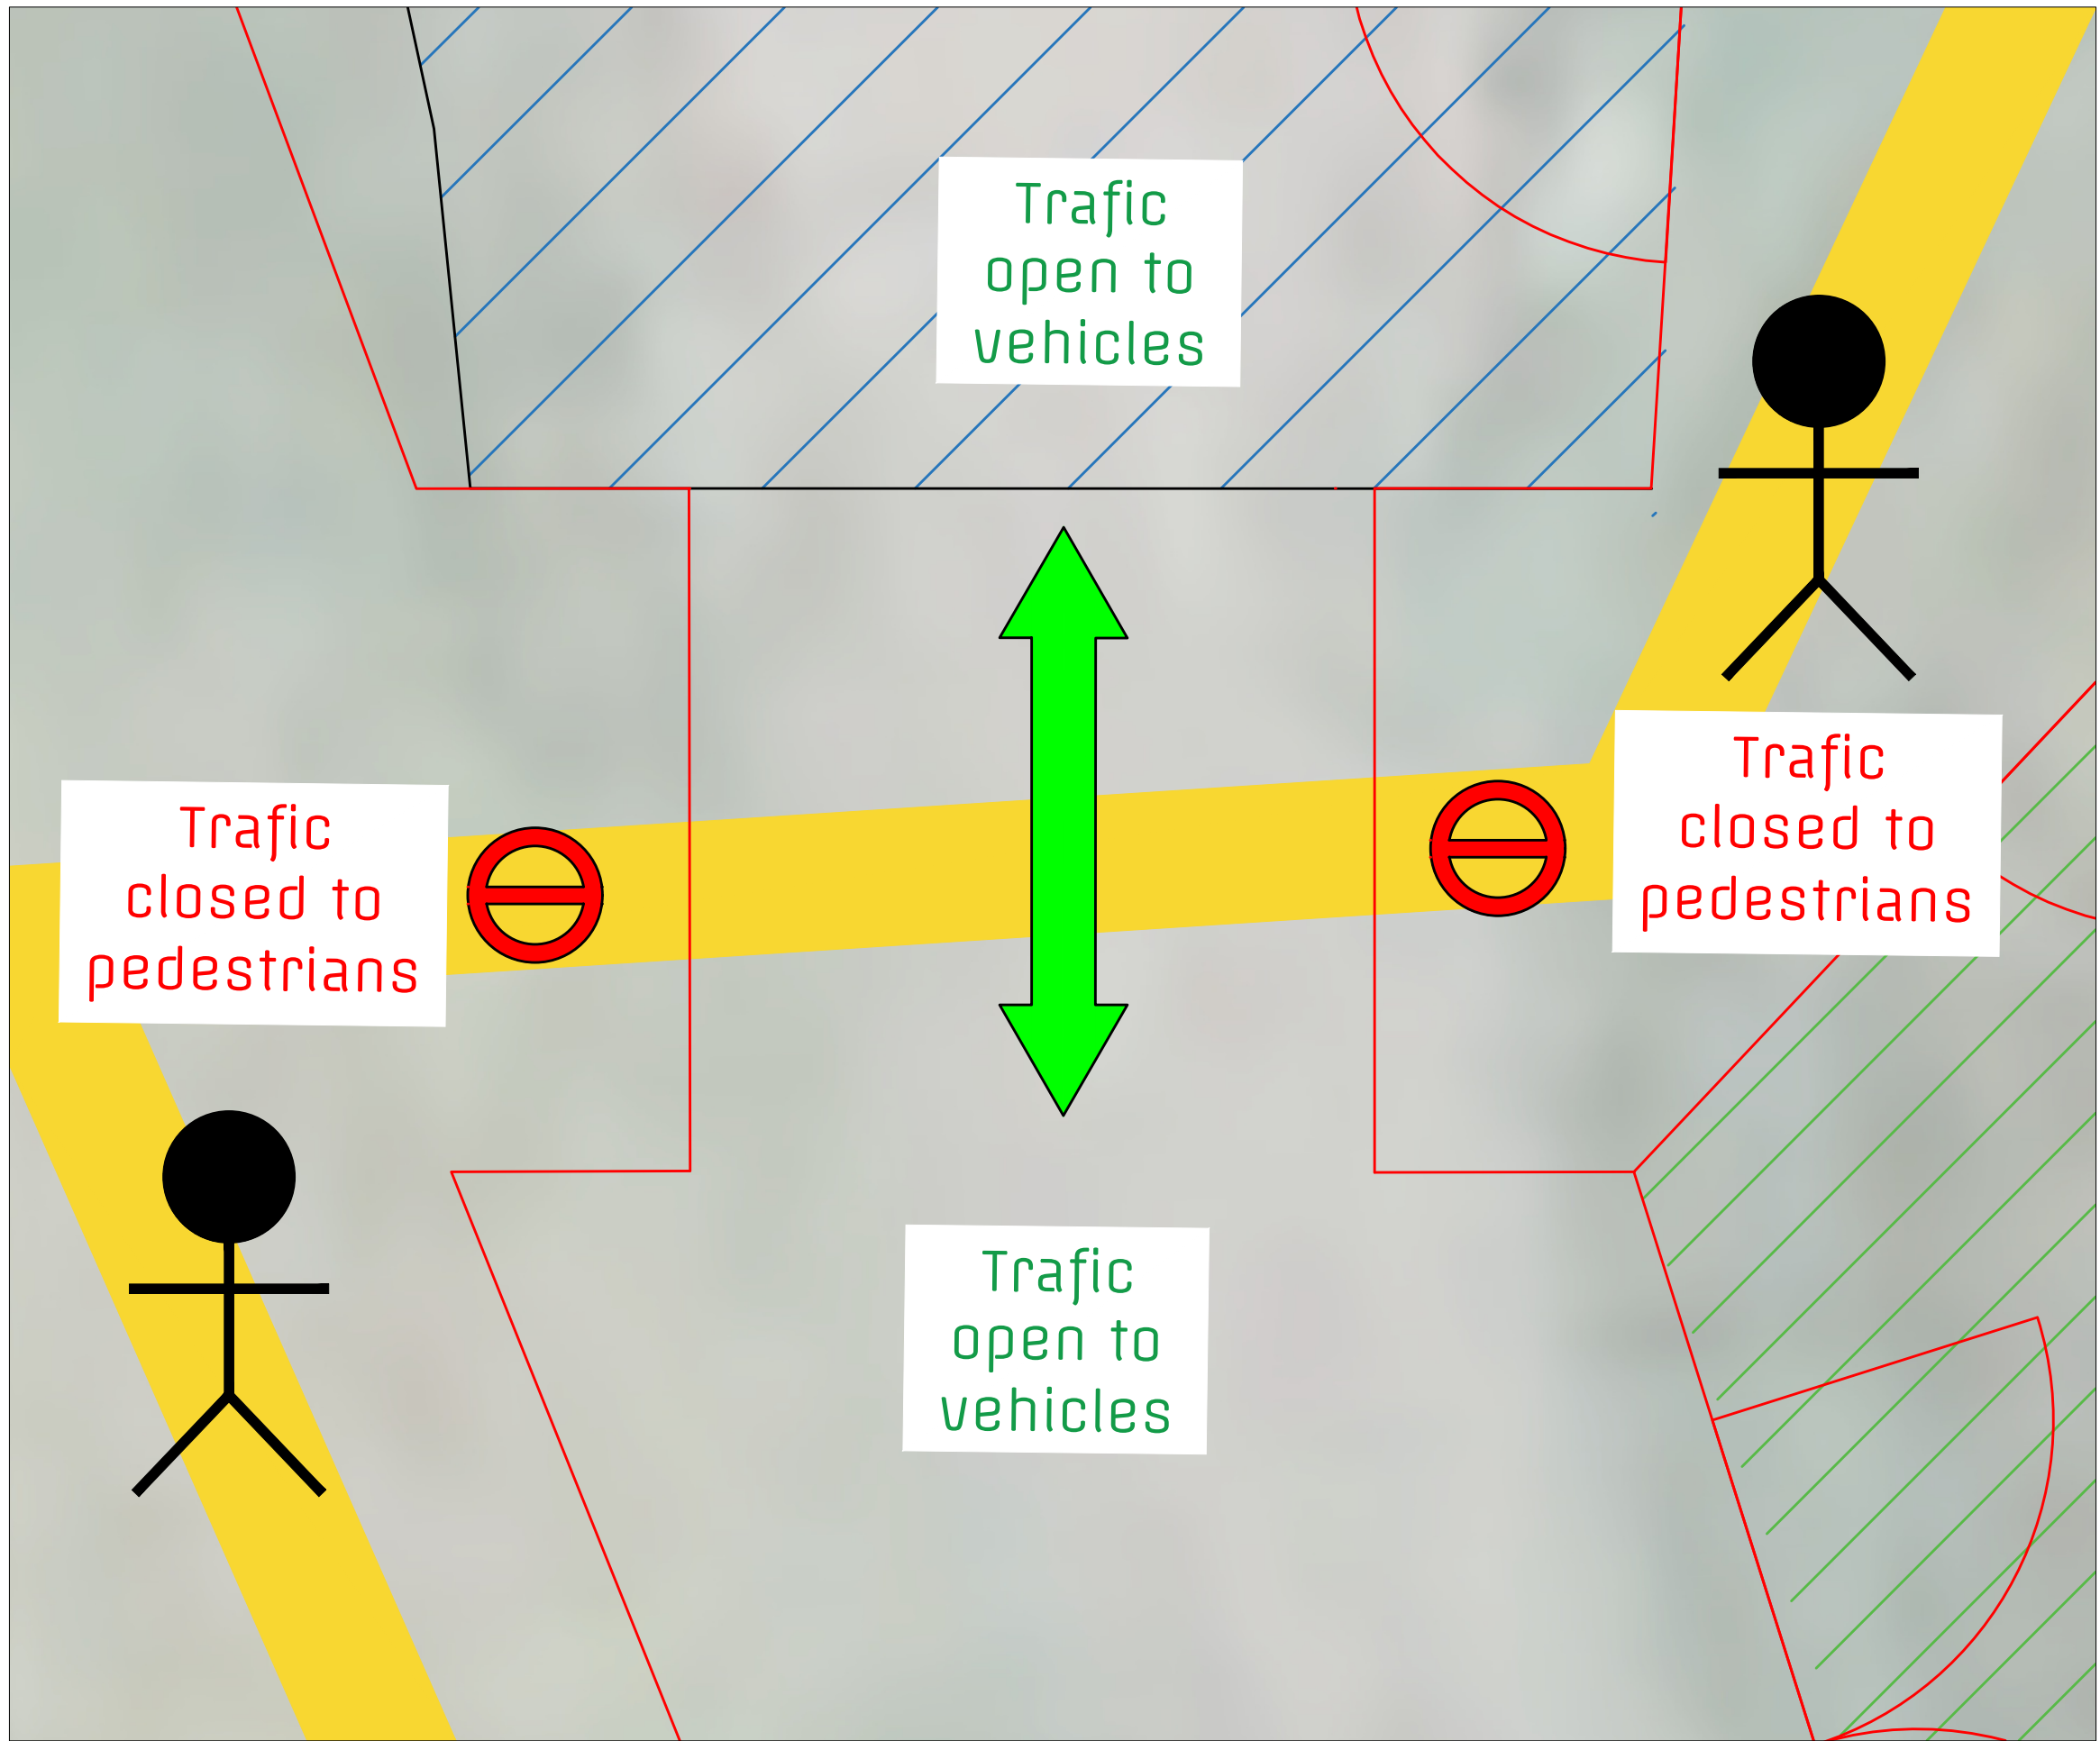

3 - Foot path closed to pedestrian / vehicle corridor open

Notes:

Heras Fence

Public Pedestrian Route

Vehicle Turning

Overnight Plant Storage

Materials Laydown Area

For more details refer to drawing:
0900-IV6-ZZ-ZZ-DR-V-0710
0900-IV6-ZZ-ZZ-DR-V-0730

North

P01	For approval	J.R.	15/05/26
REV:	DESCRIPTION:	BY:	DATE:
STATUS: FOR APPROVAL			
Ivegate Ltd. Low Moor Mills, Albert Road, Morley, LS27 8LD T: 0800 809 2958 E: hello@ivegate.co.uk W: www.ivegate.co.uk Ivegate Renewable Energy			
CLIENT: wattstor			
SITE: PORTSMOUTH WATER			
TITLE: CONTROLLED CROSSING			
SCALE @ A1:	DATE:	DRAWN:	CHECKED:
1:50	JUNE-26	J.R.	J.H.
PROJECT NO:	DRAWING NO:	REVISION:	
0900	0900-IV6-ZZ-ZZ-DR-V-0720	P01	