


Proposed Block Plan 1:500

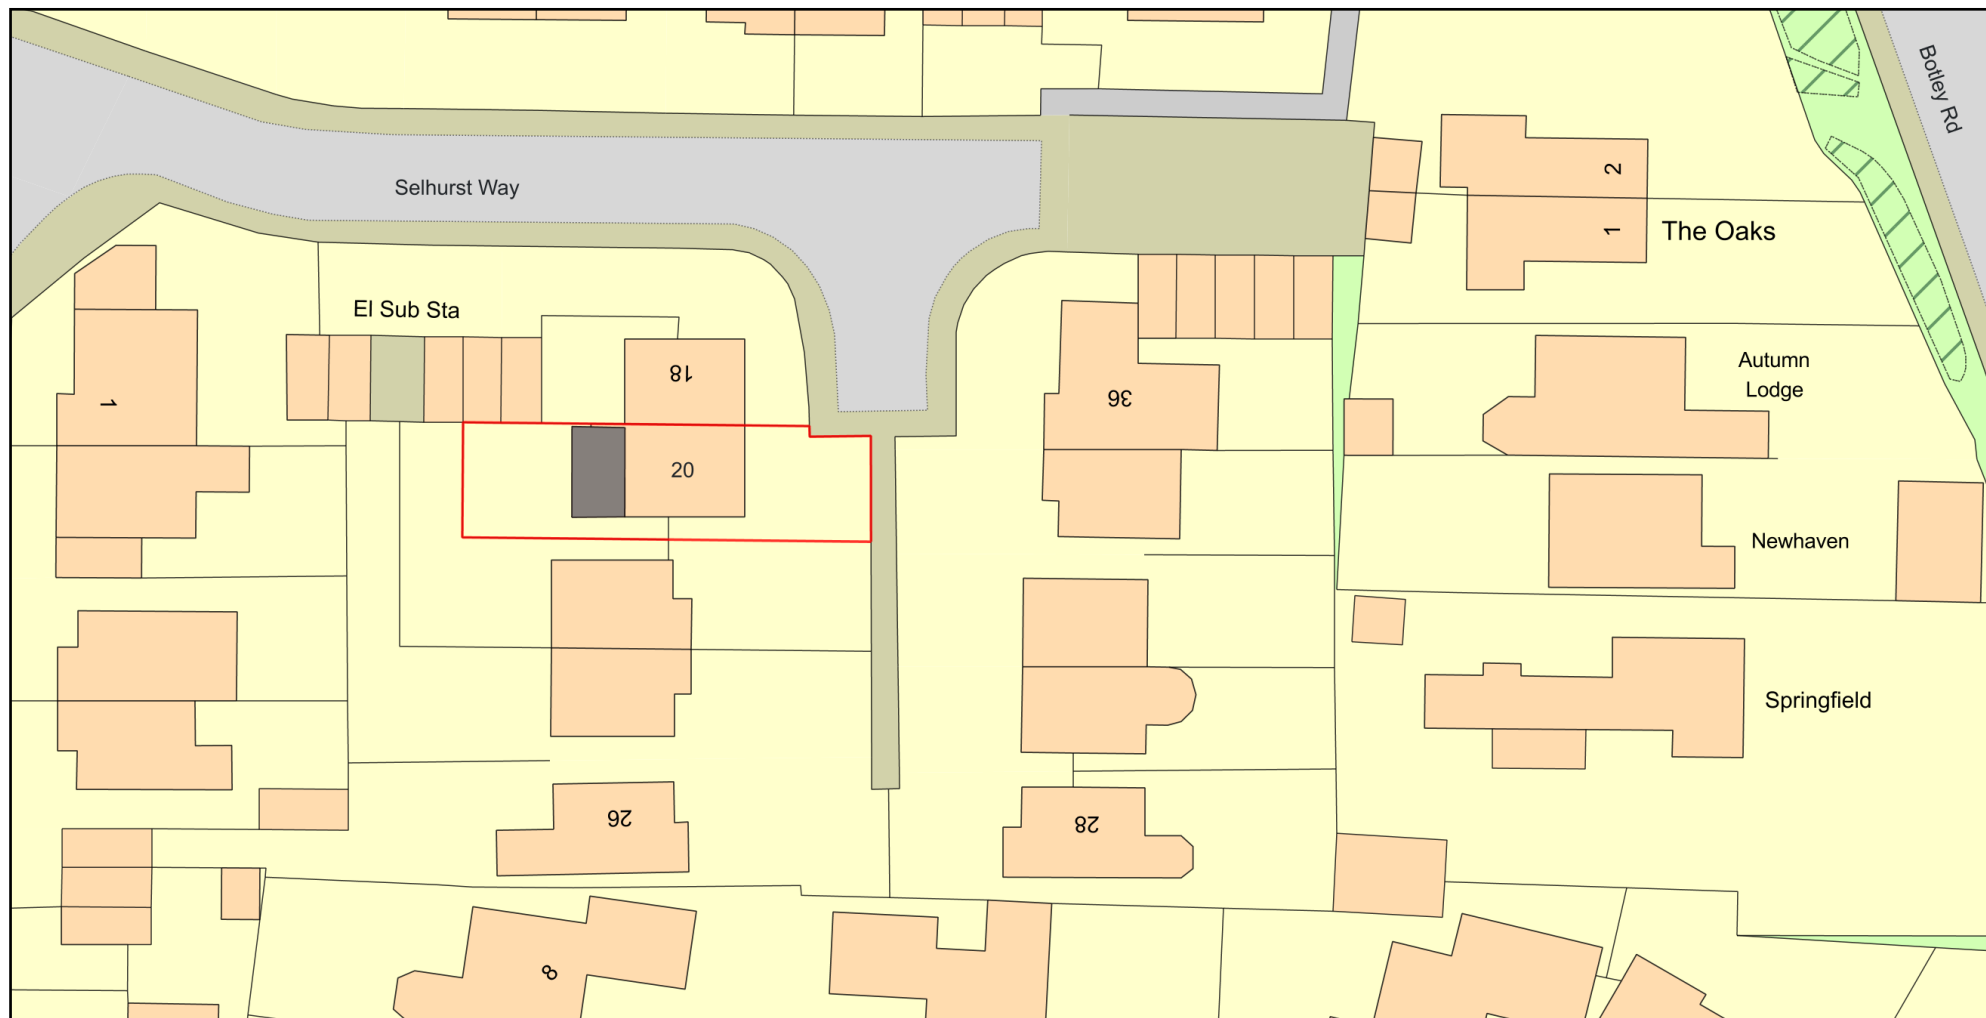

Plan Produced for: 20 Selhurst Way, SO50 7JX

Date Produced: 20 Jul 2026

Plan Reference Number: TQRQM26201161812512

Scale: 1:500 @ A4

© Crown copyright and database rights 2025 OS 100042766