


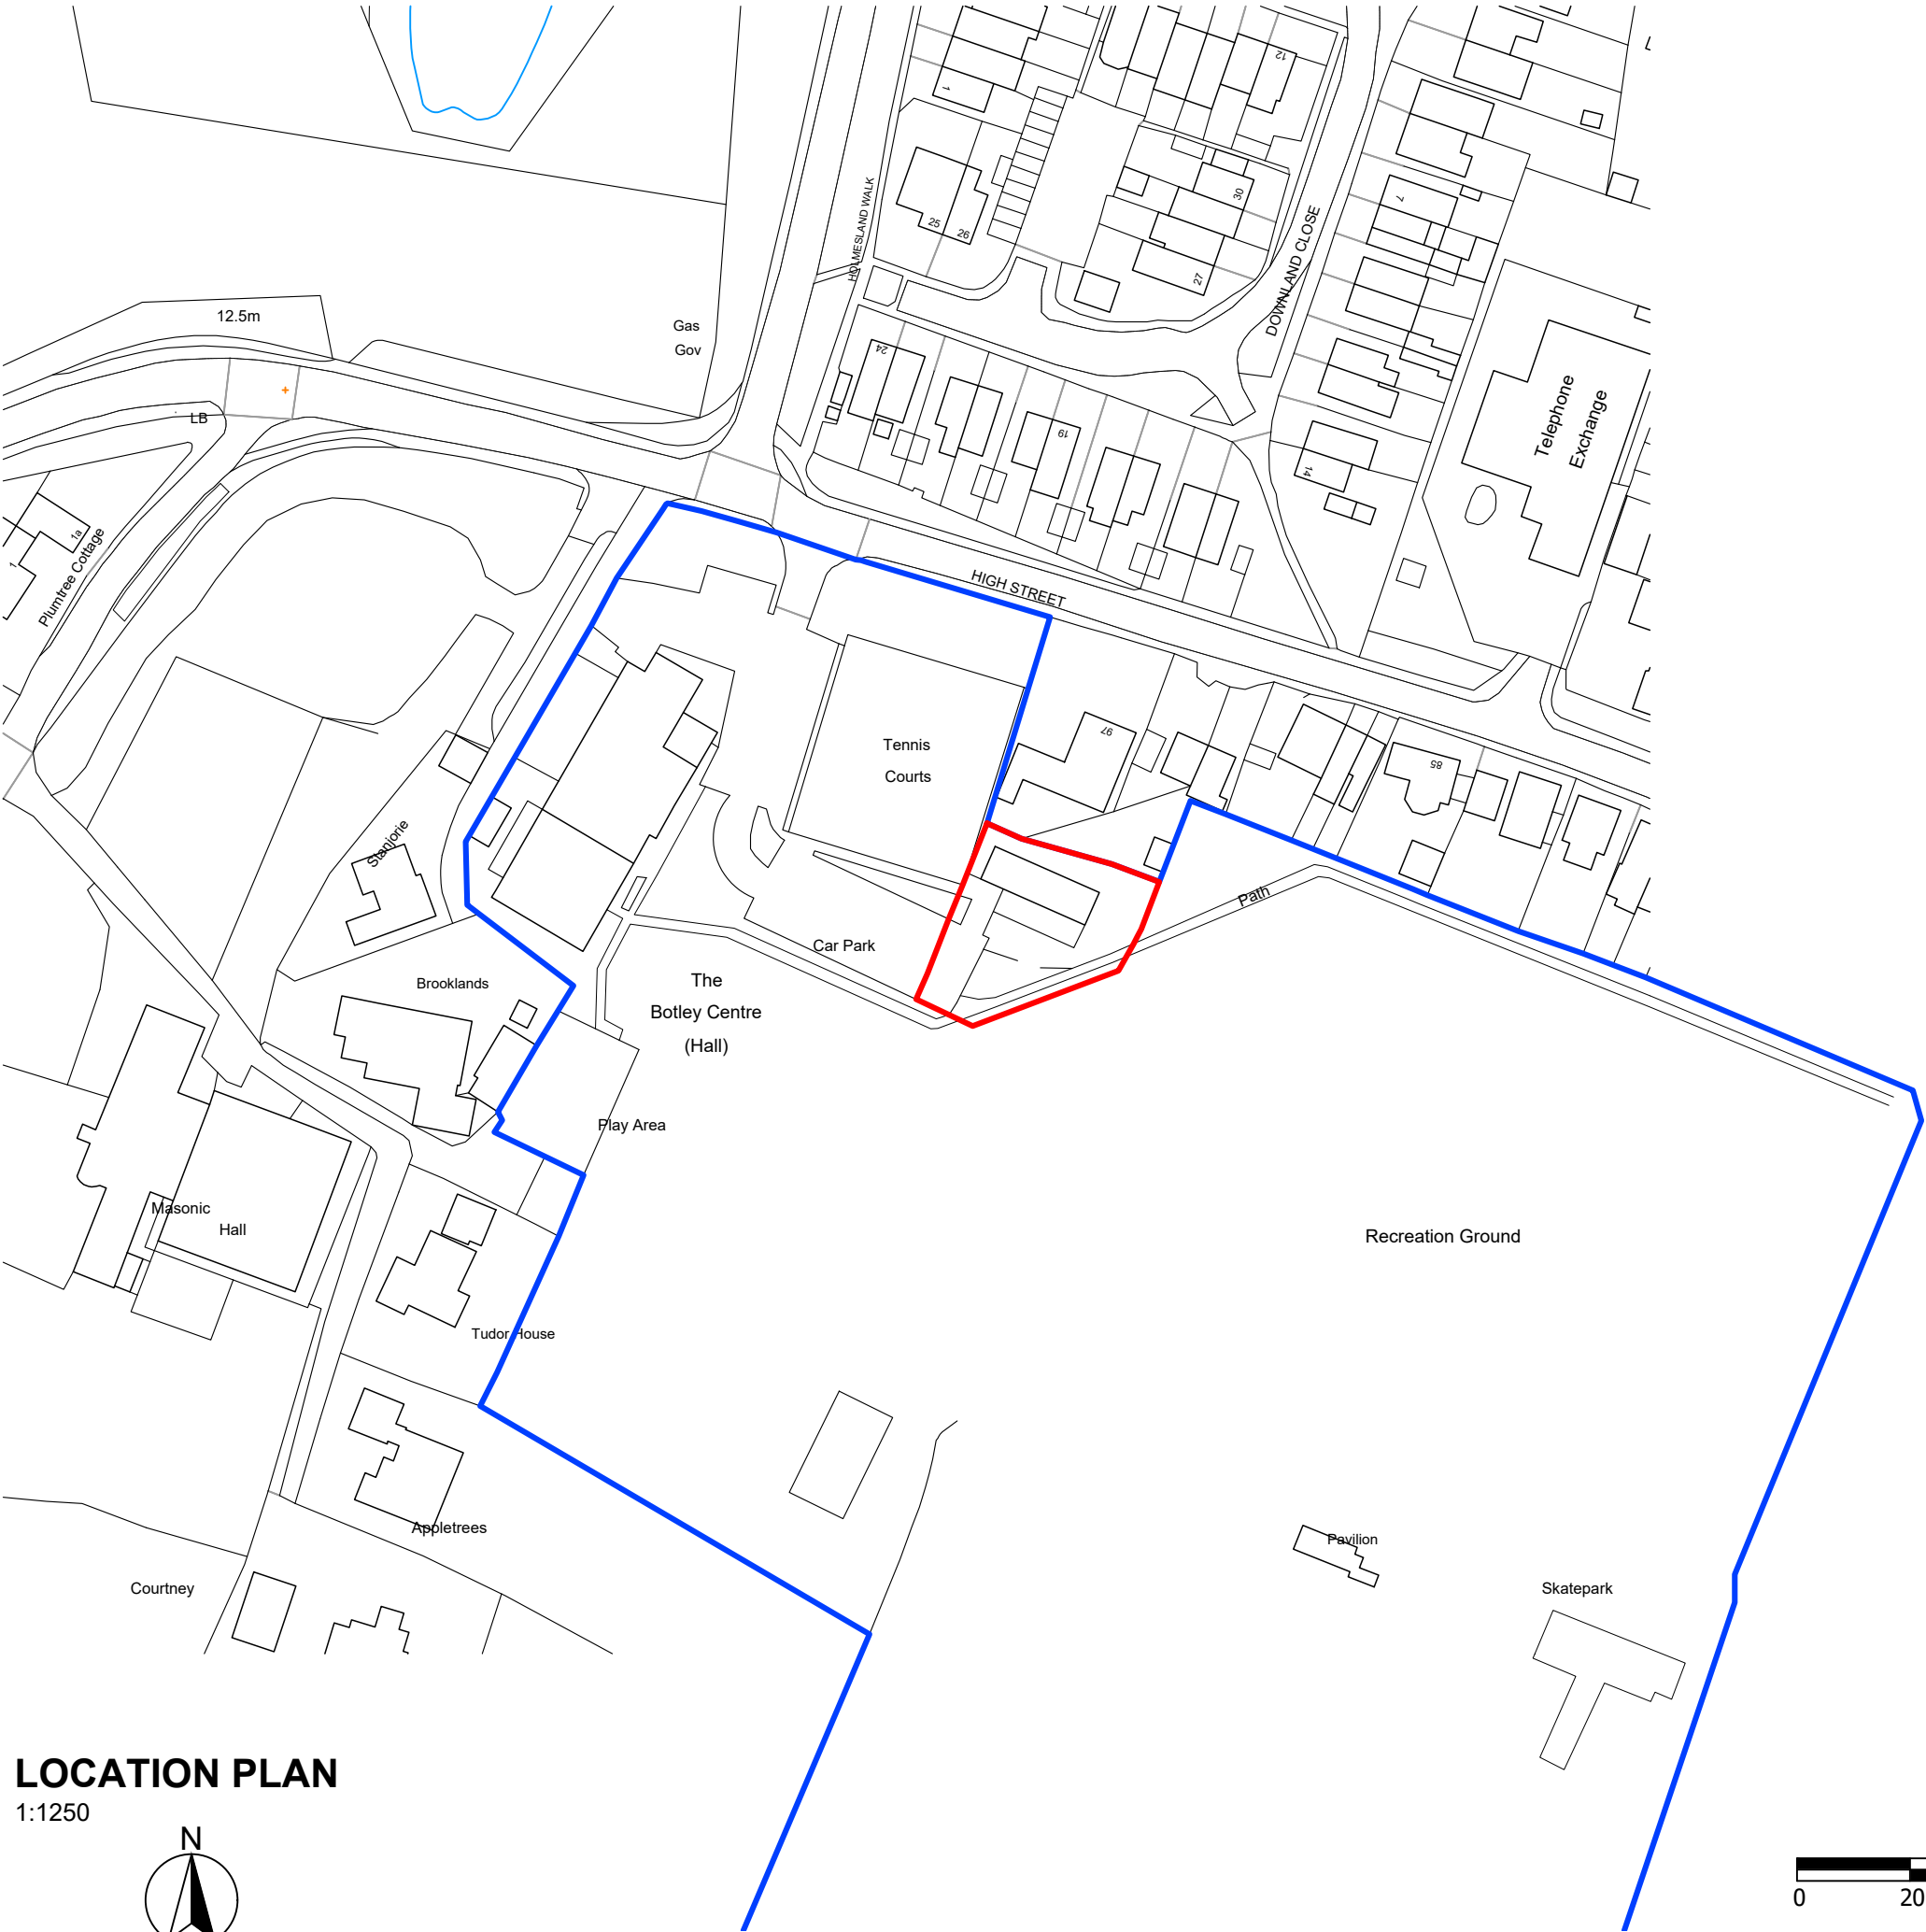

LOCATION PLAN

1:1250



SCALE 1:1250

P1	14/07/2026	Boundary Line Amended	
Rev:	Date:	Description:	APP:

Document Status: S1 Purpose of Issue: Planning



Building & Project Consultancy
The Old Manor House
Wickham Road, Fareham PO16 7AR
Tel: 01329 221199
Email: buildingconsultancy@eddisons.com
W: www.eddisons.com

Project Title:
Workshop at The Botley Centre
High Street
Botley
SO30 2ES

Drawing Title:
Location Plan

Client:
Botley Parish Council

Office ID:	Scale:	Date:	Drawn:	Checked:
853	A3	02/03/26	TS	

240222	EDD	ZZ	ZZ	DR	A	90 001	P1
Project ID	Originator	Volume	Level	Type	Role	Draw No.	Revision