



T/25/99985

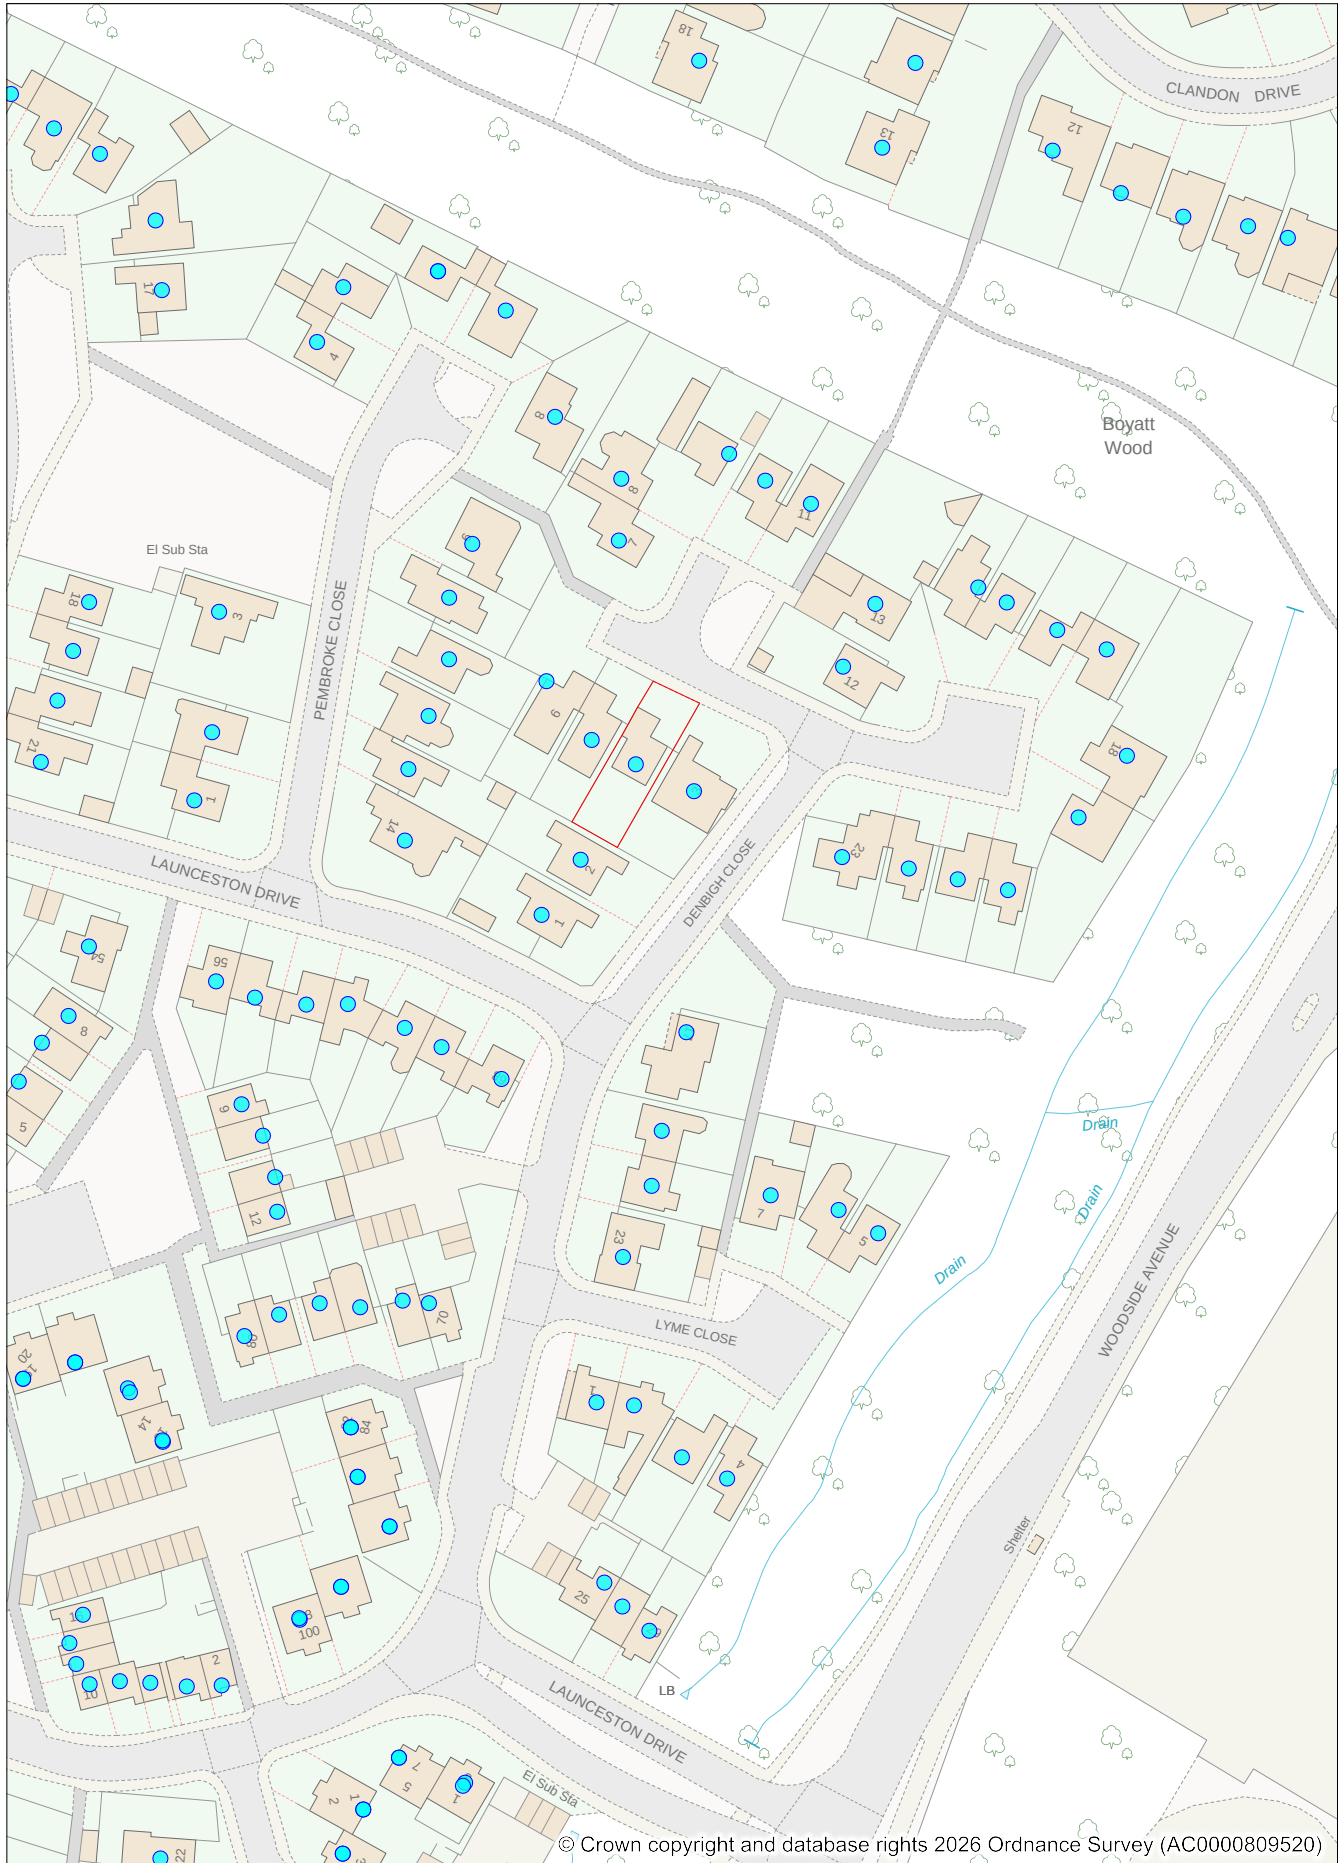

© Crown copyright and database rights 2026 Ordnance Survey (AC0000809520)

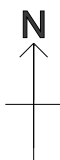

Address: 4 Denbigh Close, Eastleigh,
SO50 4QN

Date: 22/07/2026

Scale: 1:1250