
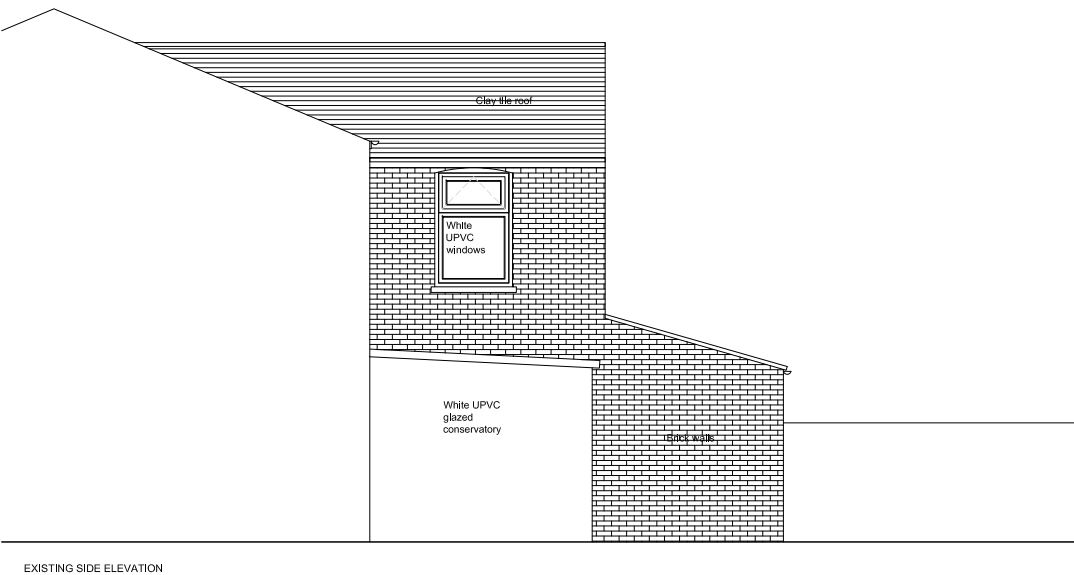
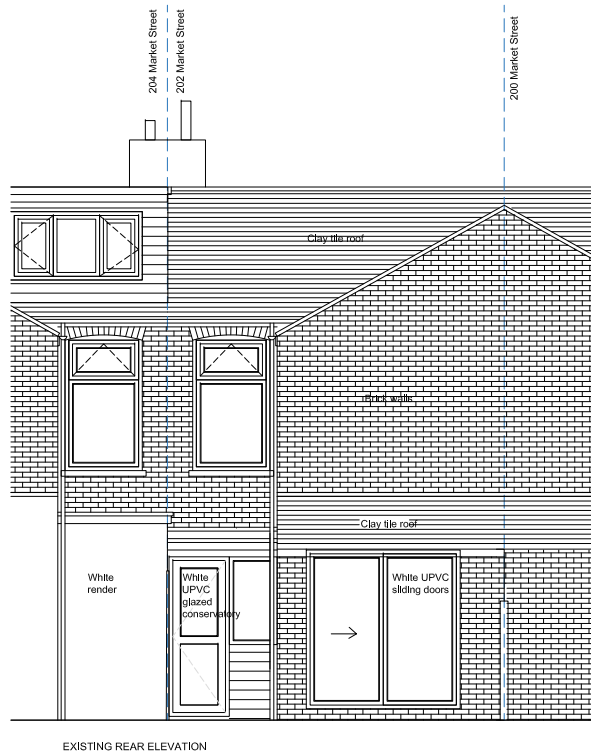
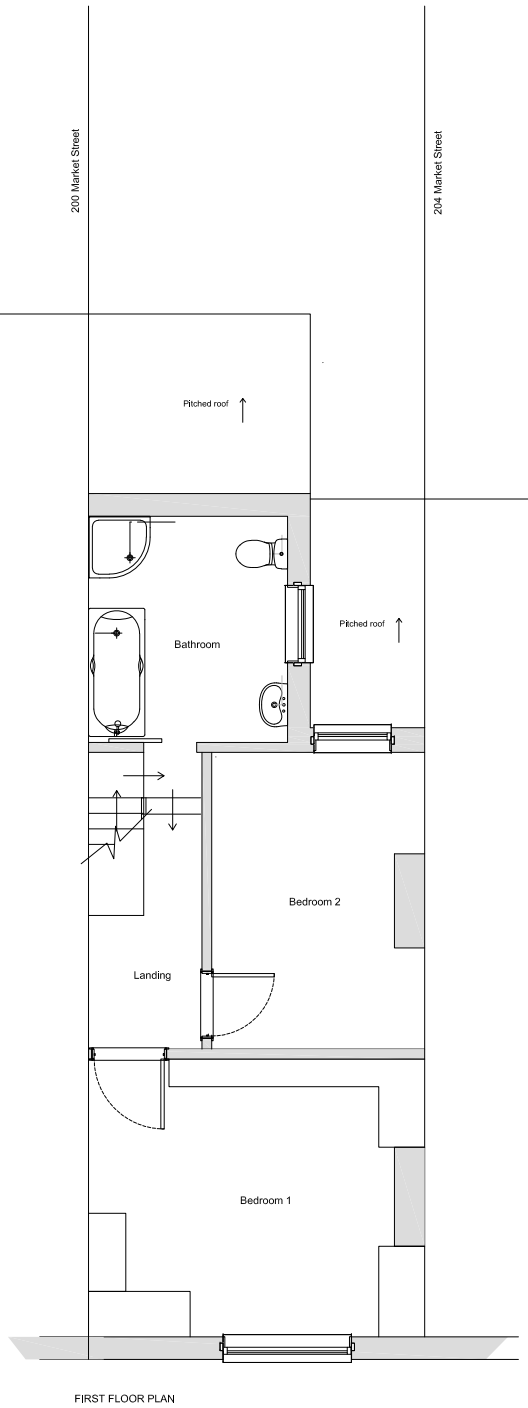


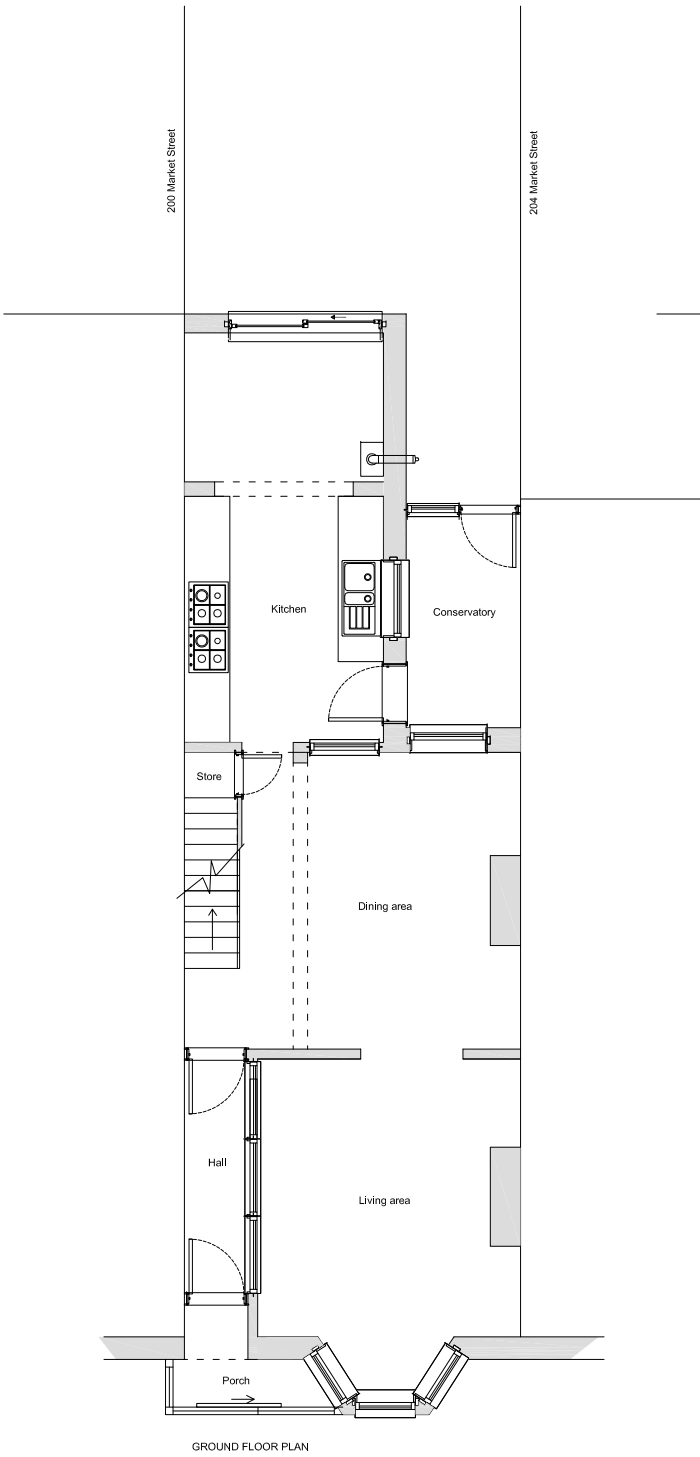

NOTES

Adjacent properties and boundaries are shown for illustrative purposes only and have not been surveyed unless otherwise stated. Do not scale from this drawing except for planning consent purposes.

REV	DATE	DESCRIPTION	DRAWN	CHECKED
Revisions				

PERMITTED DEVELOPMENT

AC Developments Hants
CLIENT

202 Market Street
Eastleigh
PROJECT

Existing Plans
& Elevations
DRAWING

0003
PROJECT REV

AP100
DRAWING NO REVISION

Jul 2026
DATE SCALE

AB
DRAWN BY CHECKED BY



Scale 1:100

