

Existing structure

Proposed structure

Indicates structural support above

Area of proposed work

Window type 1

Window type 2

Door type 1

Door type 2

Existing foul drainage

New foul drainage

New rainwater drainage

New dark grey UPVC Window

Replacement dark grey UPVC Window


New dark grey UPVC door

New darl grey aluminium door

Existing foul drainage

New foul drainage

New rainwater drainage

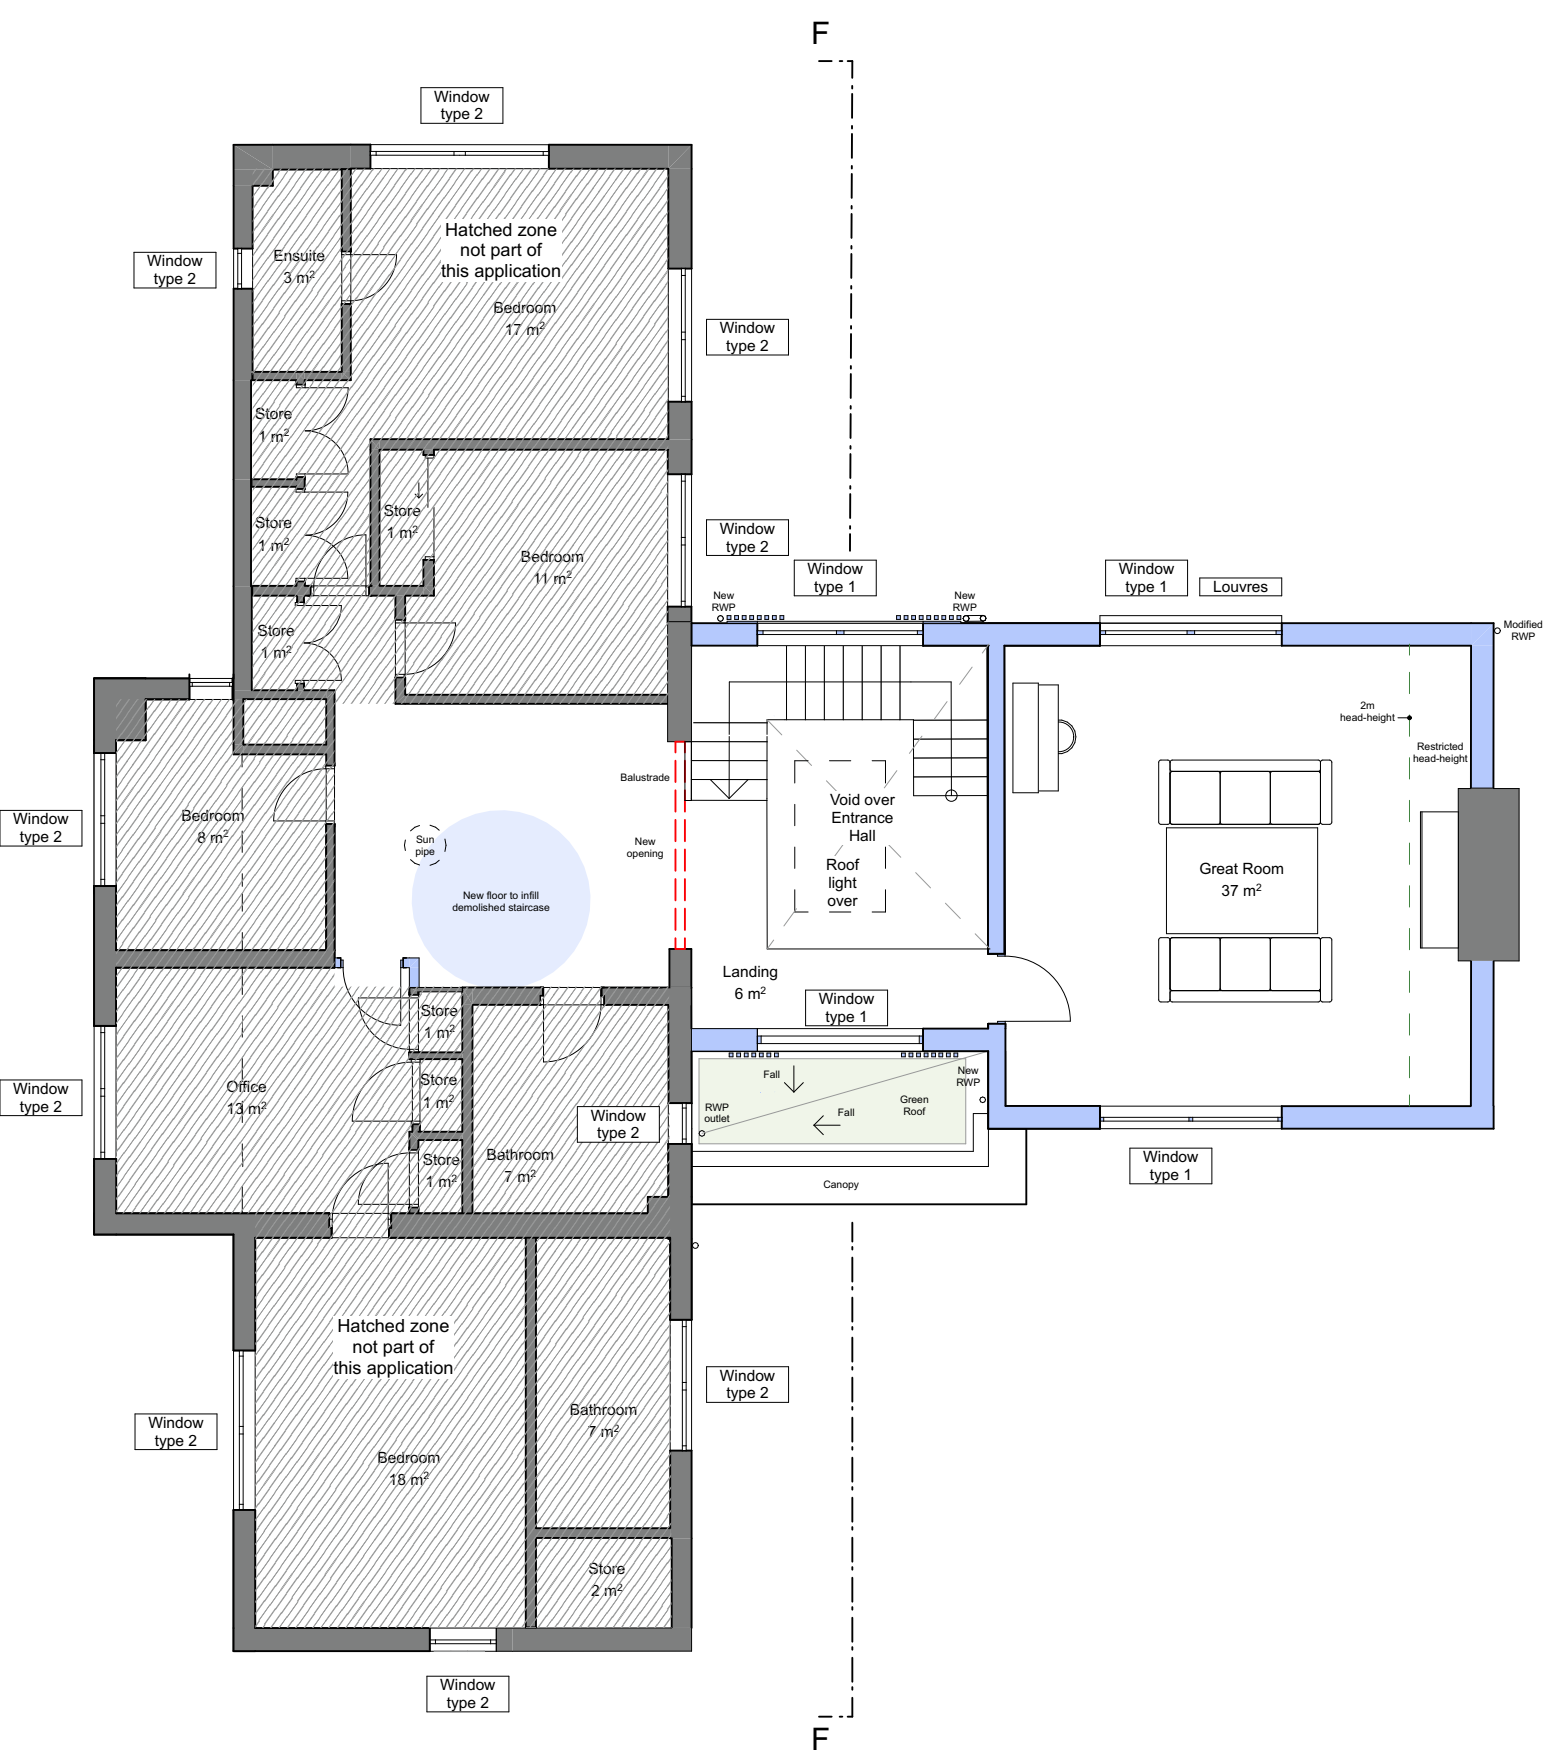

Snug Architects Ltd.

The Studio, 59 Rumbridge Street, Totton, SO40 9DR
02382 029500
info@snugarchitects.co.uk
www.snugarchitects.co.uk

Notes

© The content of this drawing is subject to the Copyright, Designs and Patents Act 1988. Reproduction of any part of this drawing is not permitted without written consent from Snug Architects Ltd.

OS (c) Crown Copyright 2026. All rights reserved. Licence No.100022432. Snug Architects Landmark OS Paper Map Copying Licence No: LAN1000247

Do not scale from this drawing for construction purposes. All dimensions must be checked by the contractor before commencing work on site.

Unless otherwise noted, boundaries have not been surveyed. The recipient of this drawing should satisfy themselves of their precise location before commencing work on site.

Any discrepancies are to be brought to the attention of Snug Architects Ltd.

If in doubt, ask.

Scale: 1:100

0 1 2 3 4 5m

This drawing is to be presented at:
A3

Project

3 Thornbury Heights
3 Thornbury Heights
Chandlers Ford
SO53 5DQ

Description

Proposed - First Floor

Proj - Orig - Func - Spat - Form - Dis - Number - Rev

P1272-SNUG-XX-XX-DR-A-2201-C04

Rev	DB/CB/AB	Date
C04	LM/RH	21/07/2026

Revision Description

Planning issue

Status

A1

Purpose

PLANNING

RIBA Stage

RIBA Stage 3

