

Project Point, Hamble Point Marina: S73 Application TN

Ref: SJ/SGe/ITS210340-003B
Date: 21 July 2026

SECTION 1 Introduction

1.1 Overview

1.1.1 MDL Marinas has appointed i-Transport LLP to provide highway and transport advice in relation to a recently approved planning application for the construction of a new food and beverage restaurant at Hamble Point Marina, Southampton.

1.1.2 Planning permission was granted on 2 April 2026 (ref: F/25/100291) for the:

“Erection of single storey restaurant (use class E(b)) and associated works”

1.1.3 The applicant now intends to request for a Section 73 Application (Minor Material Amendment) for the approved plans as part of the Planning Permission.

1.1.4 Having taken the approved consent to the open market, it has become apparent that prospective restaurant operators will require additional floorspace to improve circulation and operational functionality within the restaurant. To this end, it is proposed that the overall footprint of the restaurant is increased from approximately 290m² to 366.5m² (a 76.5m² increase).

1.1.5 The Café and Bar area is increasing from 51m² to 71m², with the Fine Dining area increasing from 89m² to 117m², the pergola is also increasing. There are also minor changes to the size of the back of house area. The proposed changes will not increase the number of table covers or staff numbers.

1.2 Scope


1.2.1 This Technical Note (TN) presents an updated parking plan to support the Section 73 Application, as well as supporting text to demonstrate that the development is still acceptable in traffic terms.

SECTION 2 Parking Plan

2.1 Plan

- 2.1.1 The parking plan has been updated to include the amended site layout. This is illustrated in drawing **ITS210340-GA-003G** and extracted below in **Image 2.1**.

Image 2.1: Parking Plan

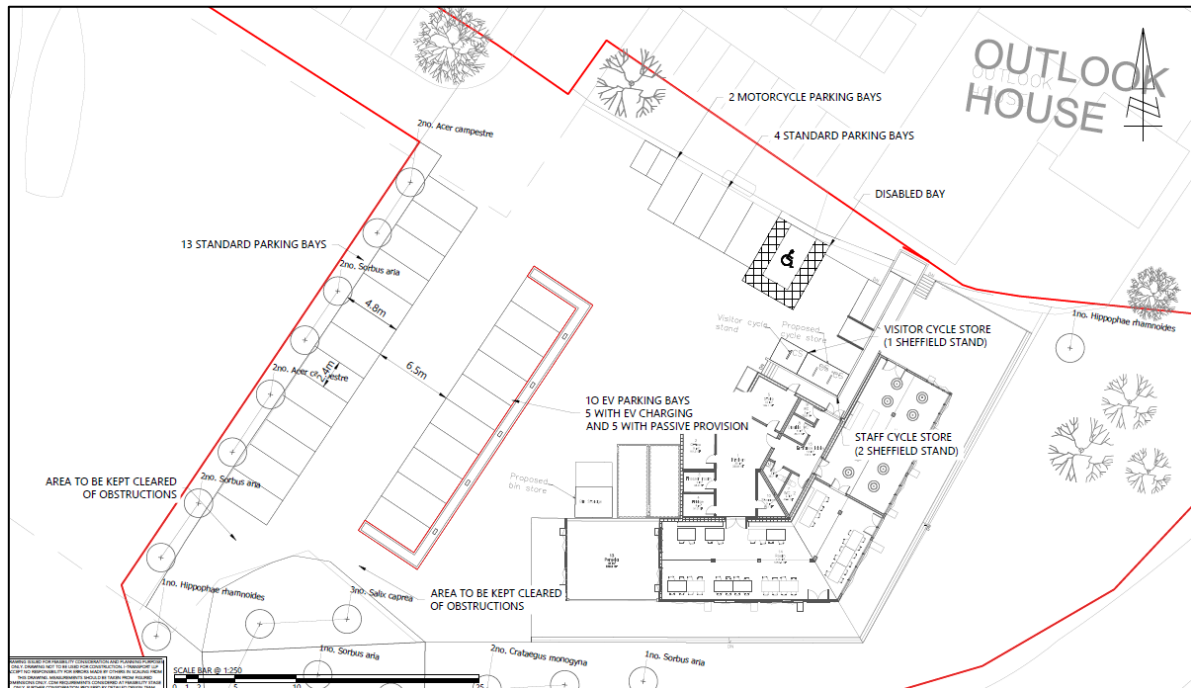

- 2.1.2 The parking spaces have been subject to swept path tracking, and they are still accessible, this is illustrated in drawing **ITS210340-GA-004A**.
- 2.1.3 The layout has also been subject to swept path tracking to ensure a pumping appliance can still enter and exit the site safely, this is illustrated in drawing **ITS210340-GA-002C**.

SECTION 3 Traffic Impact

- 3.1.1 It is proposed that the overall footprint of the restaurant is increased from approximately 290m² to 366.5m² (a 76.5m² increase). It is important to note that the proposed changes will not increase the number of table covers or staff numbers, this is explored further below.

3.2 Previous Trip Generation

- 3.2.1 The previously agreed trip rates and trip generation is presented below in **Table 3.1**.

Table 3.1: Trip Rates and Trip Generation - Pub / Restaurant (20 staff members)

	Trip Rate (per staff member)			Traffic Generation		
	In	Out	Two-Way	In	Out	Two-Way
Lunchtime (12:00 - 13:00)	1.493	0.507	2.000	30	10	40
Evening (17:00 – 18:00)	1.041	0.630	1.671	21	13	33
Daily (10:00 – 22:00)	9.460	9.607	19.067	189	192	381


Source: TRICS V8.25.12

- 3.2.2 The trip generation, based on staff members, showed that the restaurant could generate 40 two-way vehicle movements in the lunchtime peak hour, 33 two-way vehicle movements in the evening peak hour and 381 two-way daily movements. These are absolute maximum movements, as the staff numbers are an estimation of no more than 20 members and it is very unlikely that all 20 staff members would be on site at one time. The proposed changes will not increase the number of staff members (or restaurant capacity), so the amended scheme will not have an impact on the trip generation.
- 3.2.3 It is also envisaged that the majority of visits to the approved scheme are from users already at Hamble Marina for other reasons or will be persons stopping at the restaurant whilst walking or cycling in the coastal area. This means that some users of the restaurant will not make a car journey to specifically visit the site.
- 3.2.4 In summary, the previously agreed trip generation of up to 40 two-way movements in the lunch time peak hour represented a very worst-case forecast. The 76.5m² increase in floor space would not result in any additional traffic impact, as the staff and visitors would remain unchanged and these factors are what drives the trip generation.


SECTION 4 Summary

- 4.1 This Technical Note (TN) presents an updated parking plan to support a Section 73 Application, as well as supporting text to demonstrate that the development is still acceptable in traffic terms.
- 4.2 The parking plan has been updated to include the amended site layout, and this is illustrated in drawing **ITS210340-GA-003G**.
- 4.3 It is proposed that the overall footprint of the restaurant is increased from approximately 290m² to 366.5m² (a 76.5m² increase). It is important to note that the proposed changes will not increase the number of table covers or staff numbers.
- 4.4 The previously agreed trip generation of up to 40 two-way movements in the lunch time peak hour represented a very worst-case forecast. The 76.5m² increase in floor space would not result in any additional traffic impact, as the staff and visitors would remain unchanged.
- 4.5 If the staff members or table covers are not increasing, no additional traffic is being generated and therefore the scheme is still acceptable in traffic terms.

DRAWINGS

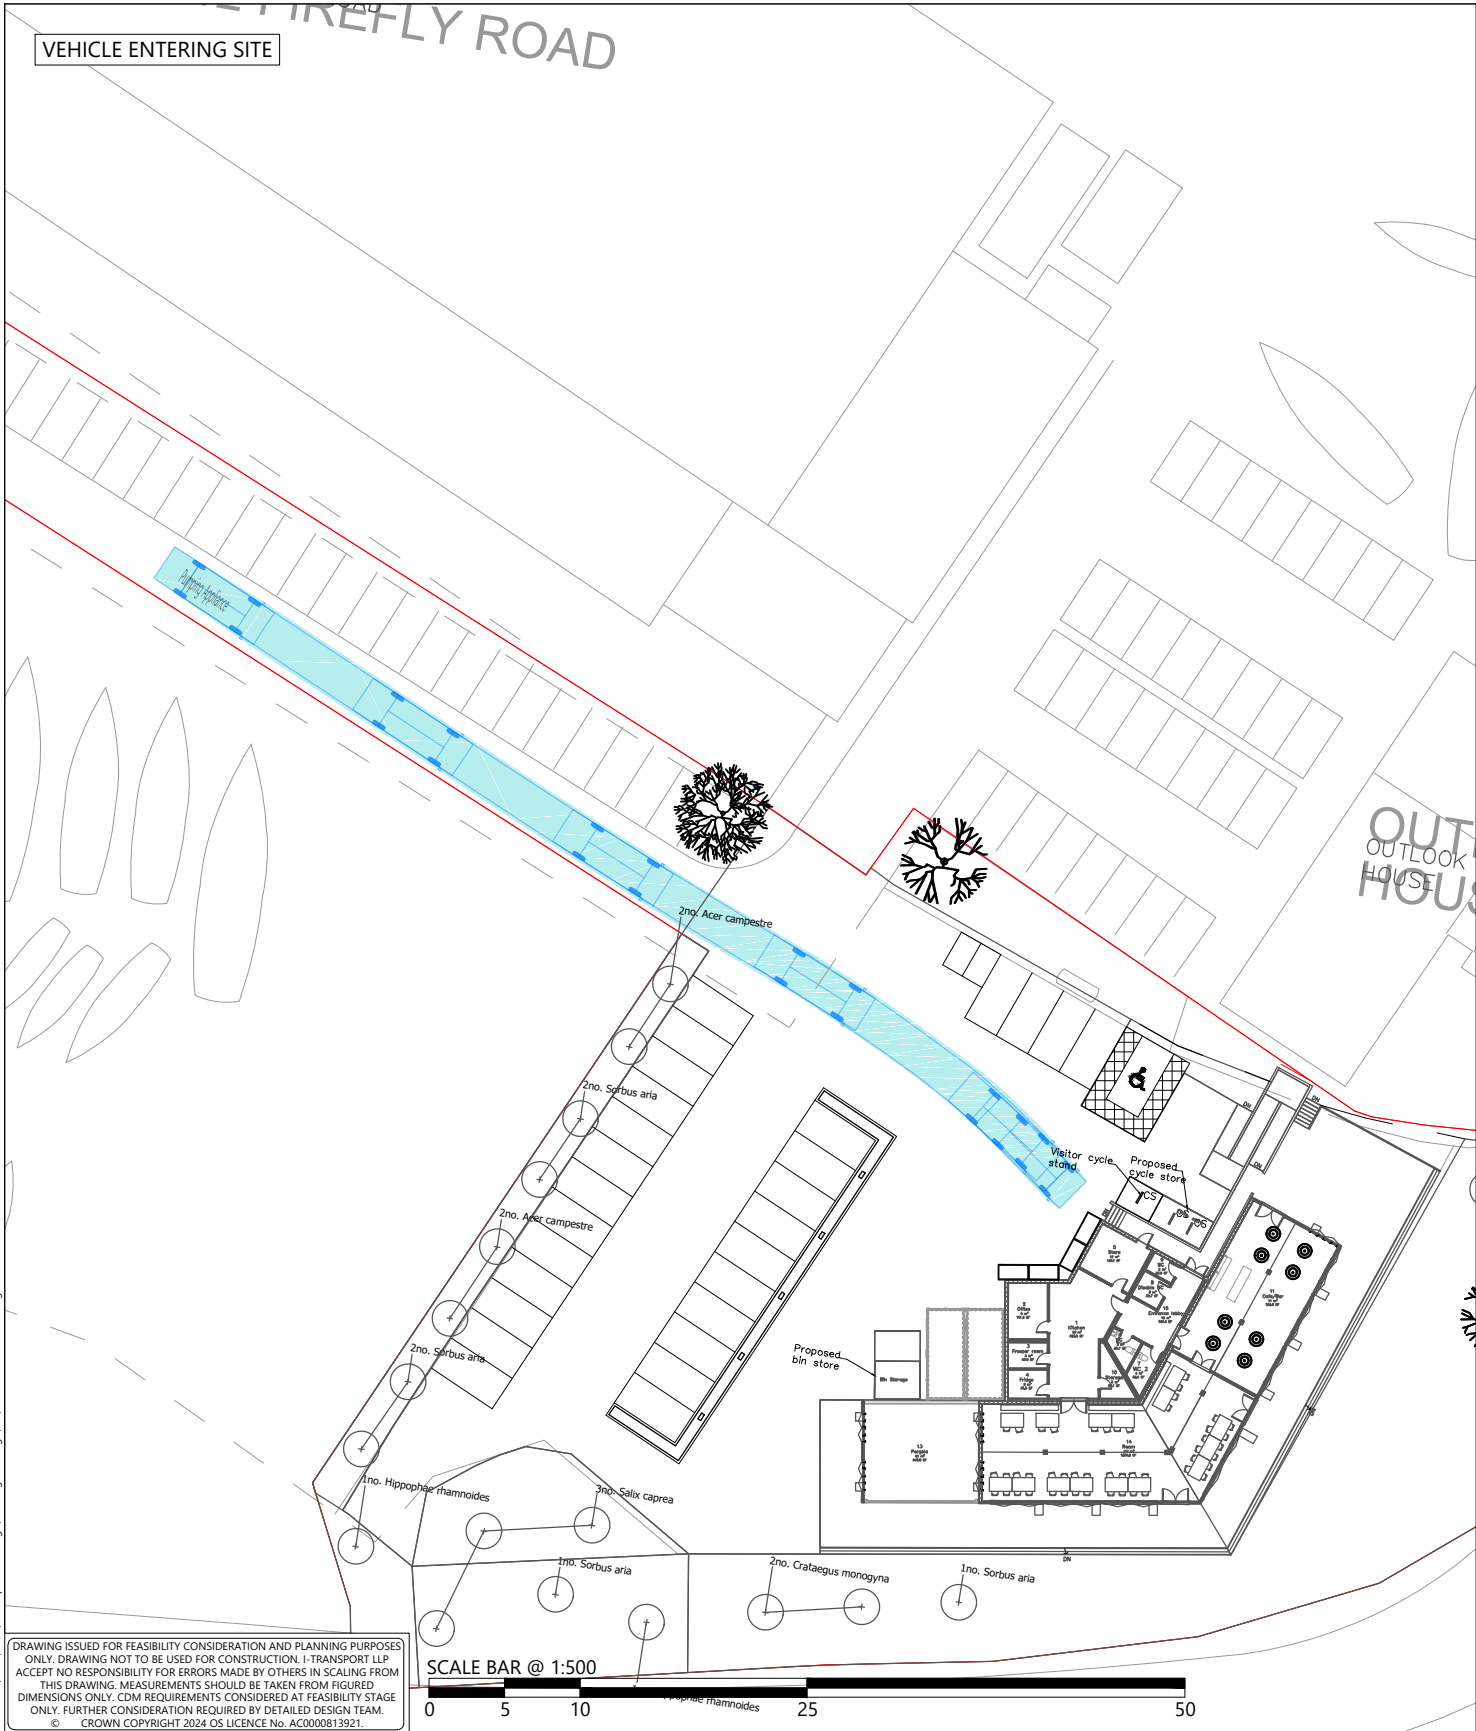


DRAWING ISSUED FOR FEASIBILITY CONSIDERATION AND PLANNING PURPOSES ONLY. DRAWING NOT TO BE USED FOR CONSTRUCTION. I-TRANSPORT LLP ACCEPTS NO RESPONSIBILITY FOR ERRORS MADE BY OTHERS IN SCALING FROM THIS DRAWING. MEASUREMENTS SHOULD BE TAKEN FROM FIGURED DIMENSIONS ONLY. CDM REQUIREMENTS CONSIDERED AT FEASIBILITY STAGE ONLY. FURTHER CONSIDERATION REQUIRED BY DETAILED DESIGN TEAM. © CROWN COPYRIGHT 2024 OS LICENCE No. AC0000813921.

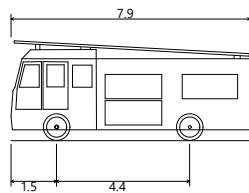

Pumping Appliance
Overall Length 7.900m
Overall Width 2.500m
Overall Body Height 3.300m
Min Body Ground Clearance 0.350m
Track Width 2.500m
Lock to lock time 4.00s
Kerb to Kerb Turning Radius 7.750m

 Lakeside North Harbour, Building 1000, Lakeside North Harbour Western Road, Portsmouth, Hampshire, PO6 3EZ Tel: 03316 300366 www.i-transport.co.uk				REV		DATE	BY	DESCRIPTION	CHK	APD	TITLE:		PROJECT:		CLIENT:	DRAWN:	CHECKED:	APPROVED:	PROJECT No:		SCALE @ A3:	DATE:	DRAWING No:		REV:
				C	B	21.07.26	MS	UPDATED CAR PARK LAYOUT	JD	SJ	SITE ACCESS SWEEP PATH ANALYSIS - PUMPING APPLIANCE		PROJECT POINT, HAMBLE POINT MARINA		MARINA DEVELOPMENTS LTD	TA	SGe	SJ	ITS210340		1:500	21.08.25	ITS210340-GA-002		C
				A		20.05.26	MS	UPDATED CAR PARK LAYOUT	SJ	SJ															
						23.09.25	JB	UPDATED CAR PARK LAYOUT	SJ	SJ															
				STATUS:																					
				FOR INFORMATION																					

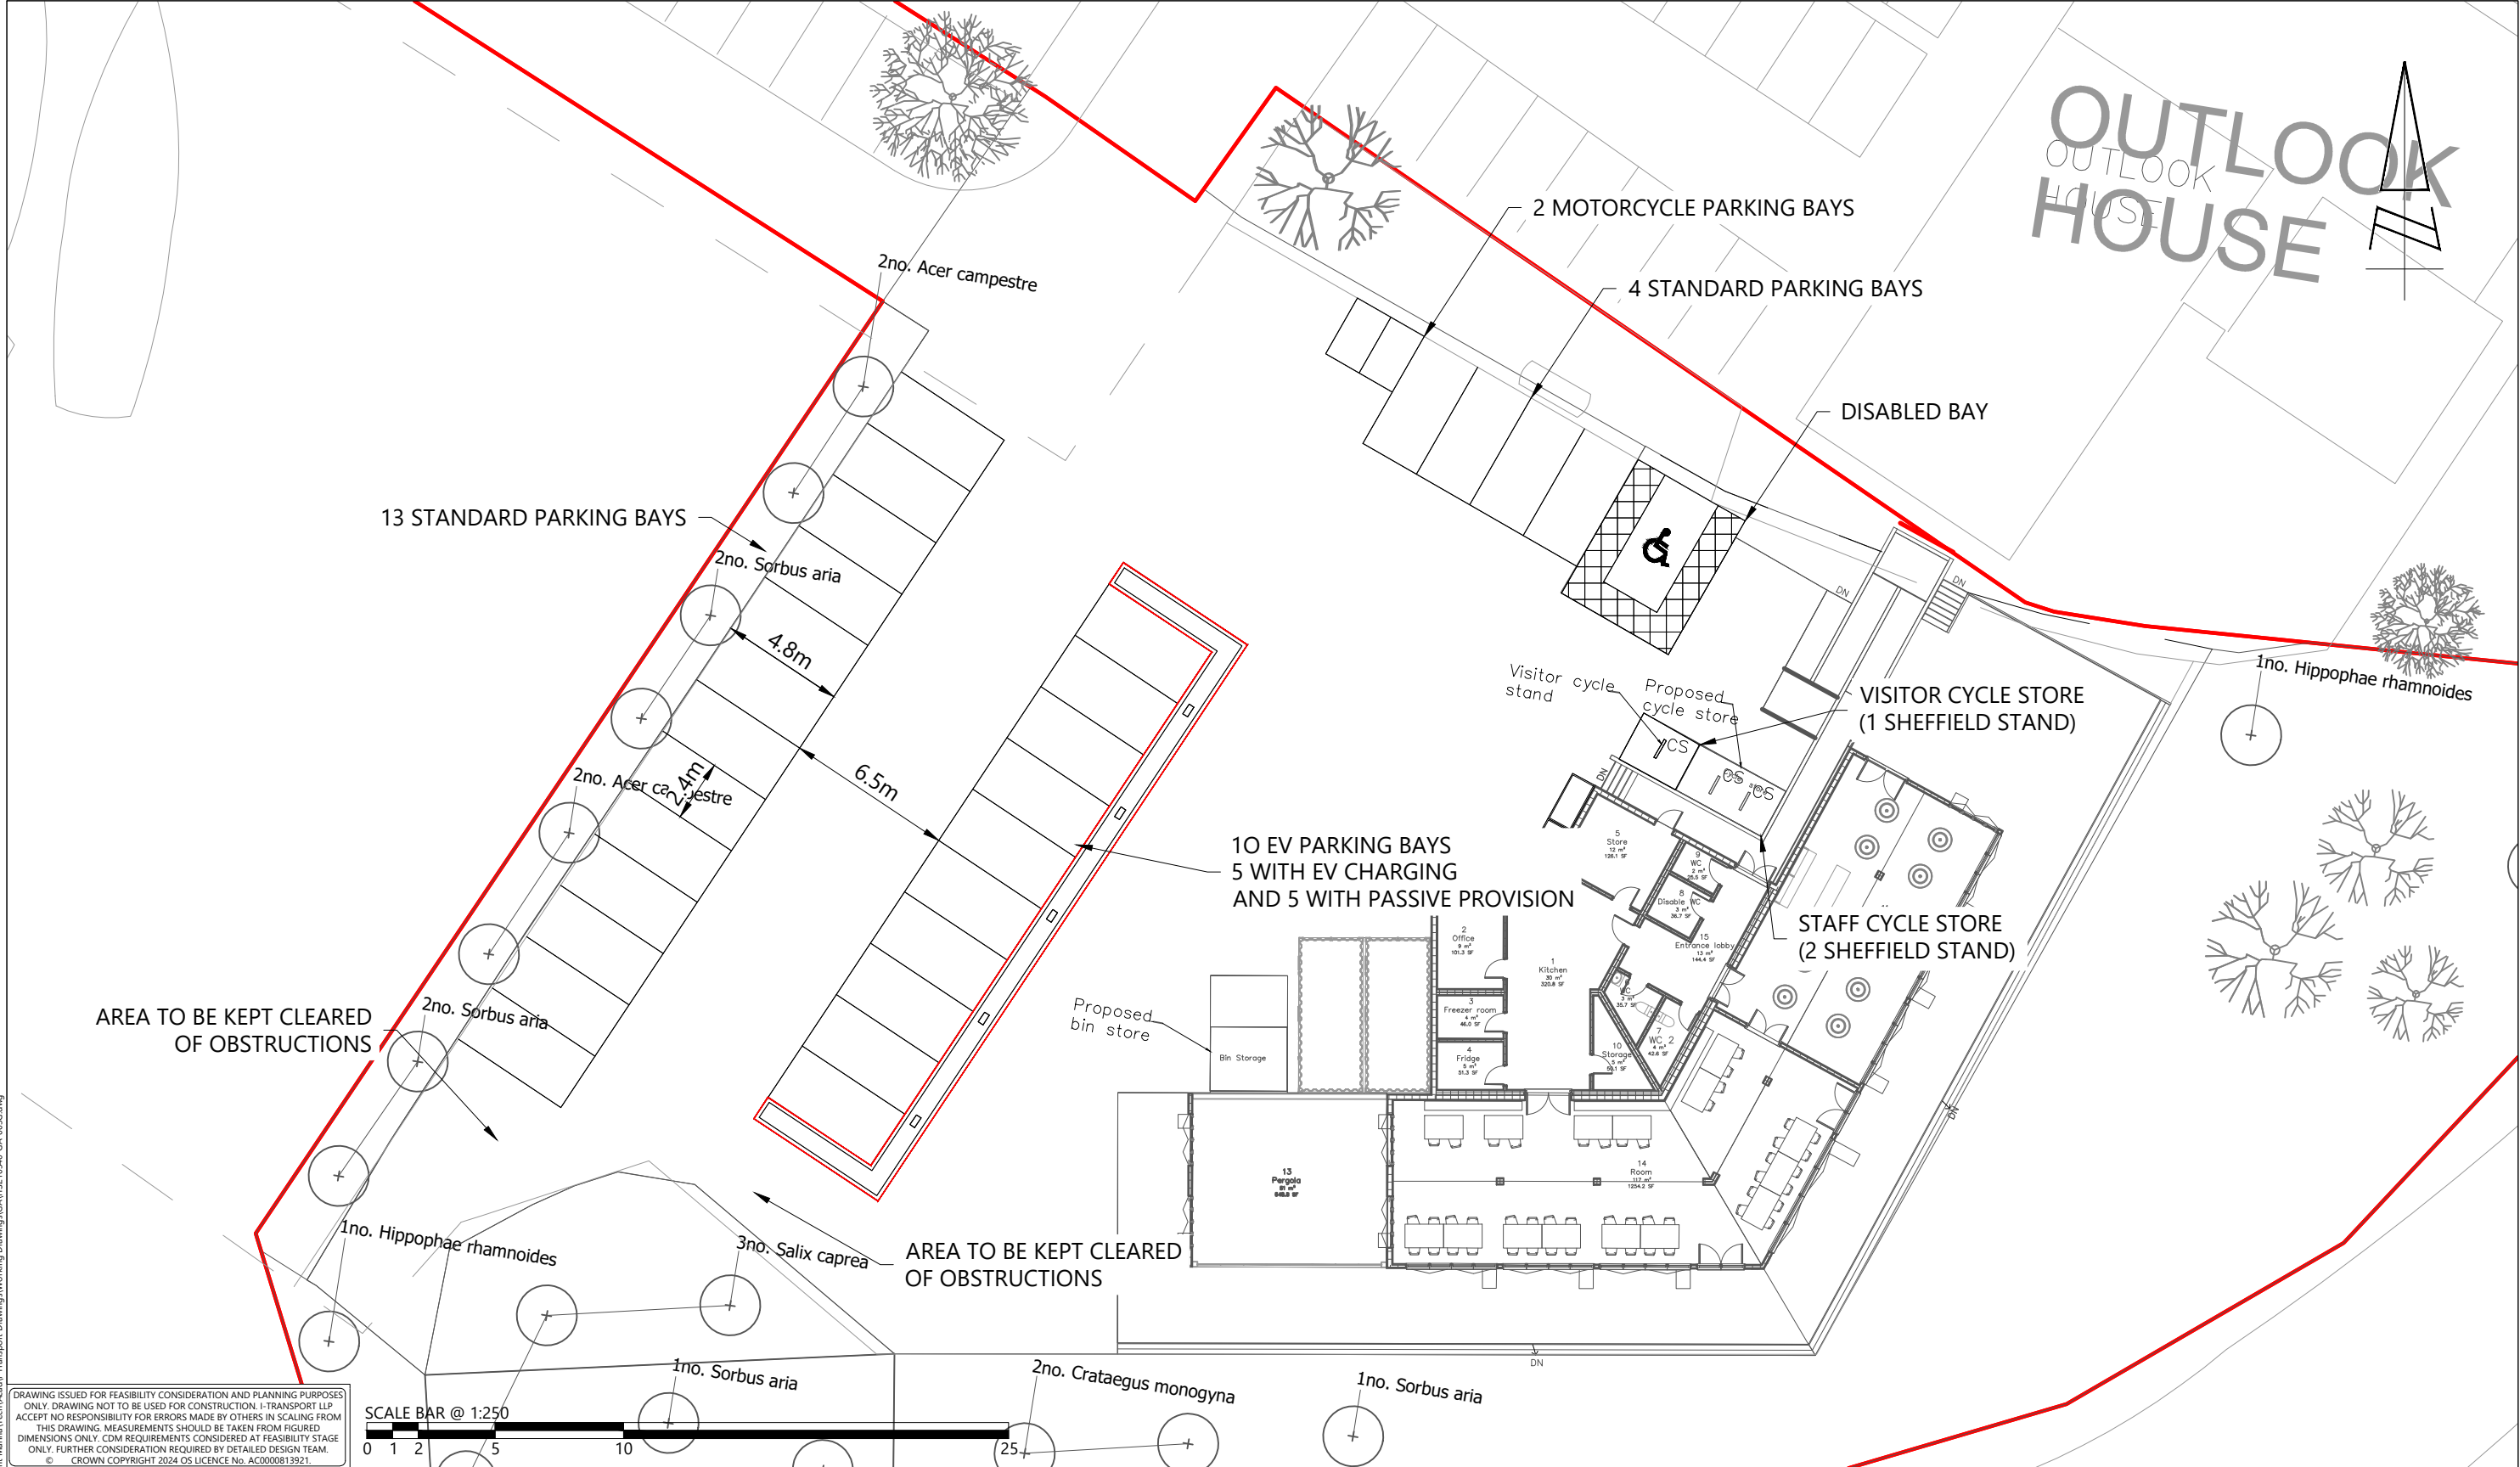


DRAWING ISSUED FOR FEASIBILITY CONSIDERATION AND PLANNING PURPOSES ONLY. DRAWING NOT TO BE USED FOR CONSTRUCTION. I-TRANSPORT LLP ACCEPTS NO RESPONSIBILITY FOR ERRORS MADE BY OTHERS IN SCALING FROM THIS DRAWING. MEASUREMENTS SHOULD BE TAKEN FROM FIGURED DIMENSIONS ONLY. CDM REQUIREMENTS CONSIDERED AT FEASIBILITY STAGE ONLY. FURTHER CONSIDERATION REQUIRED BY DETAILED DESIGN TEAM. © CROWN COPYRIGHT 2024 OS LICENCE No. AC0000813921.

 Lakeside North Harbour, Building 1000, Lakeside North Harbour Western Road, Portsmouth, Hampshire, PO6 3EZ www.i-transport.co.uk Tel: 03316 300366						<table><tr><td>G</td><td>21.07.26</td><td>MS</td><td rowspan="6">SITE LAYOUT UPDATED AMENDED LOCATION OF DISABLE BAY AND VISITOR CYCLE STORE SITE LAYOUT UPDATED PARKING SPACES ADDED PARKING SPACES UPDATED PARKING SPACES ADDED</td><td>JD</td><td>SJ</td></tr><tr><td>F</td><td>20.07.26</td><td>MS</td><td>MC</td><td>SJ</td></tr><tr><td>D</td><td>20.05.26</td><td>MS</td><td>SGe</td><td>SJ</td></tr><tr><td>C</td><td>14.05.26</td><td>MS</td><td>SGe</td><td>SJ</td></tr><tr><td>B</td><td>06.01.26</td><td>TA</td><td>SGe</td><td>SJ</td></tr><tr><td>A</td><td>19.12.25</td><td>TA</td><td>SGe</td><td>SJ</td></tr></table>		G	21.07.26	MS	SITE LAYOUT UPDATED AMENDED LOCATION OF DISABLE BAY AND VISITOR CYCLE STORE SITE LAYOUT UPDATED PARKING SPACES ADDED PARKING SPACES UPDATED PARKING SPACES ADDED	JD	SJ	F	20.07.26	MS	MC	SJ	D	20.05.26	MS	SGe	SJ	C	14.05.26	MS	SGe	SJ	B	06.01.26	TA	SGe	SJ	A	19.12.25	TA	SGe	SJ	TITLE: CAR PARK ARRANGEMENT		<table><tr><td colspan="2">DRAWN: JB</td><td colspan="2">CHECKED: SJ</td><td colspan="2">APPROVED: SJ</td></tr></table>		DRAWN: JB		CHECKED: SJ		APPROVED: SJ	
G	21.07.26	MS	SITE LAYOUT UPDATED AMENDED LOCATION OF DISABLE BAY AND VISITOR CYCLE STORE SITE LAYOUT UPDATED PARKING SPACES ADDED PARKING SPACES UPDATED PARKING SPACES ADDED	JD	SJ	
F	20.07.26	MS		MC	SJ	
D	20.05.26	MS		SGe	SJ	
C	14.05.26	MS		SGe	SJ	
B	06.01.26	TA		SGe	SJ	
A	19.12.25	TA		SGe	SJ	
DRAWN: JB		CHECKED: SJ		APPROVED: SJ	
REV		DATE		BY		DESCRIPTION		CHK		APD		PROJECT: PROJECT POINT, HAMBLE POINT MARINA		CLIENT: MARINA DEVELOPMENTS LTD		<table><tr><td colspan="2">PROJECT No: ITS210340</td><td colspan="2">SCALE @ A3: 1:250</td><td colspan="2">DATE: 15.09.25</td></tr></table>		PROJECT No: ITS210340		SCALE @ A3: 1:250		DATE: 15.09.25																										
PROJECT No: ITS210340		SCALE @ A3: 1:250		DATE: 15.09.25	
STATUS: FOR INFORMATION												<table><tr><td colspan="4">DRAWING No: ITS210340-GA-003</td><td colspan="2">REV: G</td></tr></table>				DRAWING No: ITS210340-GA-003				REV: G																												
DRAWING No: ITS210340-GA-003				REV: G	



DRAWING ISSUED FOR FEASIBILITY CONSIDERATION AND PLANNING PURPOSES ONLY. DRAWING NOT TO BE USED FOR CONSTRUCTION. I-TRANSPORT LLP ACCEPTS NO RESPONSIBILITY FOR ERRORS MADE BY OTHERS IN SCALING FROM THIS DRAWING. MEASUREMENTS SHOULD BE TAKEN FROM FIGURED DIMENSIONS ONLY. CDM REQUIREMENTS CONSIDERED AT FEASIBILITY STAGE ONLY. FURTHER CONSIDERATION REQUIRED BY DETAILED DESIGN TEAM. © CROWN COPYRIGHT 2024 OS LICENCE No. AC0000813921.

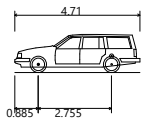

Estate Car
Overall Length 4.710m
Overall Width 1.804m
Overall Body Height 1.442m
Min Body Ground Clearance 0.207m
Max Track Width 1.756m
Lock to lock time 4.00s
Kerb to Kerb Turning Radius 5.950m

 Lakeside North Harbour, Building 1000, Lakeside North Harbour Western Road, Portsmouth, Hampshire, PO6 3EZ Tel: 03316 300366 www.i-transport.co.uk							TITLE: SWEPT PATH ANALYSIS - ESTATE CAR		DRAWN: MS	CHECKED: JB	APPROVED: SJ	
	A	21.07.26	MS	UPDATED CAR PARK LAYOUT			JD	SJ	PROJECT No: iTS210340		SCALE @ A3: 1:250	DATE: 20.05.26
	REV	DATE	BY	DESCRIPTION			CHK	APD	PROJECT:		CUENT:	
	STATUS: FOR INFORMATION							PROJECT POINT, HAMBLE POINT MARINA		MARINA DEVELOPMENTS LTD		
										DRAWING No: ITS210340-GA-004		