




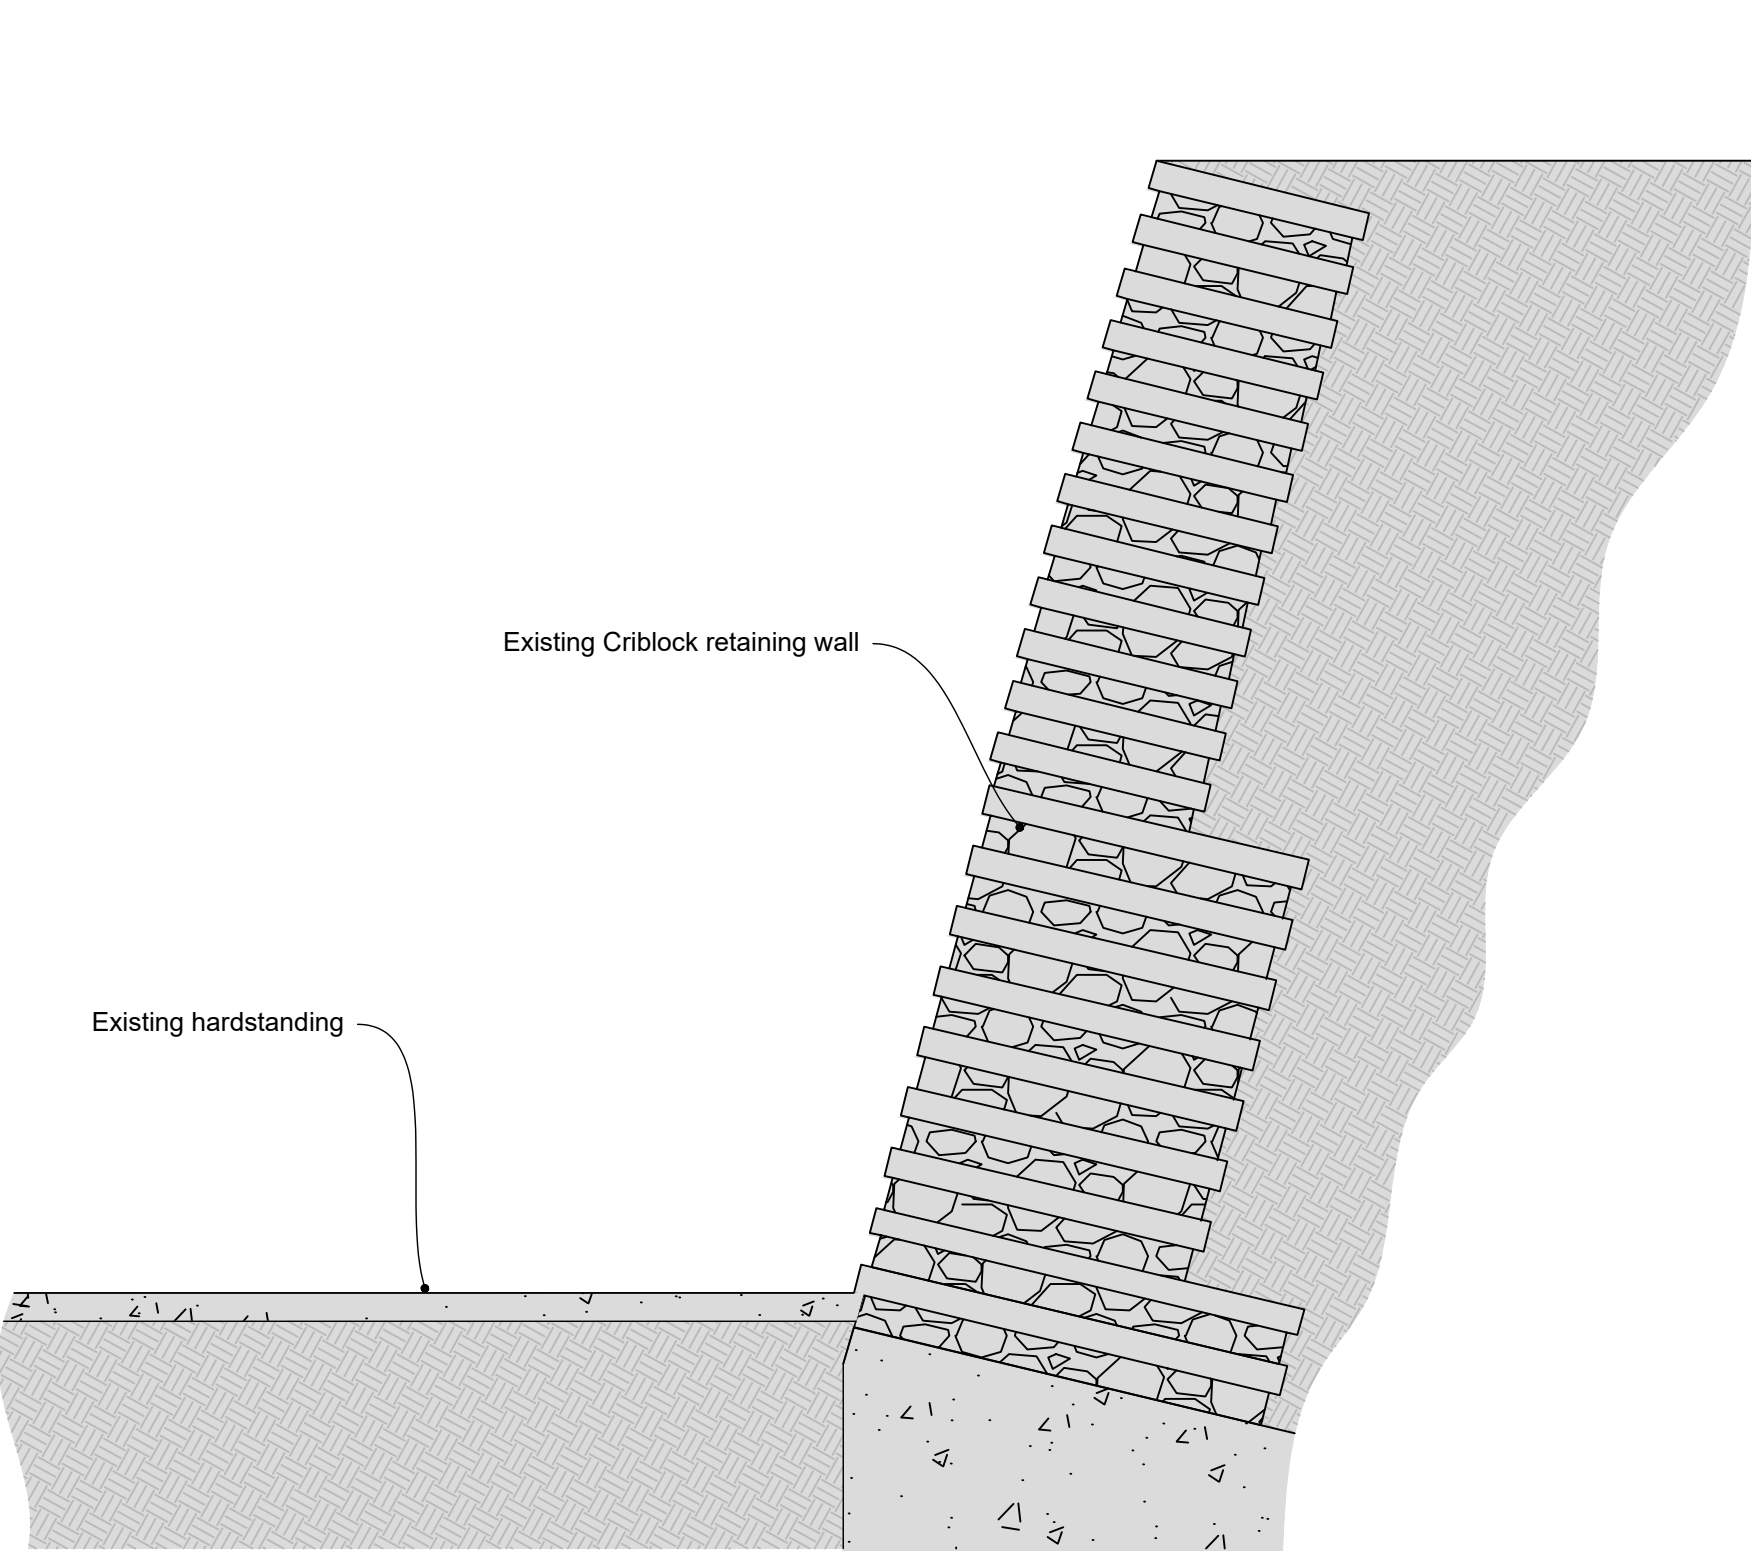

Existing Retaining Wall
Scale 1:20

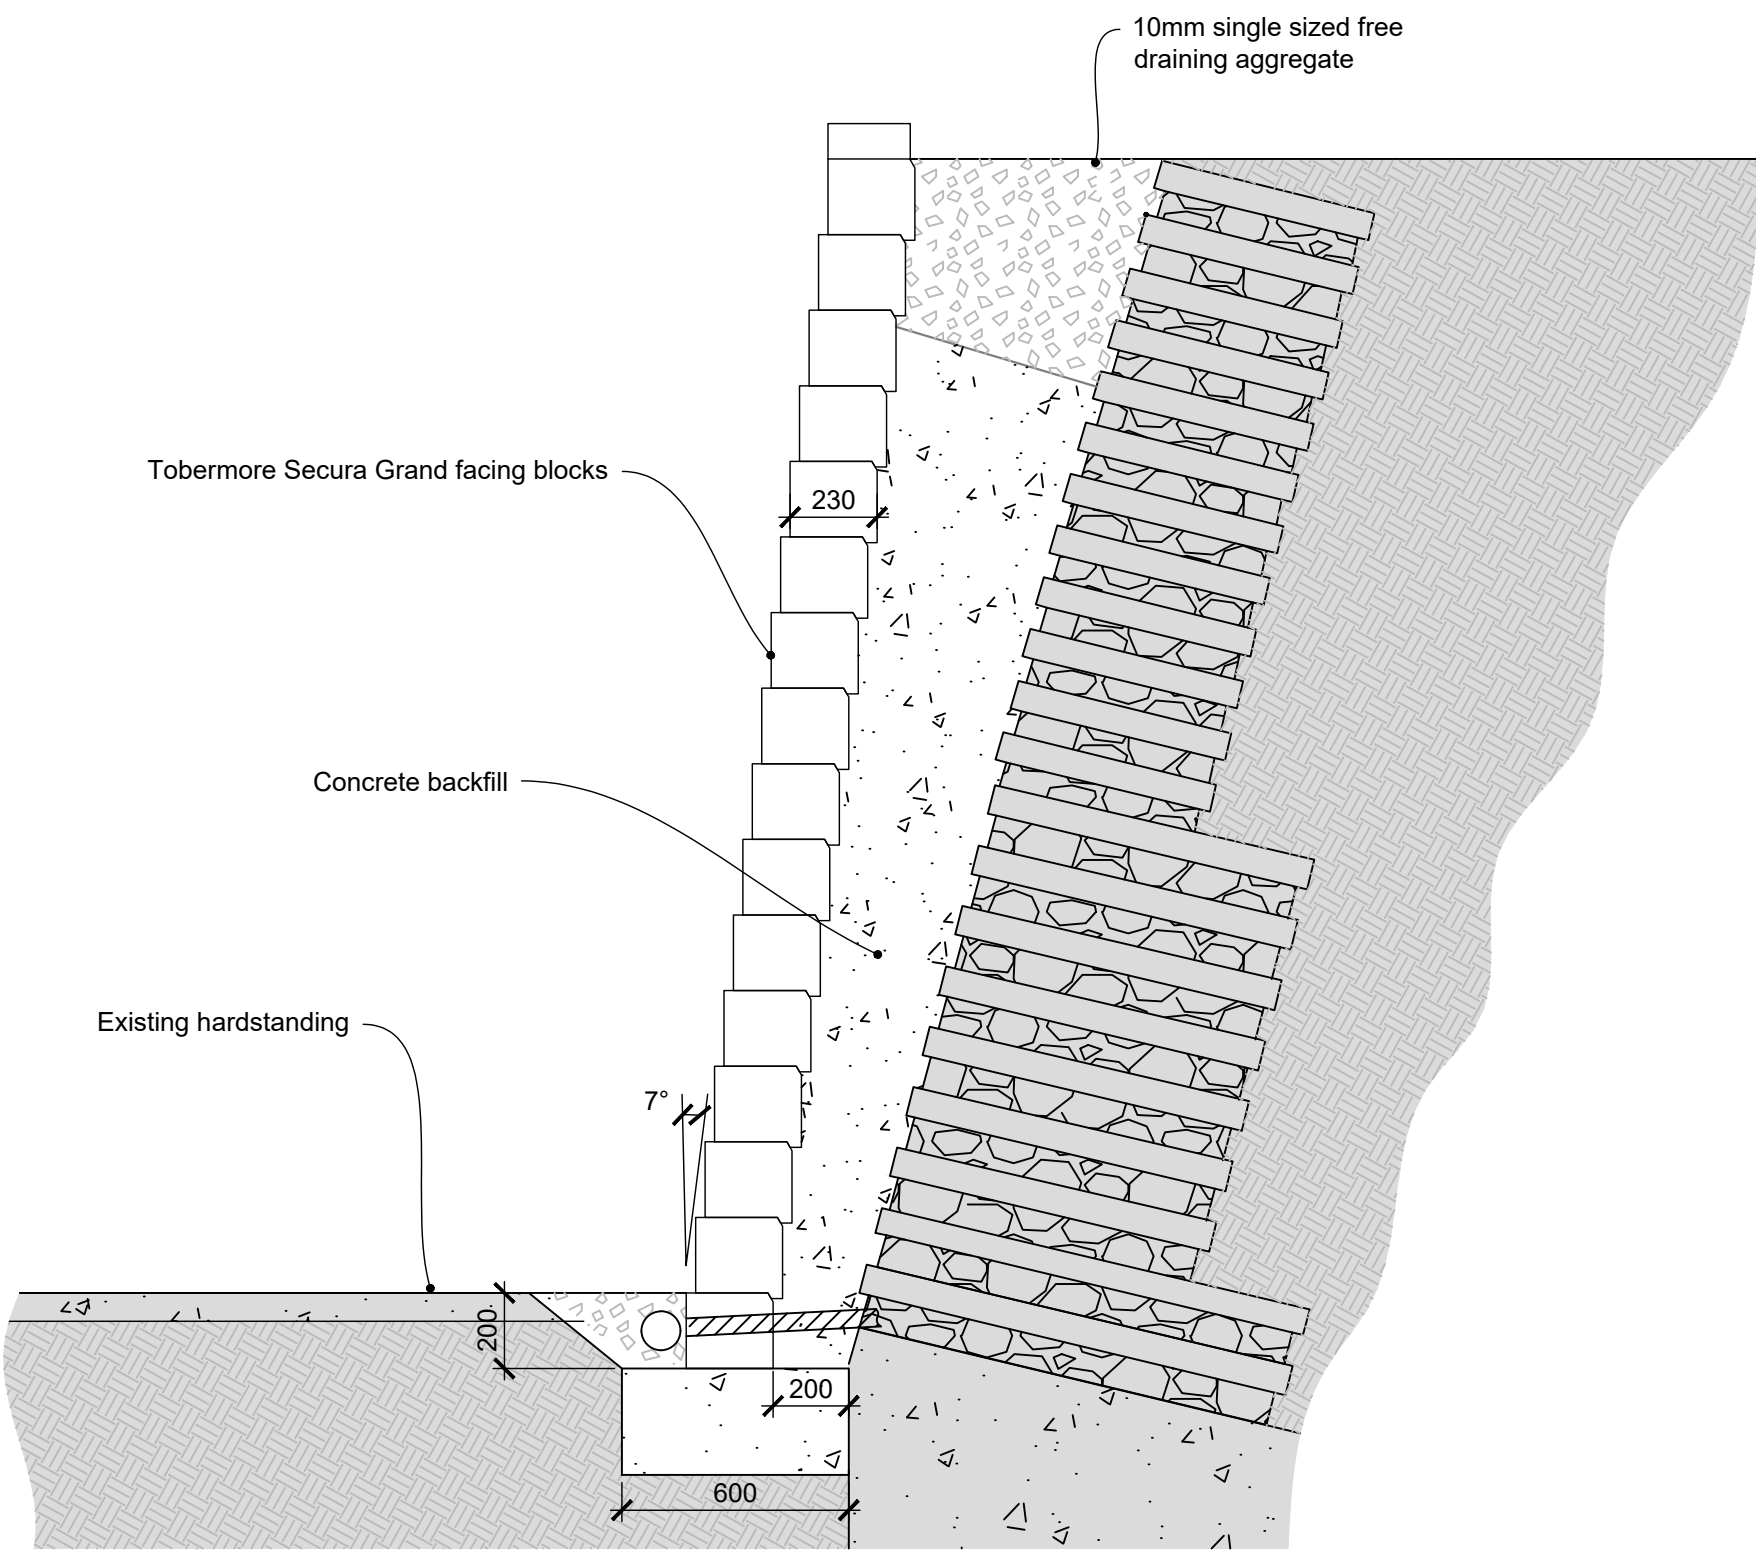

Proposed Retaining Wall - In front of existing
Scale 1:20

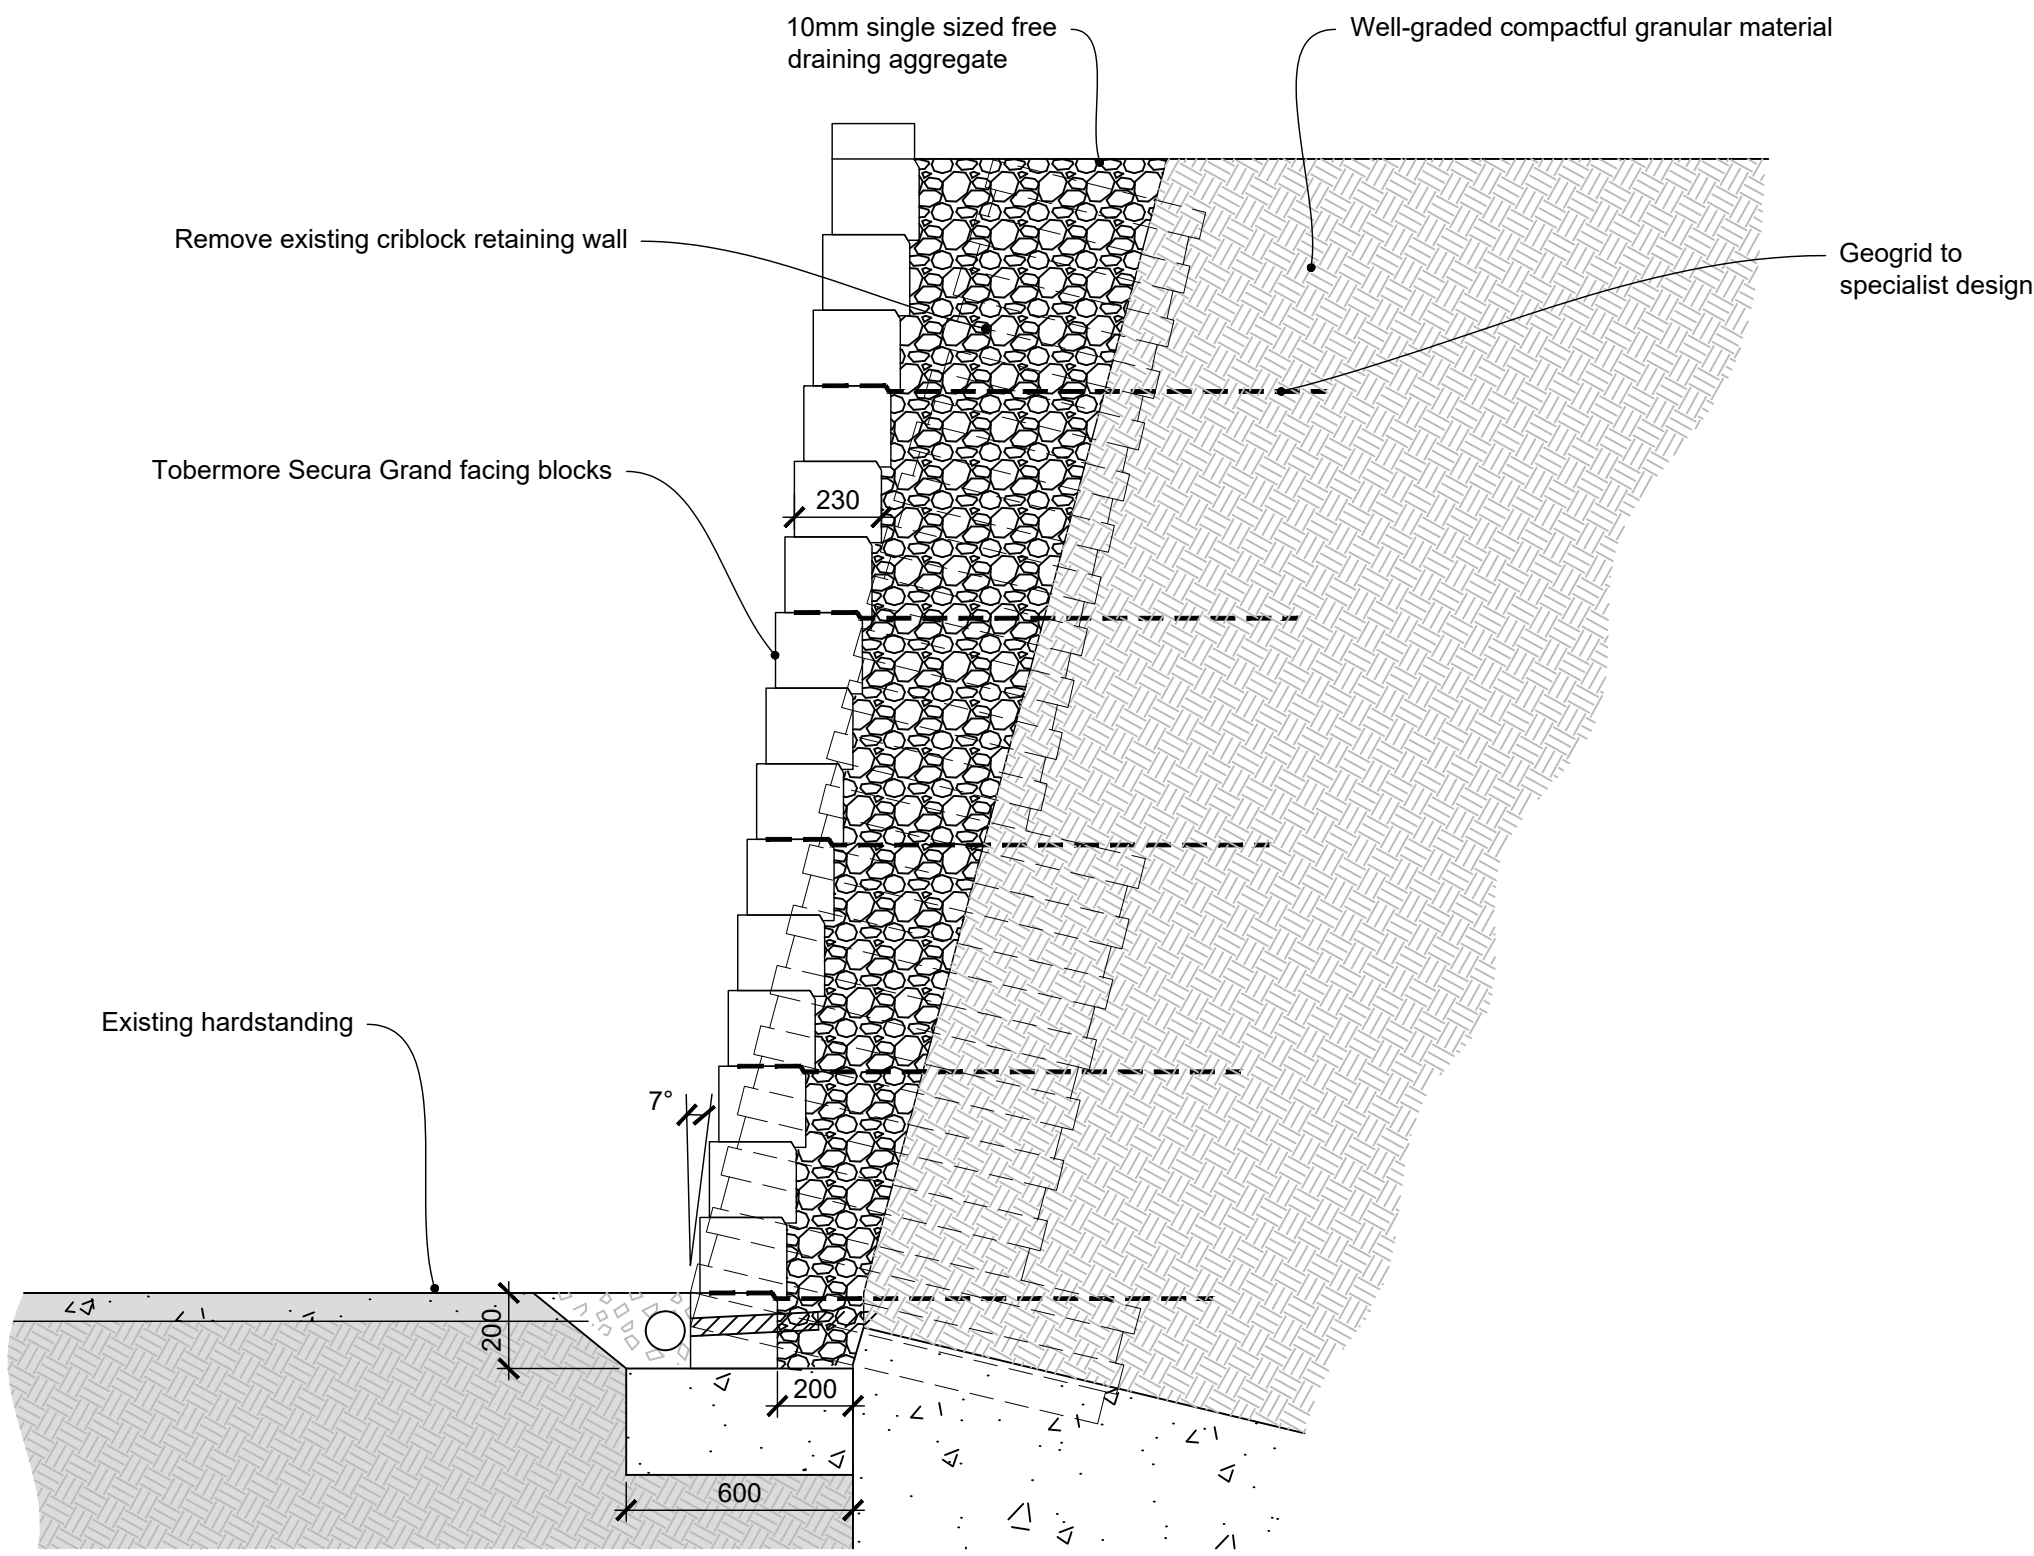

Proposed Retaining Wall - To replace existing
Scale 1:20

NOTE: All Tobermore construction to be in accordance with
Manufacturer's/ Structural Engineer's design and recommendations

Rev.

Details

Date

Rev. by

Chkd by



26A Parkstone Road
Poole
Dorset
BH15 2PG

Tel: 01202 671555
office@ellisbelk.com
www.ellisbelk.com



CLIENT
VIVID Homes

PROJECT TITLE AND ADDRESS
Cheping Gardens
Botley
Southampton
SO30 2FW

DRAWING TITLE
Existing & Proposed Sections



The mark of
property professionalism worldwide



partner

LABC

This drawing and depicted design are the copyright of Ellis Belk Associates Ltd and may not be reproduced without written consent.
Do not scale from this drawing. Use figured dimensions only ALL dimensions are in millimetres unless otherwise stated.
The contractor is to check drawings and to verify ALL dimensions on site. ANY discrepancies are to be notified to Ellis Belk Associates Ltd immediately.

Cheping Gardens

10

0

10

20

50

100mm

Natural Scale

Reason for issue

☐ Sketch Proposal

☐ Planning Application

☐ Building Regulations

☐ Tender

☐ Construction

SCALE

1:20@A1

PROJECT NUMBER

25027

DRAWN BY

DGB

DRAWING NUMBER

103

CHECKED BY

JF

REVISION

.

DATE

July '26