

LINEAR SCALE 1:100
A2 @ 1:100


SECTIONS 1:100

RIBA
Chartered Practice


Architects Registration Board

This drawing is the copyright of ADP Architects Ltd. It may not be altered or reproduced in any form, or passed onto Third Parties without the written consent of ADP Architects Ltd.

For Illustrative Purposes Only

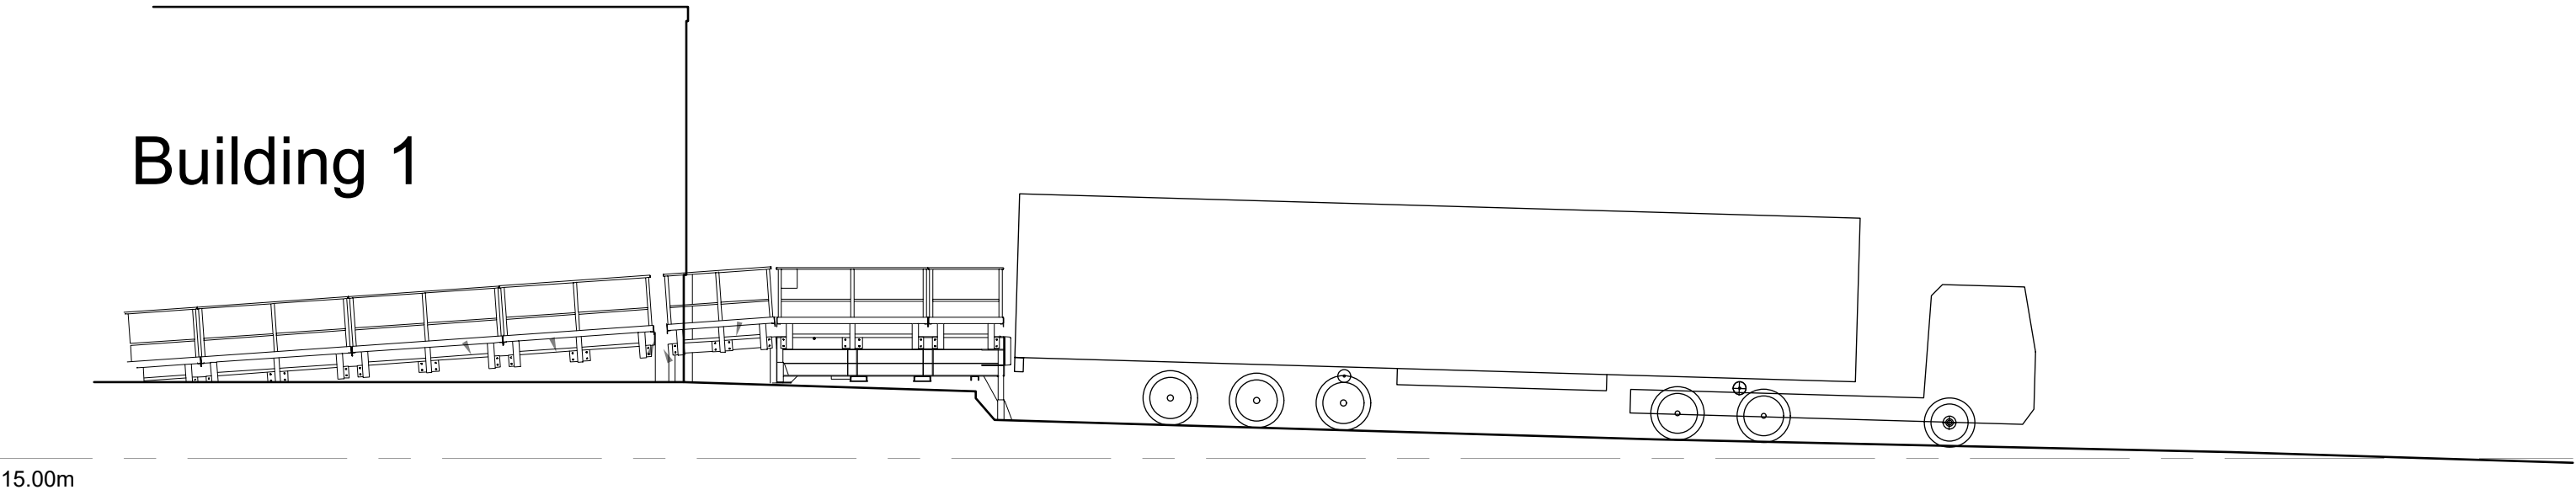

Section D1

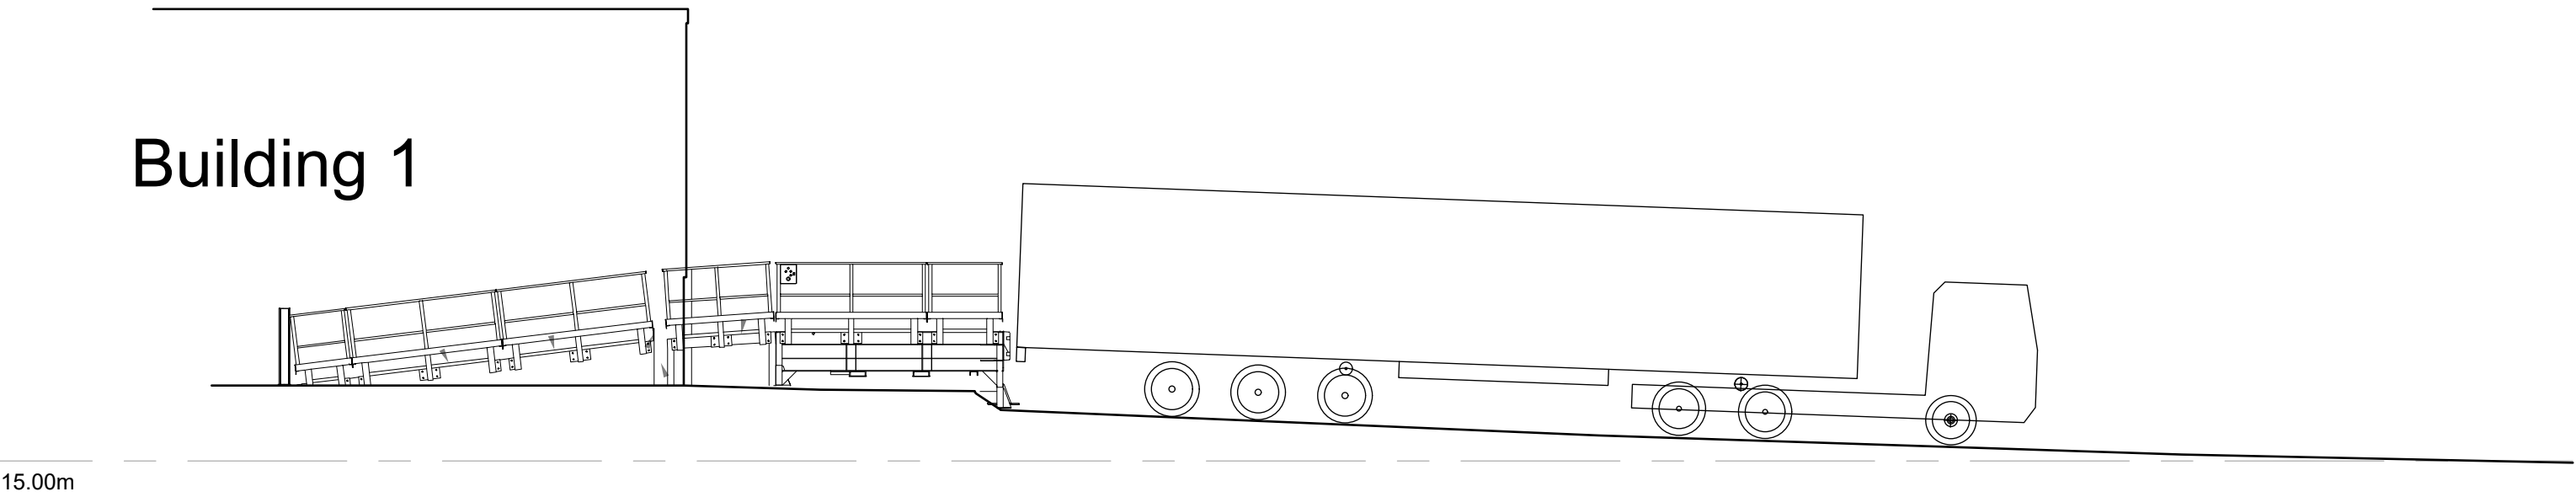

Section D2

rev: date: note:

architects ltd
architects & urban designers

Tel: 01489 584503
Email: mail@adp-ita.co.uk
www.adparchitects.co.uk
Richmond Court, 94 Botley Road, Park Gate, Southampton, SO31 1BA

project name/address:
Proposed Loading Docks and
Other Works
CCW Services Site
Broadway Farm
Broad Oak, Botley
client:
CCW Services Ltd
drawing title:
Sections

job number: 2013	drawing number: 302	revision: P1
drawing scale/size: 1:100 (A2)	date: July 26	drawn: P.J.L