


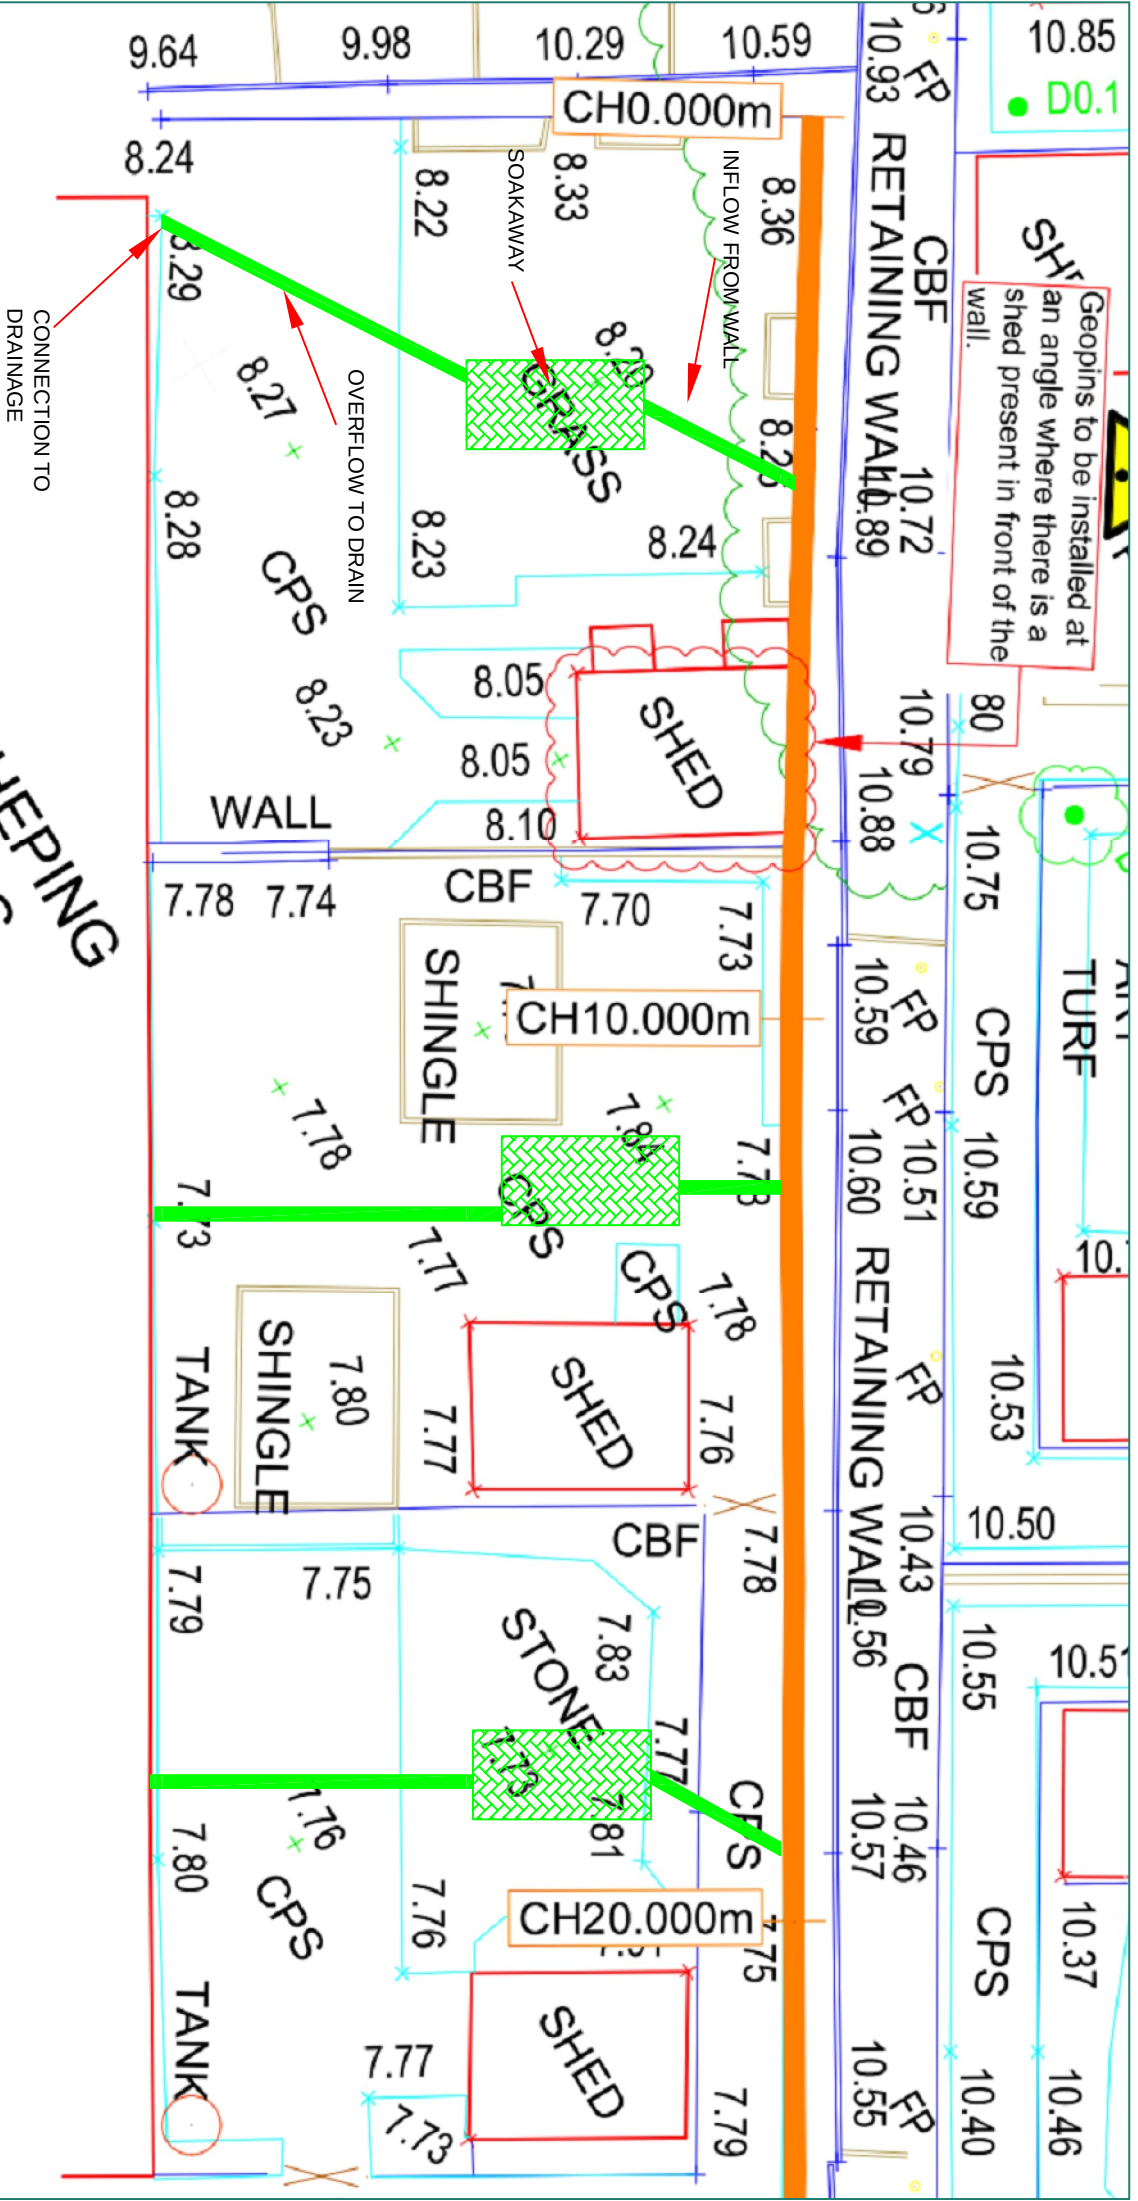


1-3 CHEPING GARDENS




STABILISURE

Designed:		Date:		Project Title: Cheping Gardens, Southampton		Drawing Title: DRAINAGE - CONCEPT ONLY NOT FOR CONSTRUCTION	
Drawn: RP		Date: 17-12-2025					
Approved:		Date:		Consultant: TBC		Drawing No: 1	Rev: 0

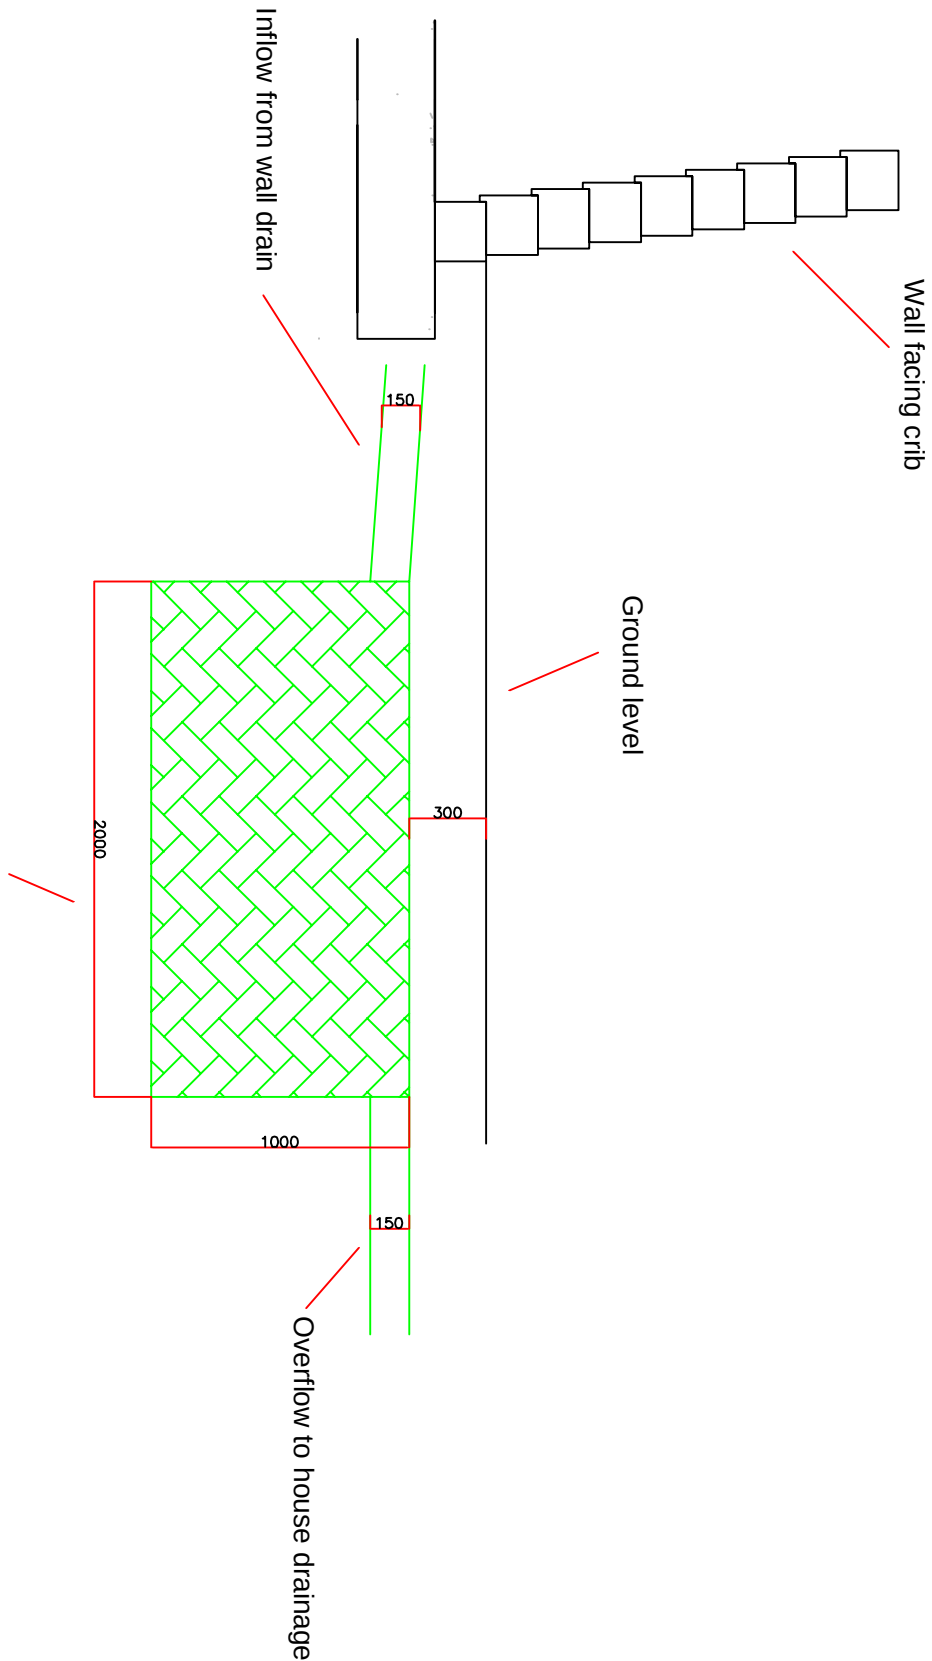

STABILISURE

Designed:		Date:	Project Title: Cheping Gardens, Southampton		Drawing Title: DRAINAGE - CONCEPT ONLY NOT FOR CONSTRUCTION	
Drawn: RP		Date: 17-12-2025	Consultant: TBC		Scale: NTS	
Approved:		Date:			Project No: 25-3061	
			Drawing No: 2			Rev: 0

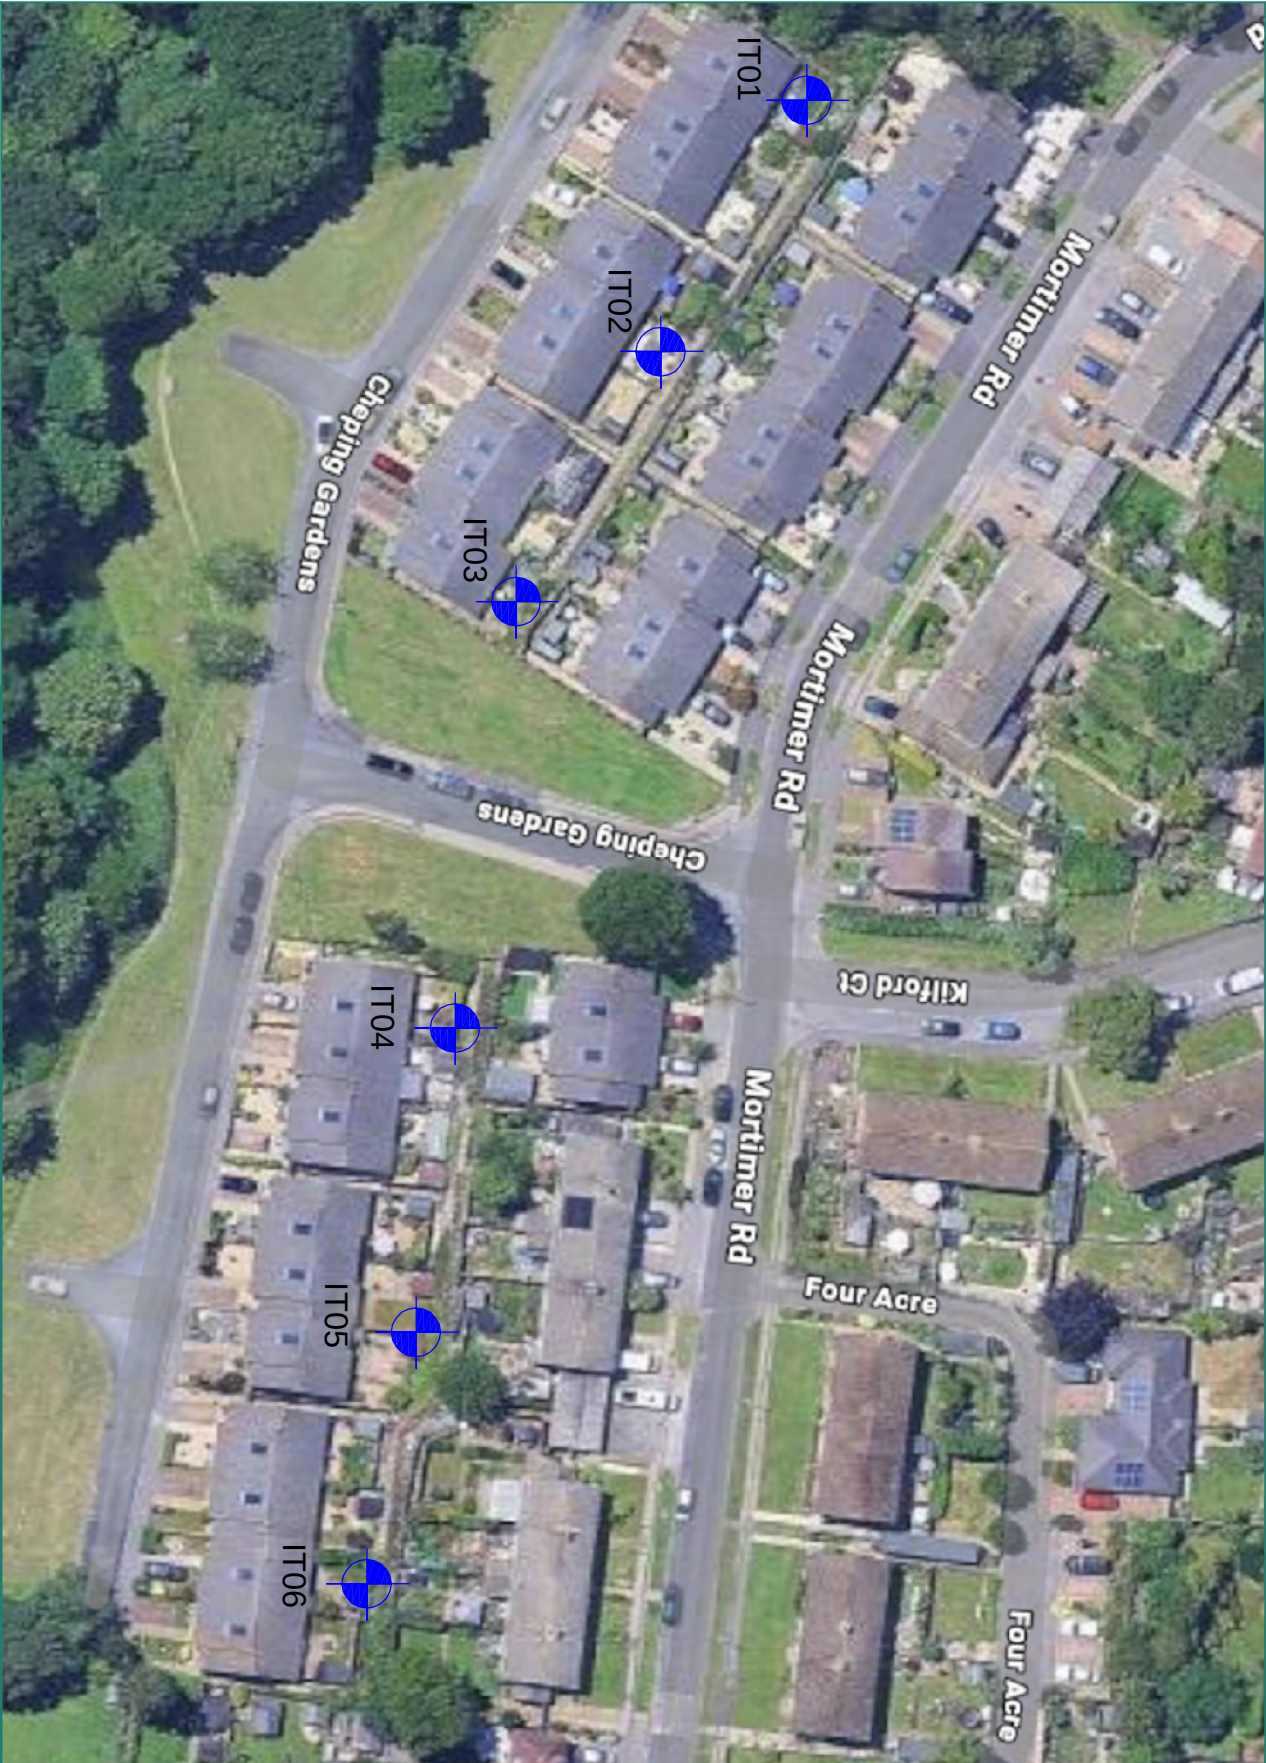

 STABILISURE		Designed:		Date:		Project Title: Cheping Gardens, Southampton		Drawing Title: DRAINAGE - CONCEPT ONLY NOT FOR CONSTRUCTION	
Drawn: RP		Date: 17-12-2025		Consultant: TBC		Scale: NTS		Project No: 25-3061	
Approved:		Date:				Drawing No: 3		Rev: 0	