


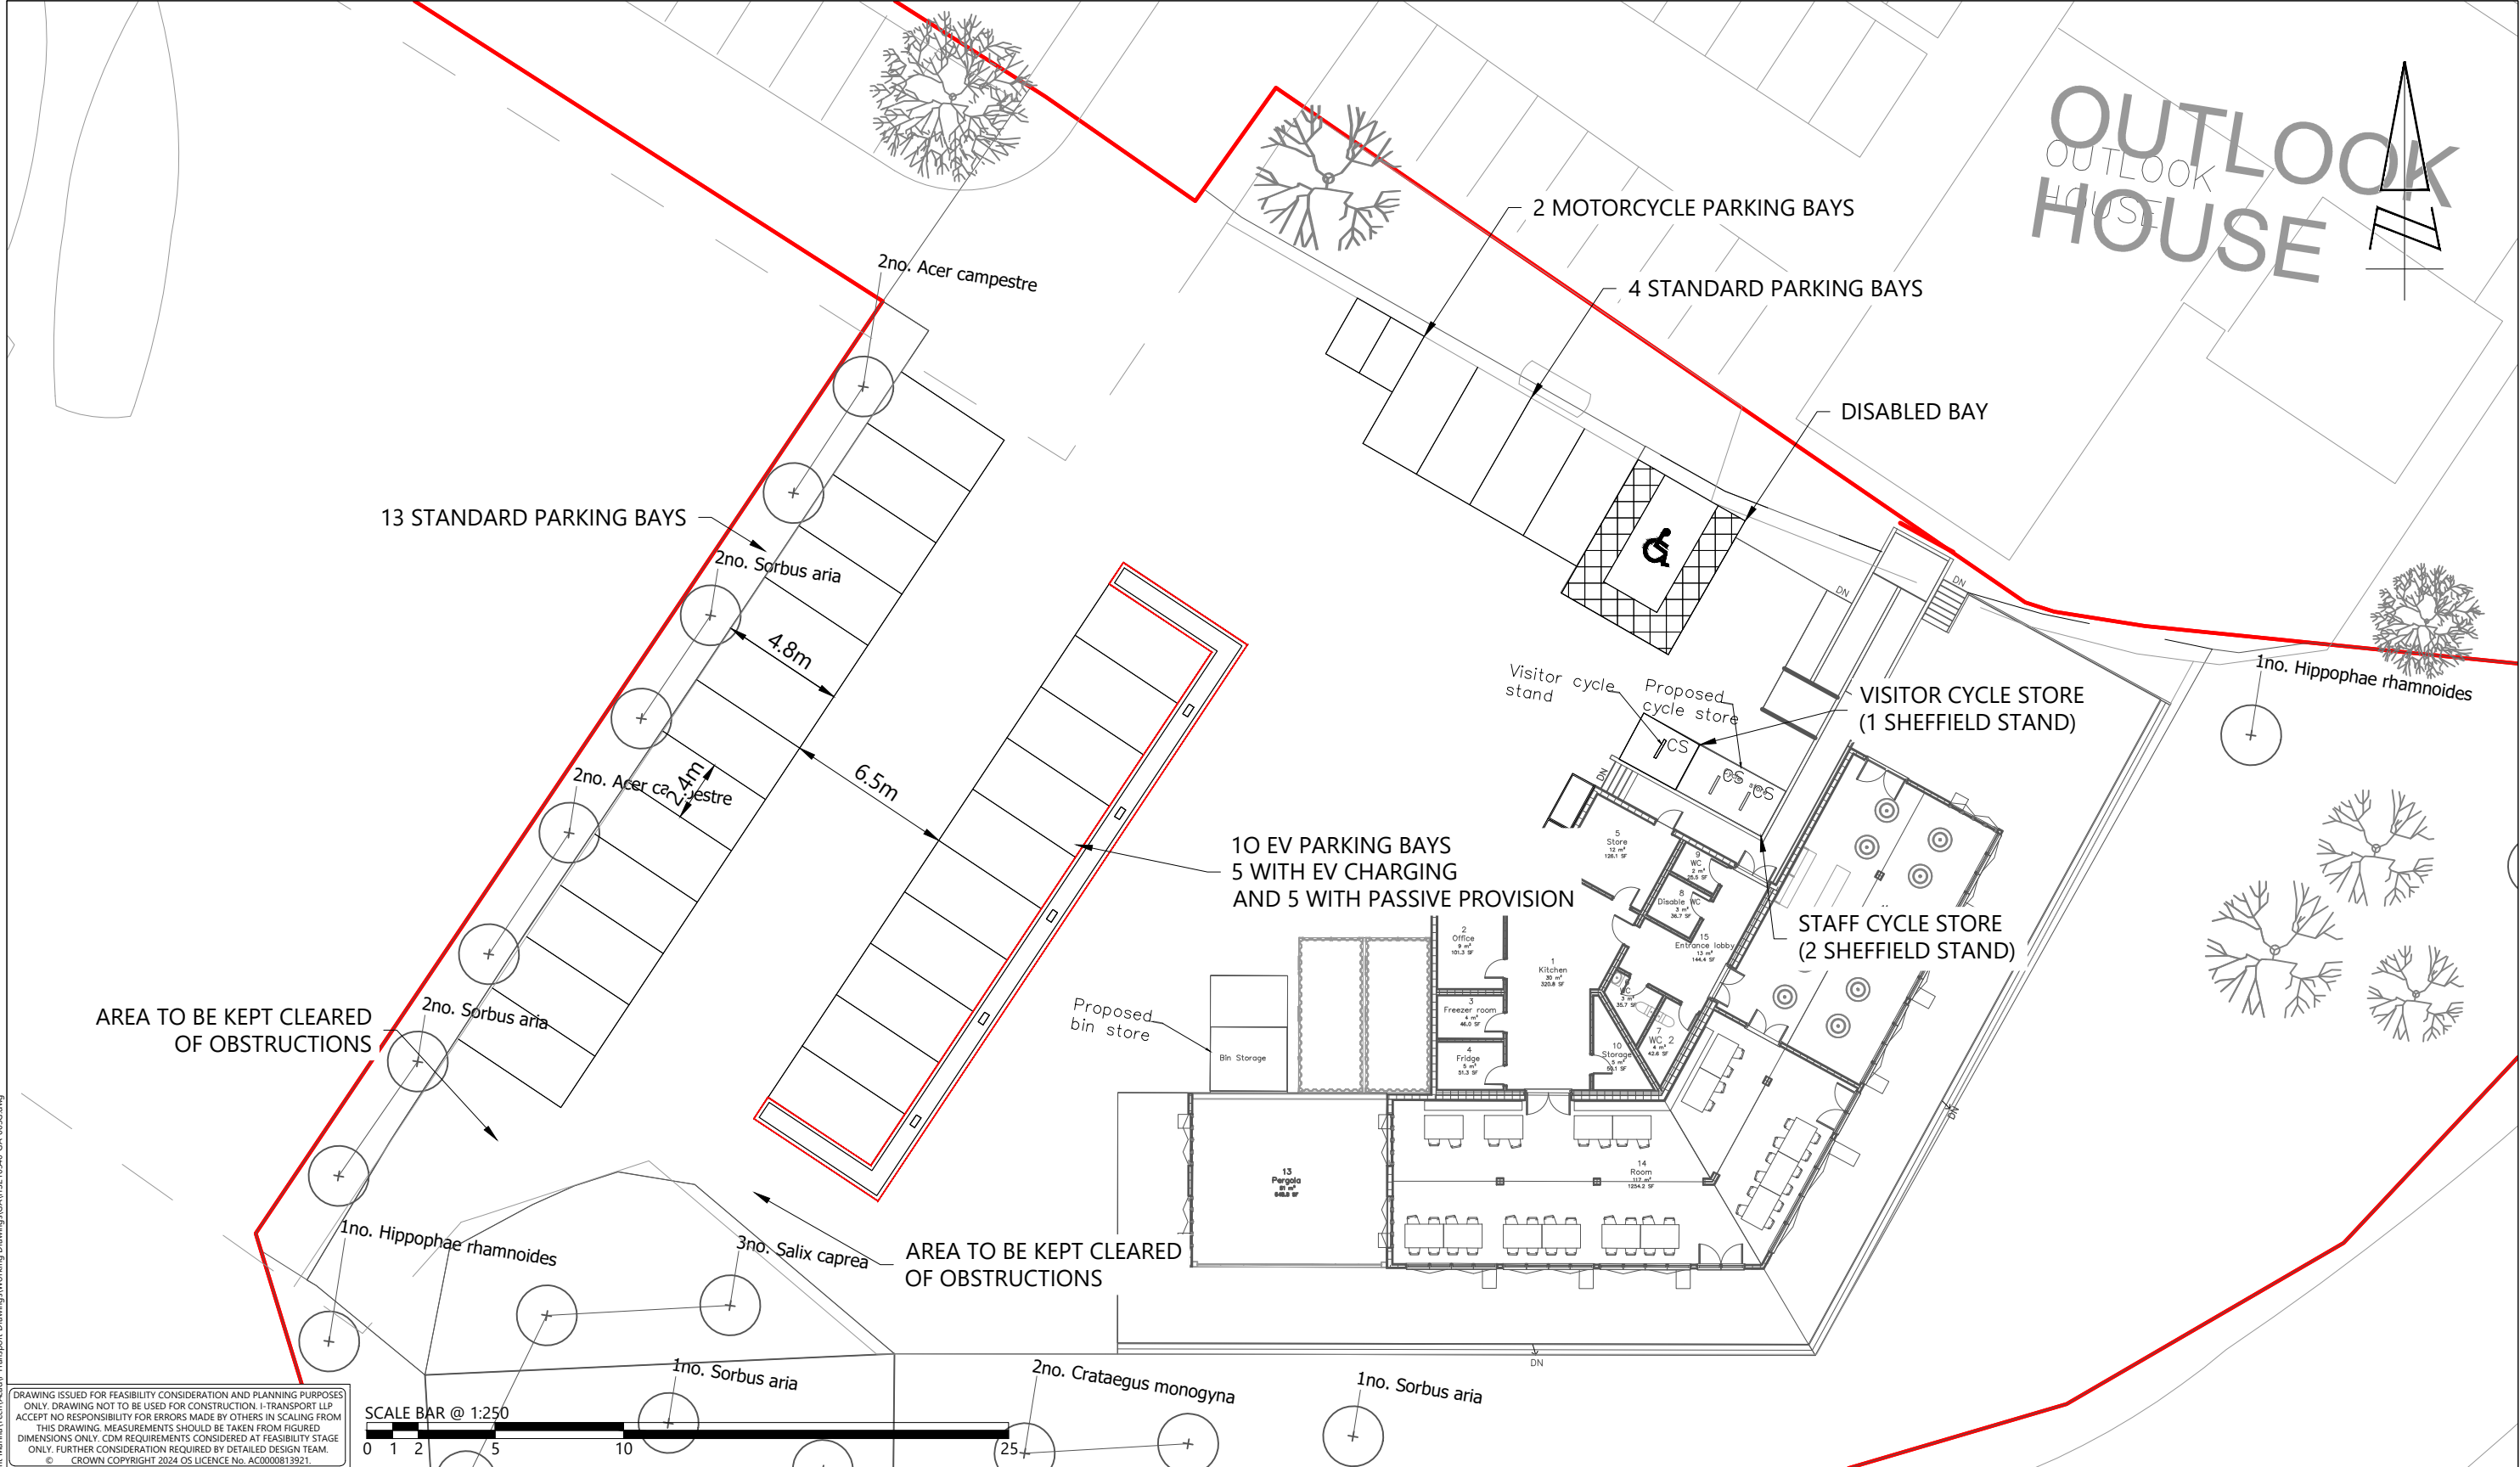

DRAWING ISSUED FOR FEASIBILITY CONSIDERATION AND PLANNING PURPOSES ONLY. DRAWING NOT TO BE USED FOR CONSTRUCTION. I-TRANSPORT LLP ACCEPTS NO RESPONSIBILITY FOR ERRORS MADE BY OTHERS IN SCALING FROM THIS DRAWING. MEASUREMENTS SHOULD BE TAKEN FROM FIGURED DIMENSIONS ONLY. CDM REQUIREMENTS CONSIDERED AT FEASIBILITY STAGE ONLY. FURTHER CONSIDERATION REQUIRED BY DETAILED DESIGN TEAM. © CROWN COPYRIGHT 2024 OS LICENCE No. AC0000813921.

 Lakeside North Harbour, Building 1000, Lakeside North Harbour Western Road, Portsmouth, Hampshire, PO6 3EZ www.i-transport.co.uk Tel: 03316 300366				<table><tr><td>G</td><td>21.07.26</td><td>MS</td><td>SITE LAYOUT UPDATED</td><td>JD</td><td>SJ</td></tr><tr><td>F</td><td>20.07.26</td><td>MS</td><td>AMENDED LOCATION OF DISABLE BAY AND VISITOR CYCLE STORE</td><td>MC</td><td>SJ</td></tr><tr><td>D</td><td>20.05.26</td><td>MS</td><td>SITE LAYOUT UPDATED</td><td>SGe</td><td>SJ</td></tr><tr><td>C</td><td>14.05.26</td><td>MS</td><td>PARKING SPACES ADDED</td><td>SGe</td><td>SJ</td></tr><tr><td>B</td><td>06.01.26</td><td>TA</td><td>PARKING SPACES UPDATED</td><td>SGe</td><td>SJ</td></tr><tr><td>A</td><td>19.12.25</td><td>TA</td><td>PARKING SPACES ADDED</td><td>SGe</td><td>SJ</td></tr></table>	G	21.07.26	MS	SITE LAYOUT UPDATED	JD	SJ	F	20.07.26	MS	AMENDED LOCATION OF DISABLE BAY AND VISITOR CYCLE STORE	MC	SJ	D	20.05.26	MS	SITE LAYOUT UPDATED	SGe	SJ	C	14.05.26	MS	PARKING SPACES ADDED	SGe	SJ	B	06.01.26	TA	PARKING SPACES UPDATED	SGe	SJ	A	19.12.25	TA	PARKING SPACES ADDED	SGe	SJ
G	21.07.26	MS	SITE LAYOUT UPDATED	JD	SJ																																			
F	20.07.26	MS	AMENDED LOCATION OF DISABLE BAY AND VISITOR CYCLE STORE	MC	SJ																																			
D	20.05.26	MS	SITE LAYOUT UPDATED	SGe	SJ																																			
C	14.05.26	MS	PARKING SPACES ADDED	SGe	SJ																																			
B	06.01.26	TA	PARKING SPACES UPDATED	SGe	SJ																																			
A	19.12.25	TA	PARKING SPACES ADDED	SGe	SJ																																			
<table><tr><td>REV</td><td>DATE</td><td>BY</td><td>DESCRIPTION</td><td>CHK</td><td>APD</td></tr></table>	REV	DATE	BY	DESCRIPTION	CHK	APD	<table><tr><td colspan="3">STATUS:</td><td colspan="3">FOR INFORMATION</td></tr></table>					STATUS:			FOR INFORMATION																									
REV	DATE	BY	DESCRIPTION	CHK	APD																																			
STATUS:			FOR INFORMATION																																					

TITLE:		DRAWN:	CHECKED:	APPROVED:	
CAR PARK ARRANGEMENT		JB	SJ	SJ	
PROJECT:	CLIENT:	PROJECT No:	SCALE @ A3:	DATE:	
PROJECT POINT, HAMBLE POINT MARINA	MARINA DEVELOPMENTS LTD	ITS210340	1:250	15.09.25	
		DRAWING No:			REV:
		ITS210340-GA-003			G